
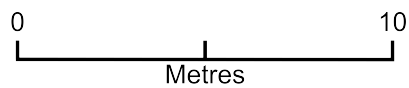


Exbury Street 2 - SP

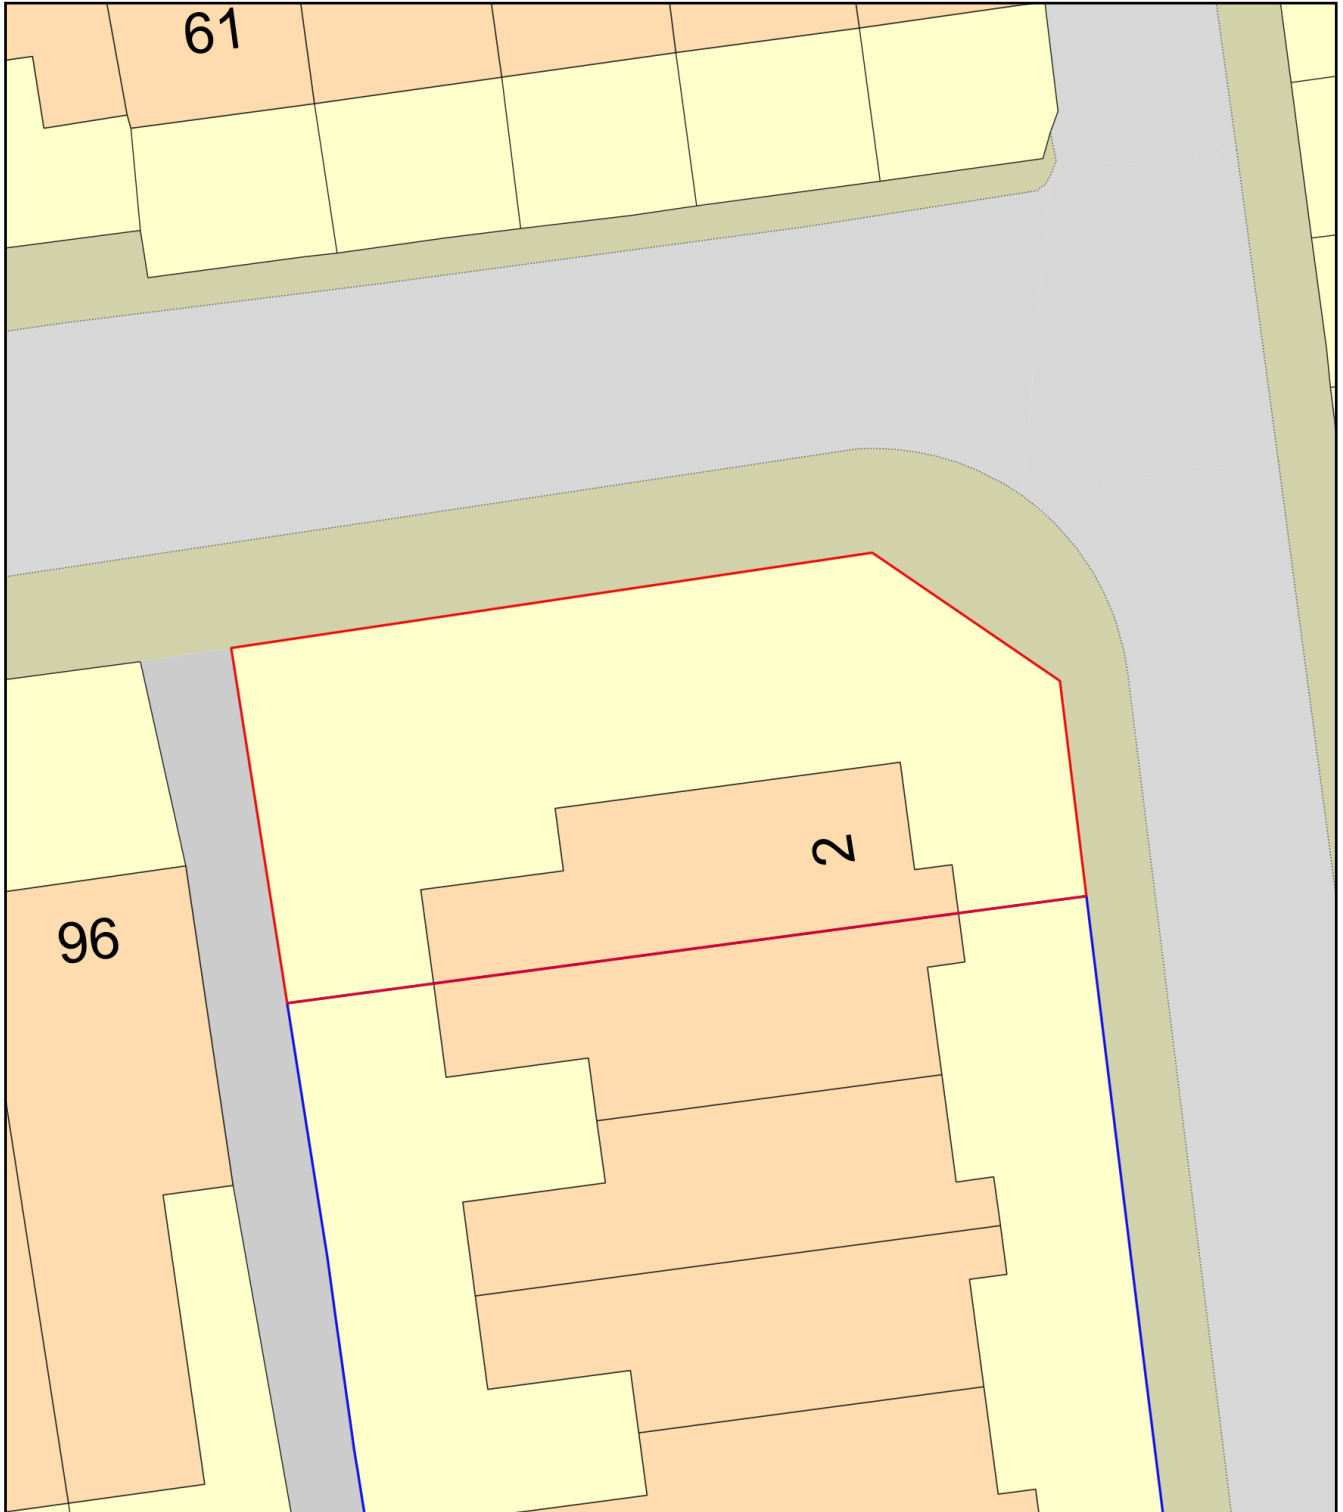

Plan Produced for: Exbury Street 2

Date Produced: 21 Apr 2021

Plan Reference Number: TQRQM21111133153786

Scale: 1:200 @ A4