


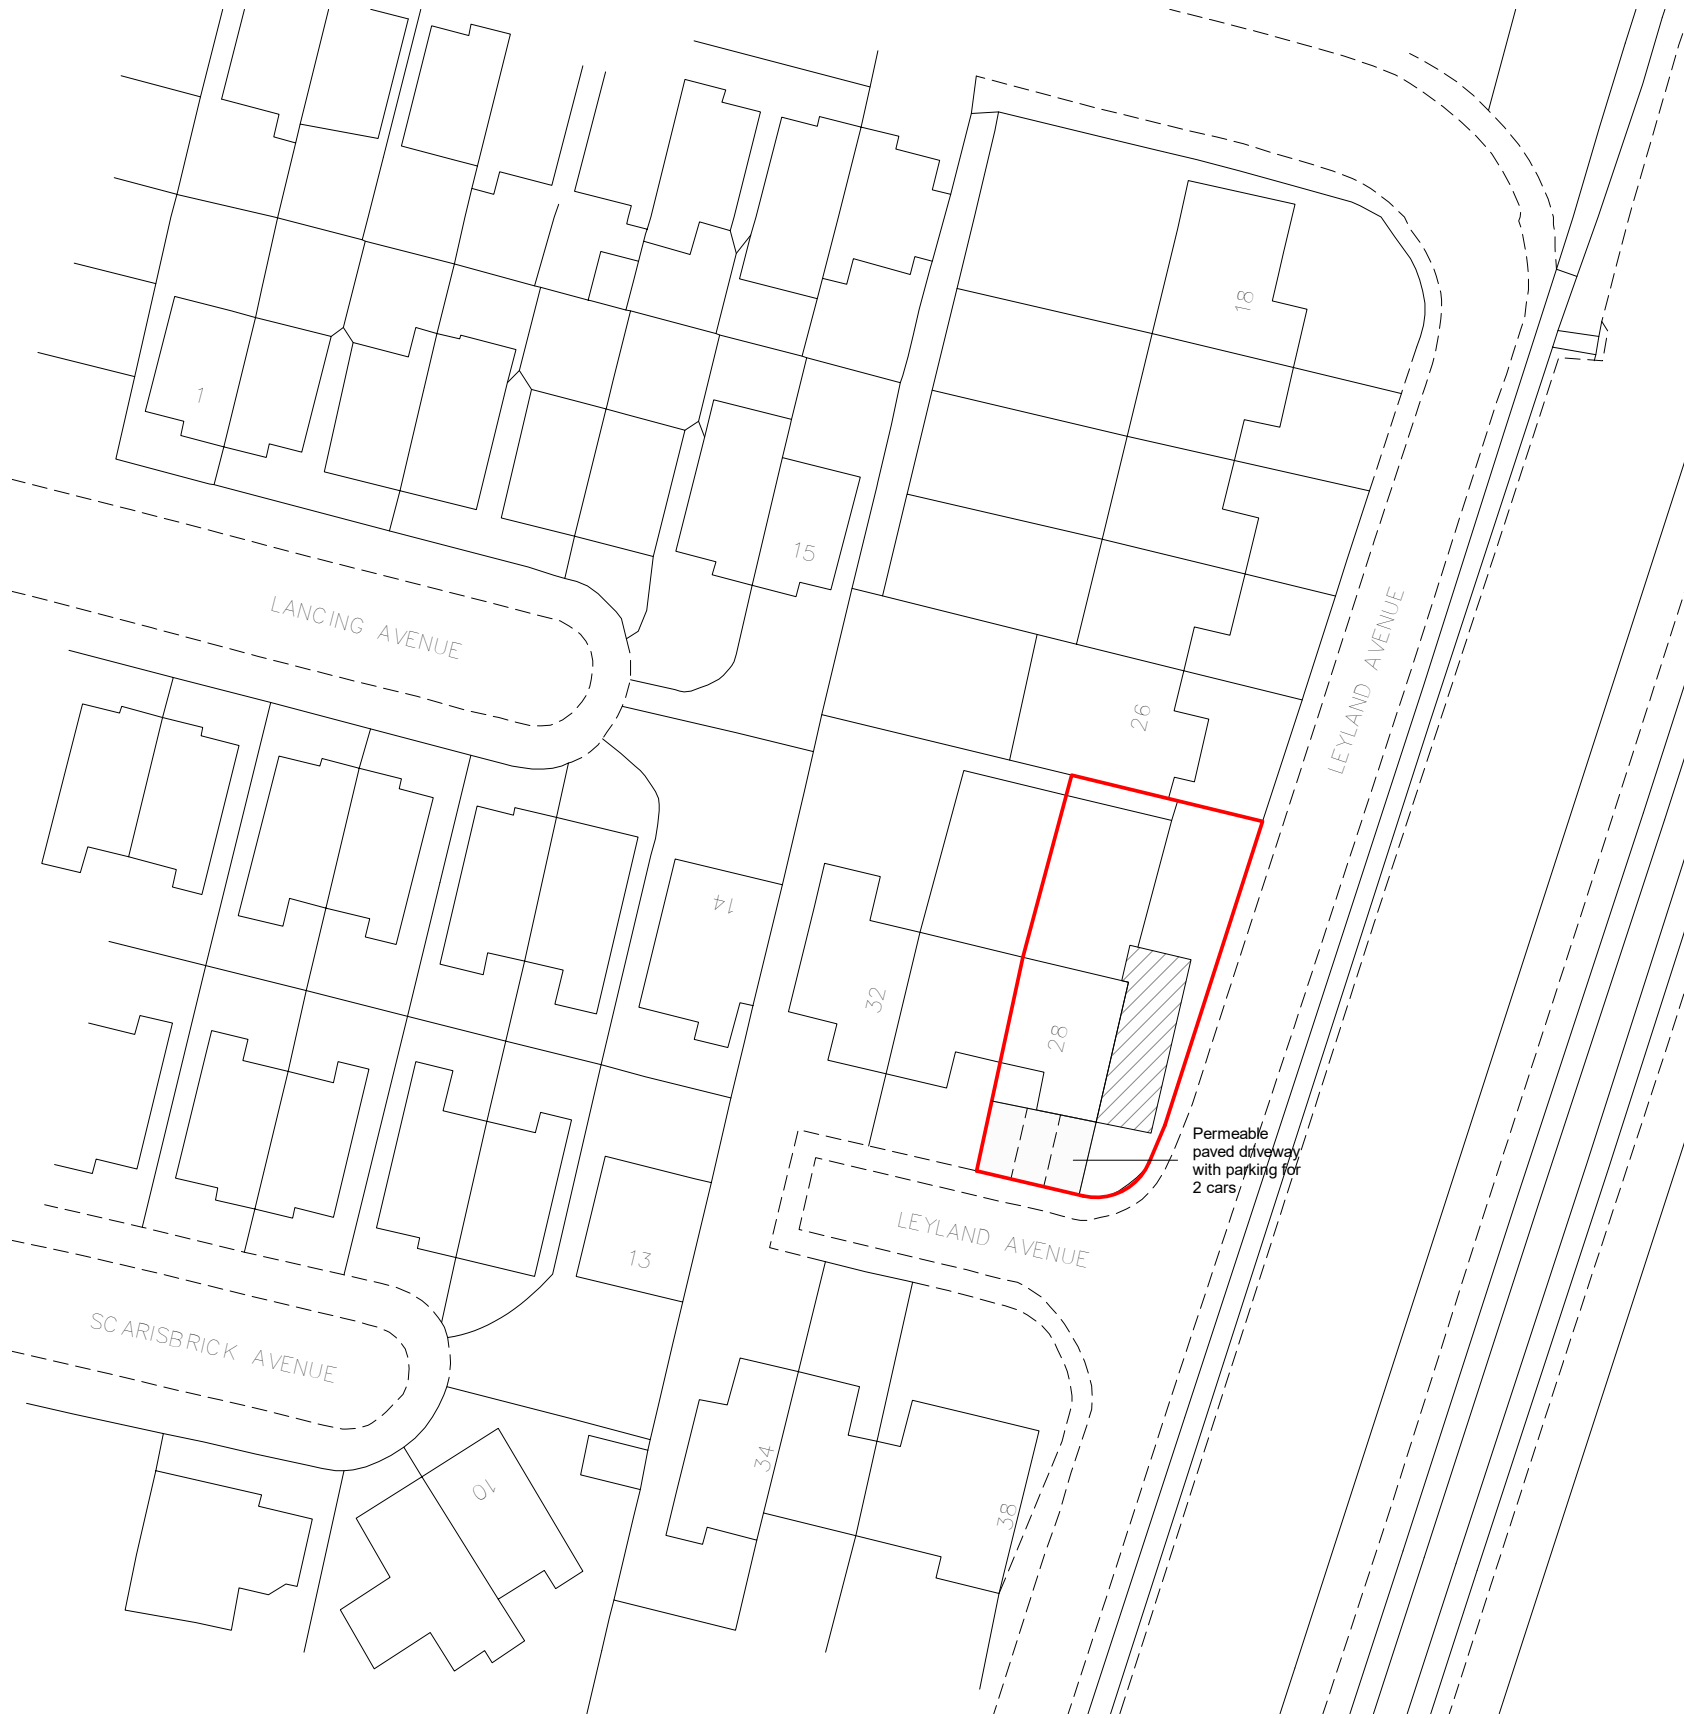


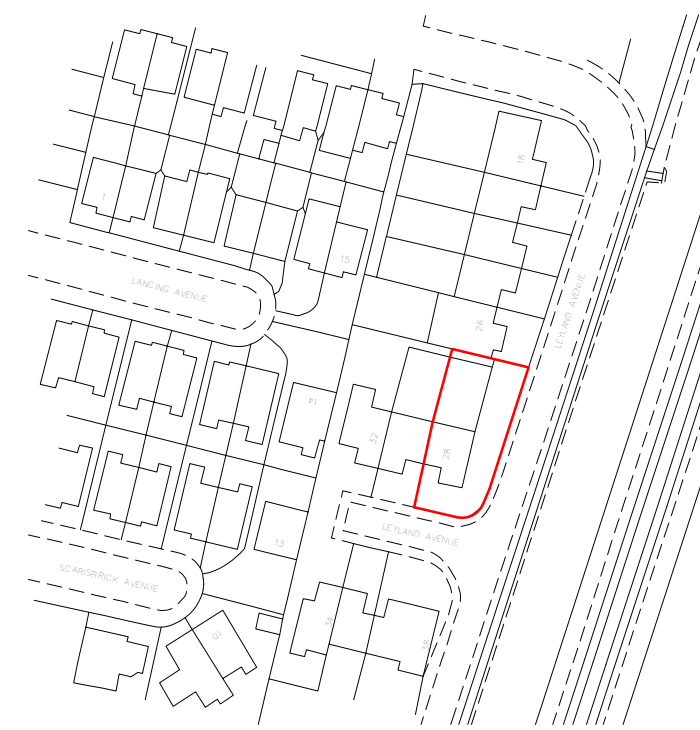


2 Block Plan
1 : 500

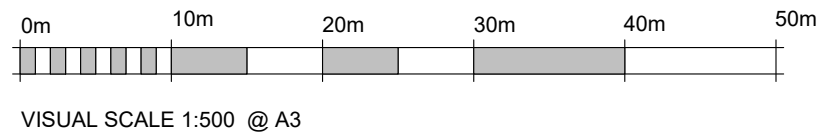

1 Site Location Plan
1 : 1250

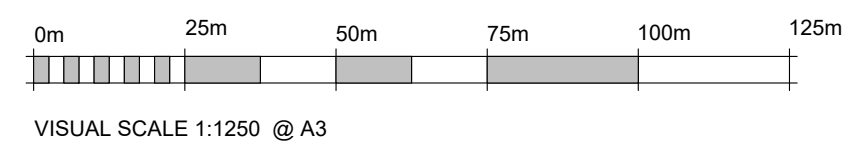

- Location Plan Legend**
- Site boundary
 - Any other land under the applicants ownership
 -  Hatch indicates approximate extent of proposed extension

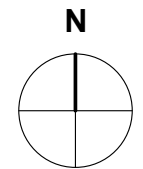

Notes:

This drawing is copyright. Figured dimensions are to be followed in preference to scaled dimensions and particulars are to be taken from the actual work where possible. Any discrepancy must be reported to the architect immediately and before proceeding. If in doubt, ask.

B	Paving note added following Planning comments	17/05/22
A	Updated following client comments	27/04/22
rev	description	date

Revision Schedule

Rev No: B

Drawn by: DW

Project No:
DP2209

Project:
28 Leyland Avenue, Manchester, M20 6EW

Drawing Title:
Block Plan and Site Location Plan

Drawing No:
DP-2209- PL-01

Date:
17/05/22

Scale:
As indicated

@A3

Client:

BLISSETT

Architect:
**DRAW PLAN**[®]

Draw Plan Ltd - Suite 2, Newton House, Faraday Street, Birchwood Park, Warrington, WA3 6FW

Telephone: 07384 977700
Email: hello@drawplan.co.uk
Website: www.drawplan.co.uk