
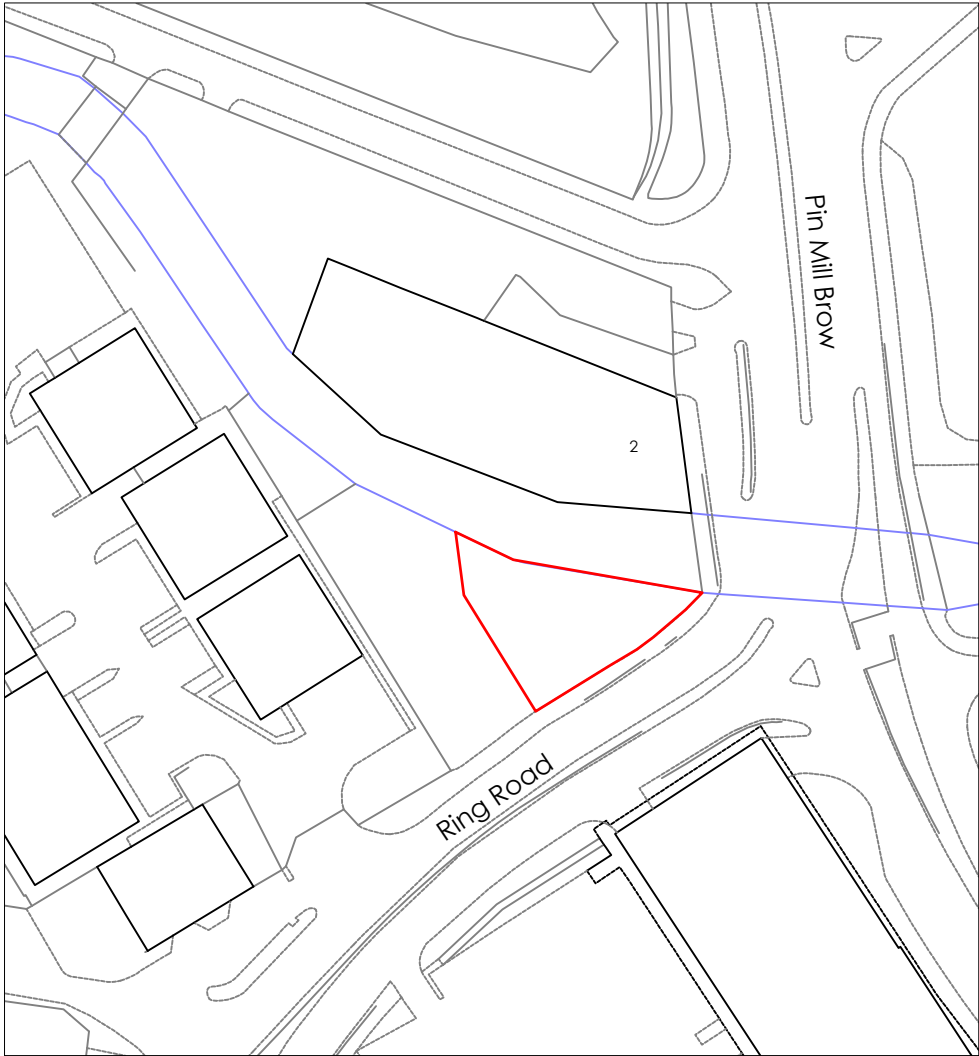


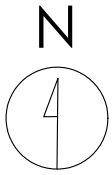

Crown copyright and database rights (2021) OS (100063368)

0 20m 40m 100m

Title
Site Location Plan

Address
Land at Pin Mill Brow, Manchester,
M12 6AE



Client

Job No. 15054
Issued 10/05/21


Scale
1:1250 @ A3

Key
1. Site Boundary

All information is to be checked on site for accuracy and fit. Only drawings with WD status with the most recent revision are to be used for construction.

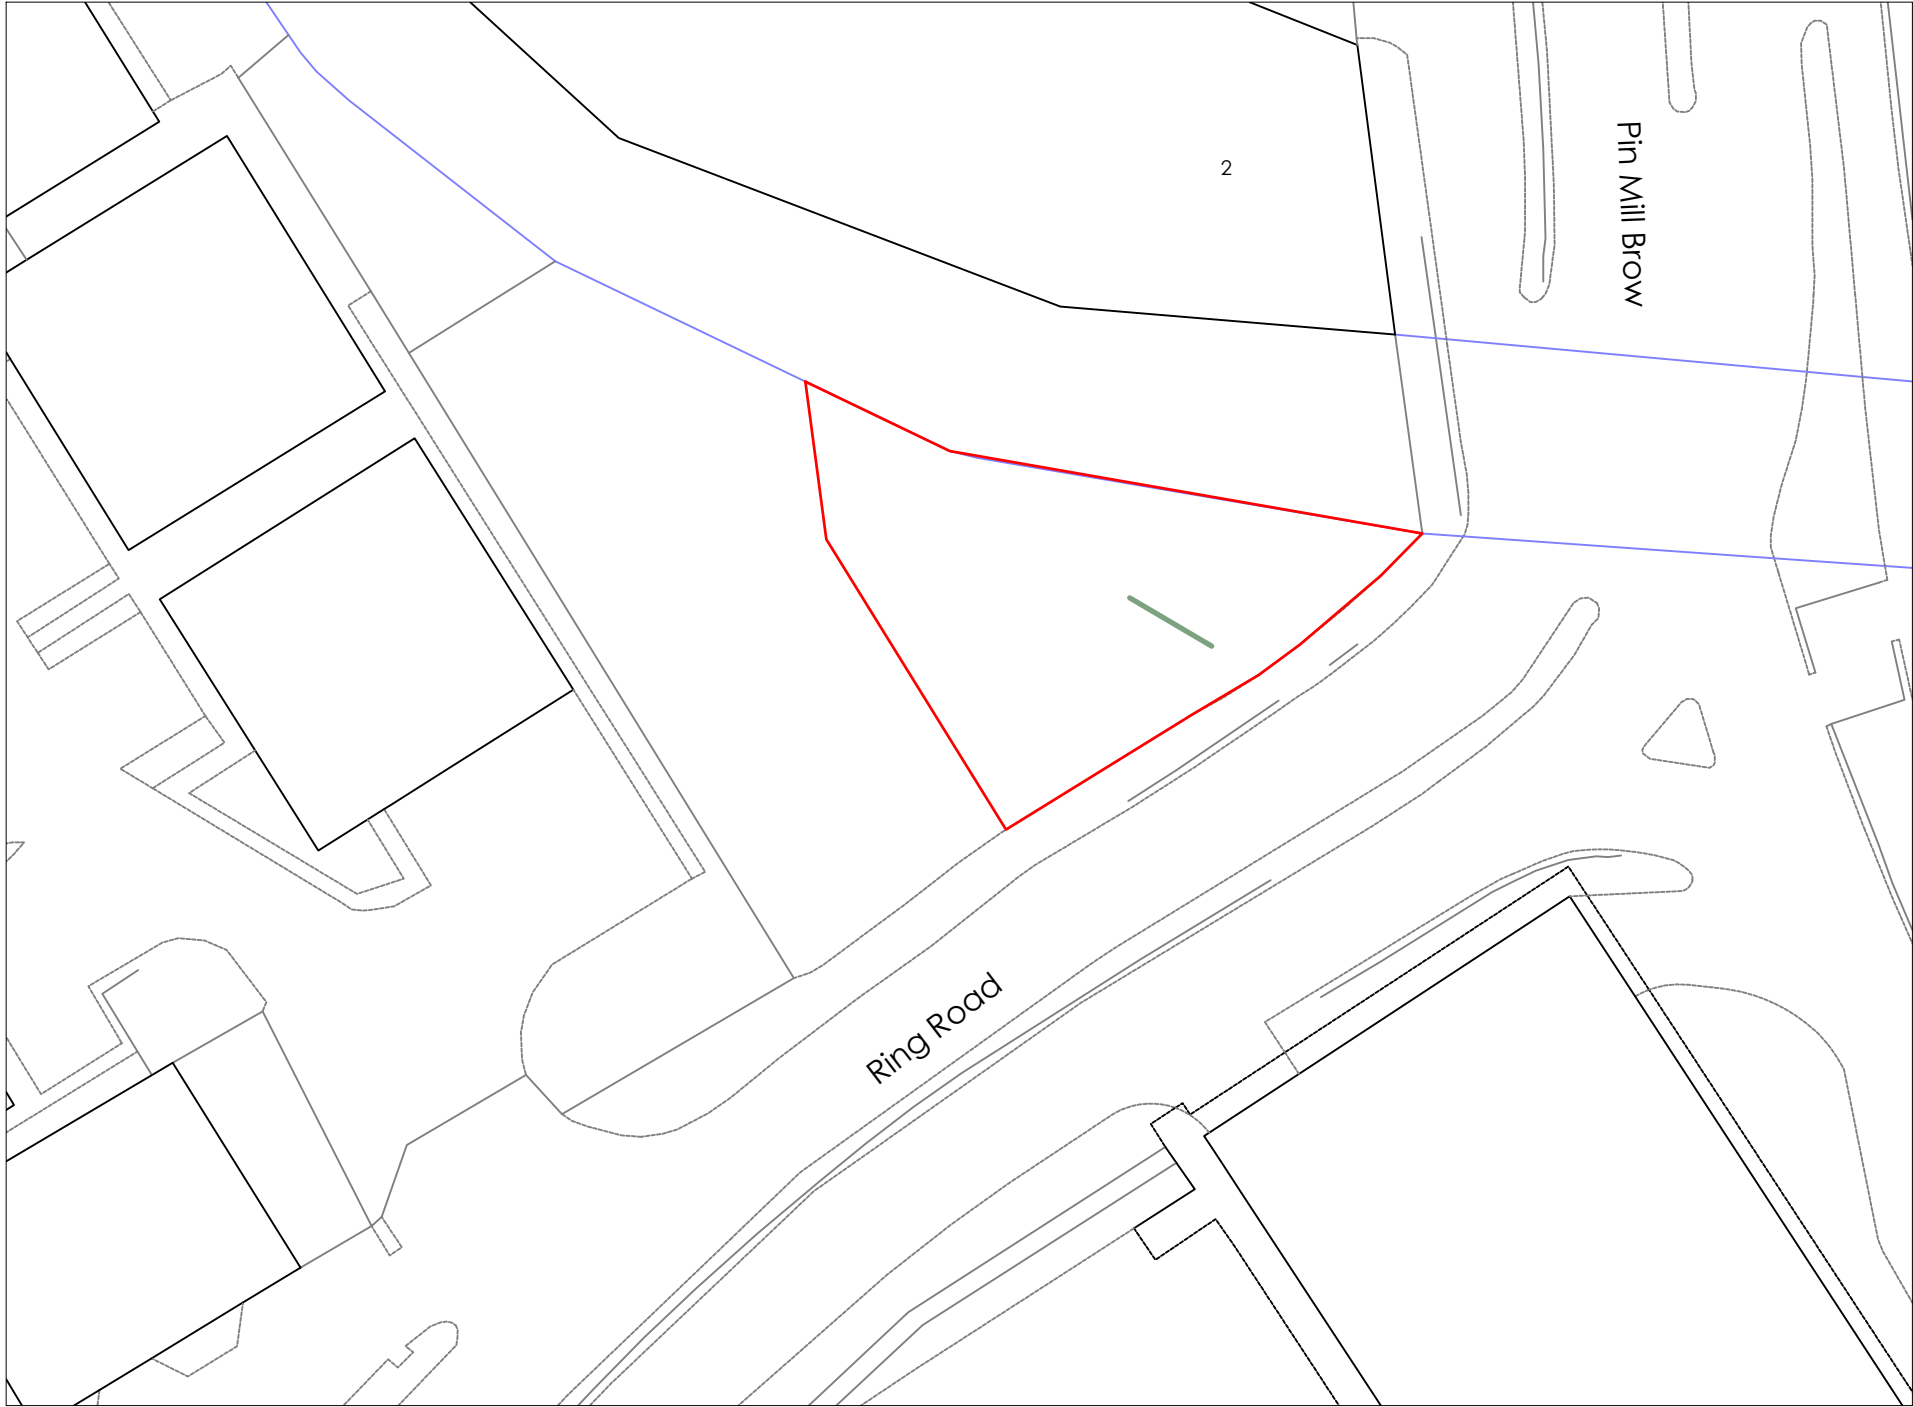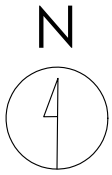

Crown copyright and database rights (2021) OS (100063368)

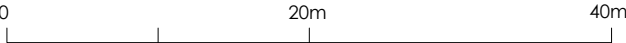

Title
Existing Site Plan

Address
Land at Pin Mill Brow, Manchester,
M12 6AE

Client

Job No.
15054



Issued
10/05/21

Scale
1:500 @ A3


Key

1.	Site Boundary
2.	Consented Media Screen

All information is to be checked on site for accuracy and fit. Only drawings with WD status with the most recent revision are to be used for construction.

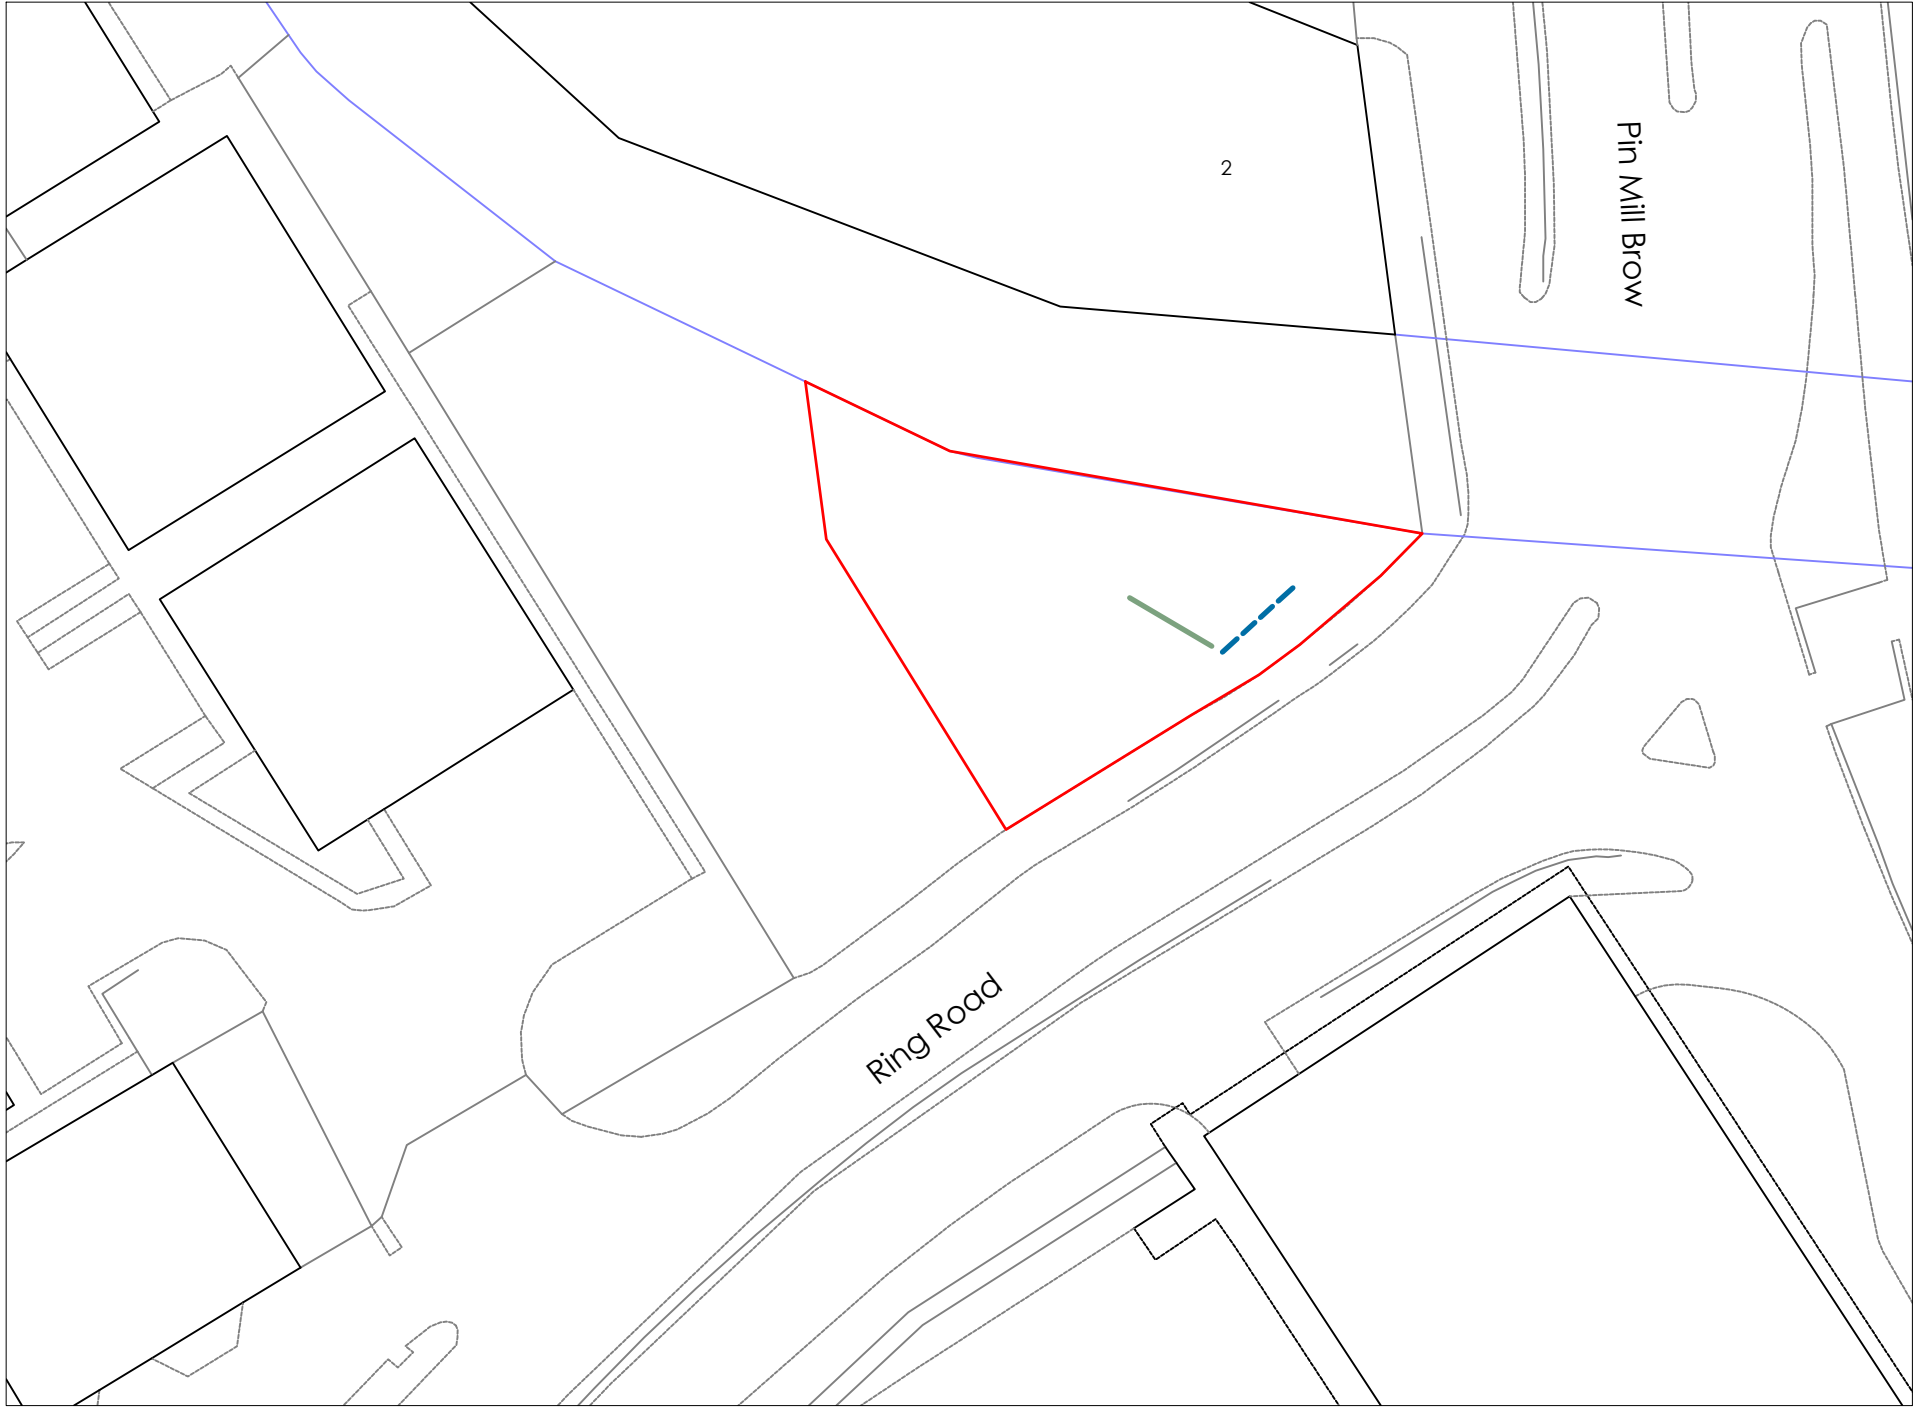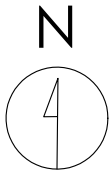

Crown copyright and database rights (2021) OS (100063368)

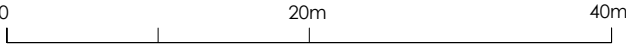

Title
Proposed Site Plan

Address
Land at Pin Mill Brow, Manchester, M12 6AE

Client

Job No.
15054

Issued
10/05/21

Scale
1:500 @ A3

- Key**
- 1. Site Boundary
 - 2. Consented Media Screen
 - 3. Proposed Media Screen

All information is to be checked on site for accuracy and fit. Only drawings with WD status with the most recent revision are to be used for construction.




Front




Side

Existing

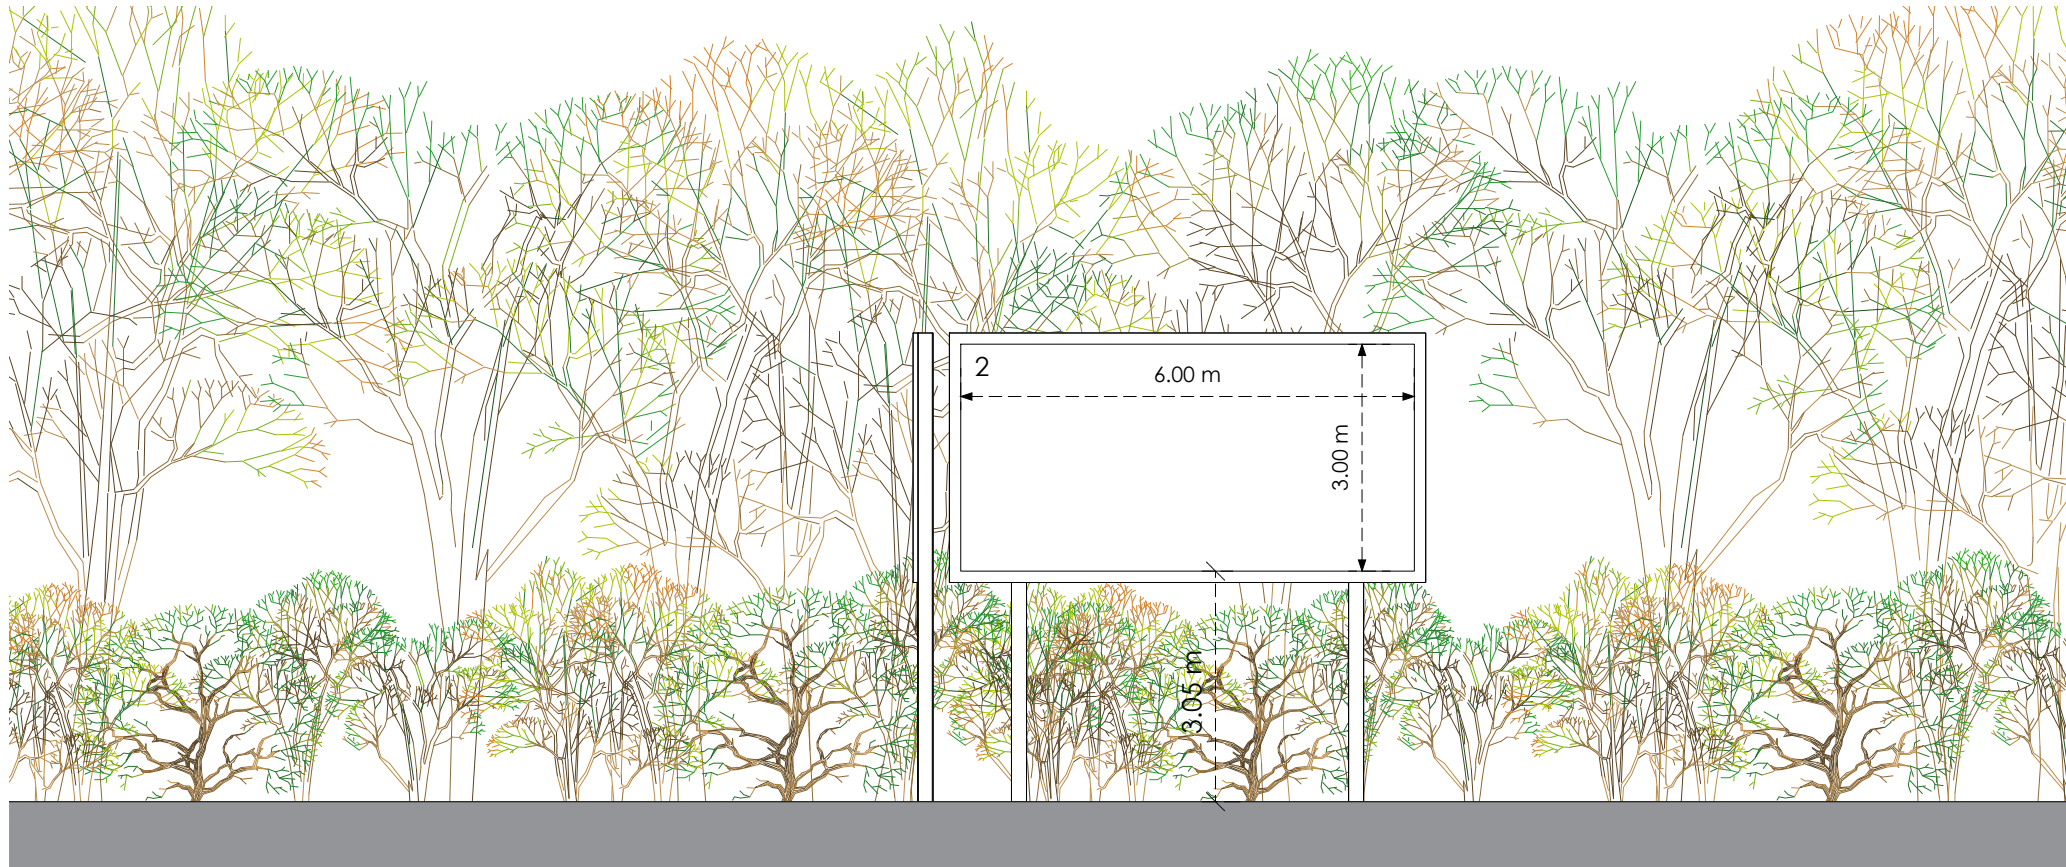

Front

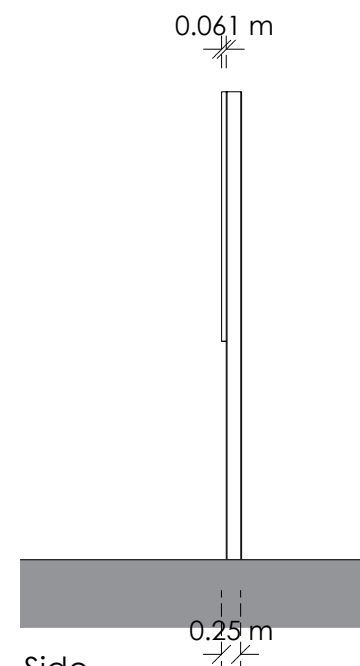

Side

Proposed

0 4m 8m

Title
Existing and Proposed Elevations

Address
Land at Pin Mill Brow, Manchester,
M12 6AE

Client

Job No.
15054

Issued
10/05/21

Scale
1:100 @ A3

Key
1. Proposed Media Screen

All information is to be checked on site for accuracy and fit. Only drawings with WD status with the most recent revision are to be used for construction.