



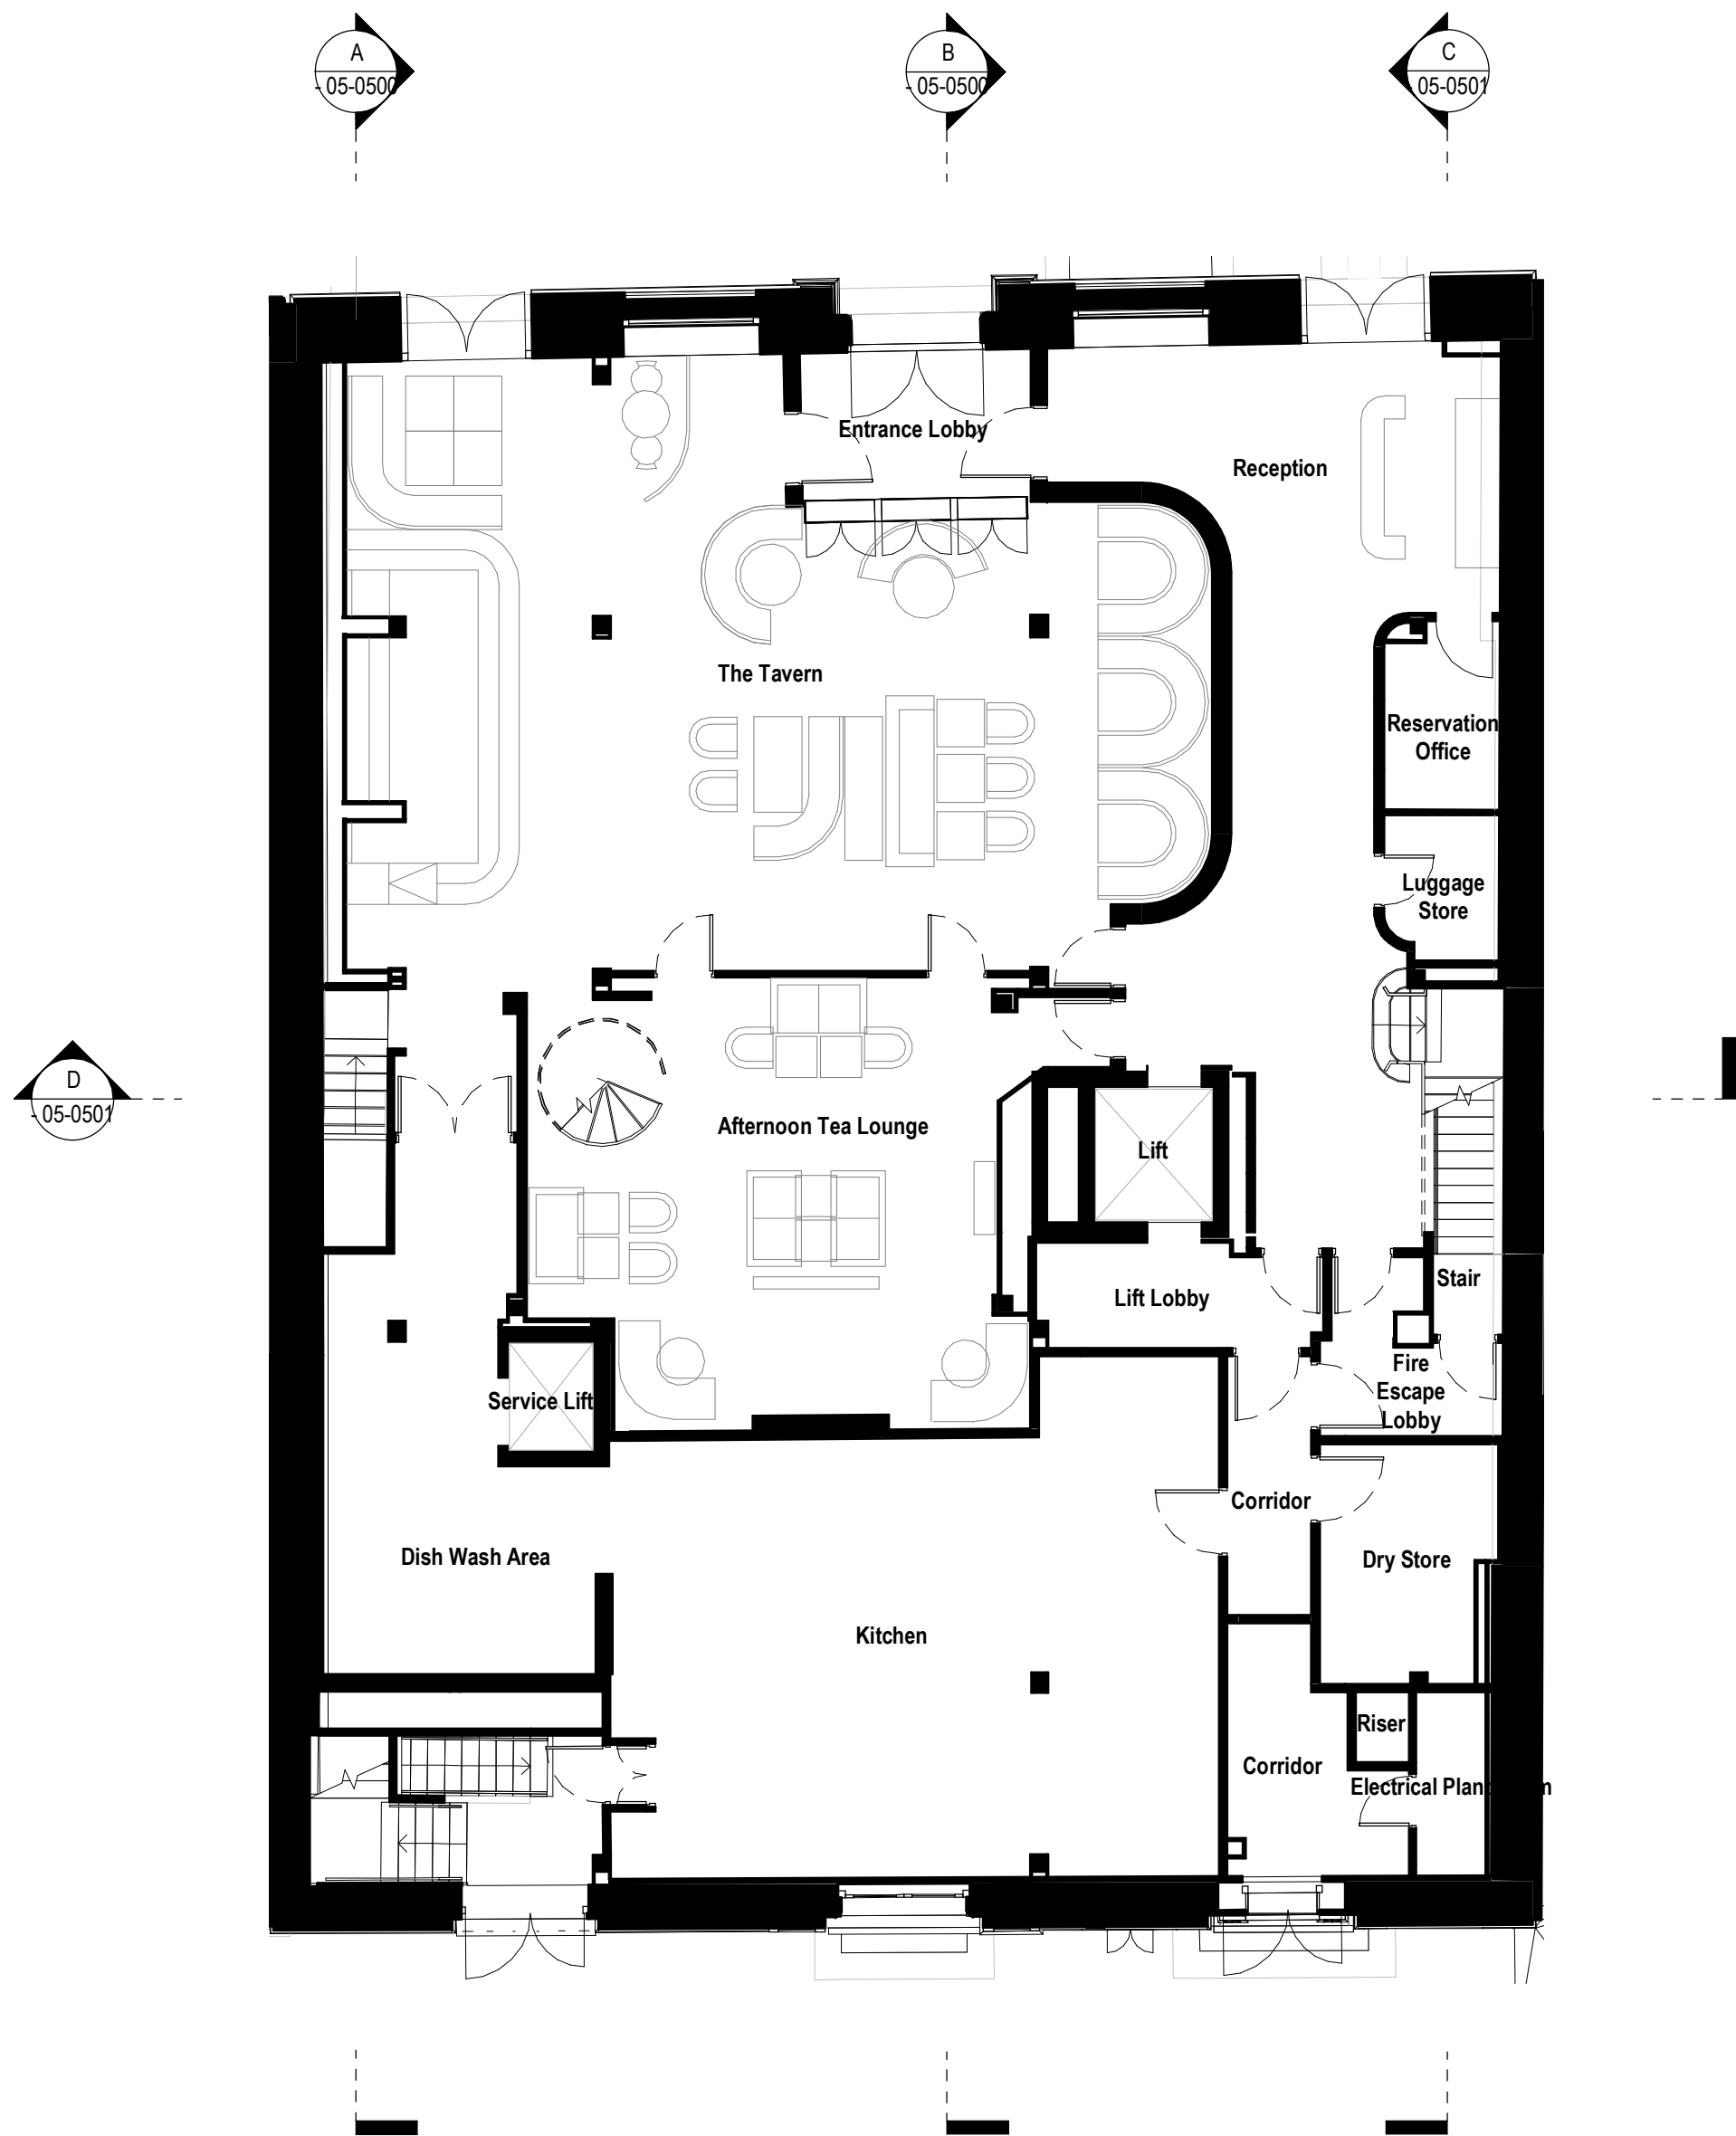

Keyplan

North

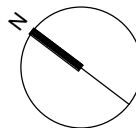

Notes:
Do not scale off this document/drawing/model for any purposes other than those required in connection with the application for planning consent for the project.

This document/drawing/model is prepared for the sole use of EPR Architects' employer and the benefit of the employer's permitted licensees. No liability to any other persons is accepted by EPR Architects.

EPR Architects accepts no liability for any use of this document/drawing/model by parties other than the party for whom it was prepared or for purposes other than those for which it was prepared.

Copyright in the design contained in this document/drawing/model remains vested in EPR Architects.

Scale bar

Key:

Existing

PO1	Town Planning	25.05.21	SH	DB
-----	---------------	----------	----	----

No.	Revision	Date	Initial	Chk'd
-----	----------	------	---------	-------

EPR Architects
30 Millbank, London SW1P 4DU
+44(0)20 79327600
www.epr.co.uk

King Street Townhouse
Manchester

Existing GA Plan
Ground Floor

Scale @A2	Status	Suitability	Revision
1 : 100	Planning	S2	PO1

Project Code	Originator	Zone	Level	Type	Role	Class.No
11177	- EPR	- 00	- GF	- TP	- A	- 02-0201