


Legend	
Timber Cladding	27.07 m ²
Length Check	5.12 m
Timber Reveal / Flashing	48.49 m
Timber Corner Trim	14.4 m

Roof Level	Slab 78.975
15th Floor	Slab 75.575
14th Floor	Slab 72.575
13th Floor	Slab 69.575
12th Floor	Slab 66.575
11th Floor	Slab 63.575
10th Floor	Slab 60.575
9th Floor	Slab 57.575
8th Floor	Slab 54.575
7th Floor	Slab 51.575
6th Floor	Slab 48.575
5th Floor	Slab 45.575
4th Floor	Slab 42.575
3rd Floor	Slab 39.575
2nd Floor	Slab 36.575

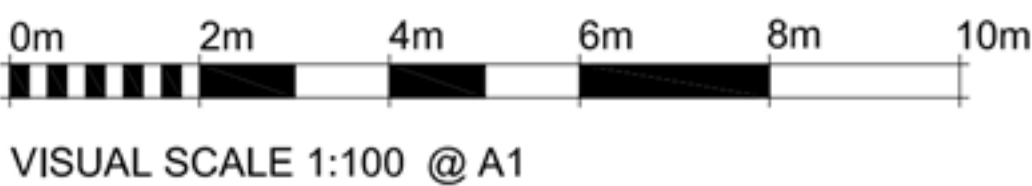

VISUAL SCALE 1:100 @ A1



LEFT BANK, SPINNINGFIELDS
MANCHESTER
BLOCK B5
ELEVATION Grid 17

P1	FOR INFORMATION	SPH	18.11.20	AL
Rev	Description	By	Date	Chkd
Status	PRELIMINARY			
Drawing No.	10543 - 112		Revision P1	
Scale	Size	Drawn	Date	Chkd
1:100	A1	SPH	NOV 20	AL
		Passed		
		-		