




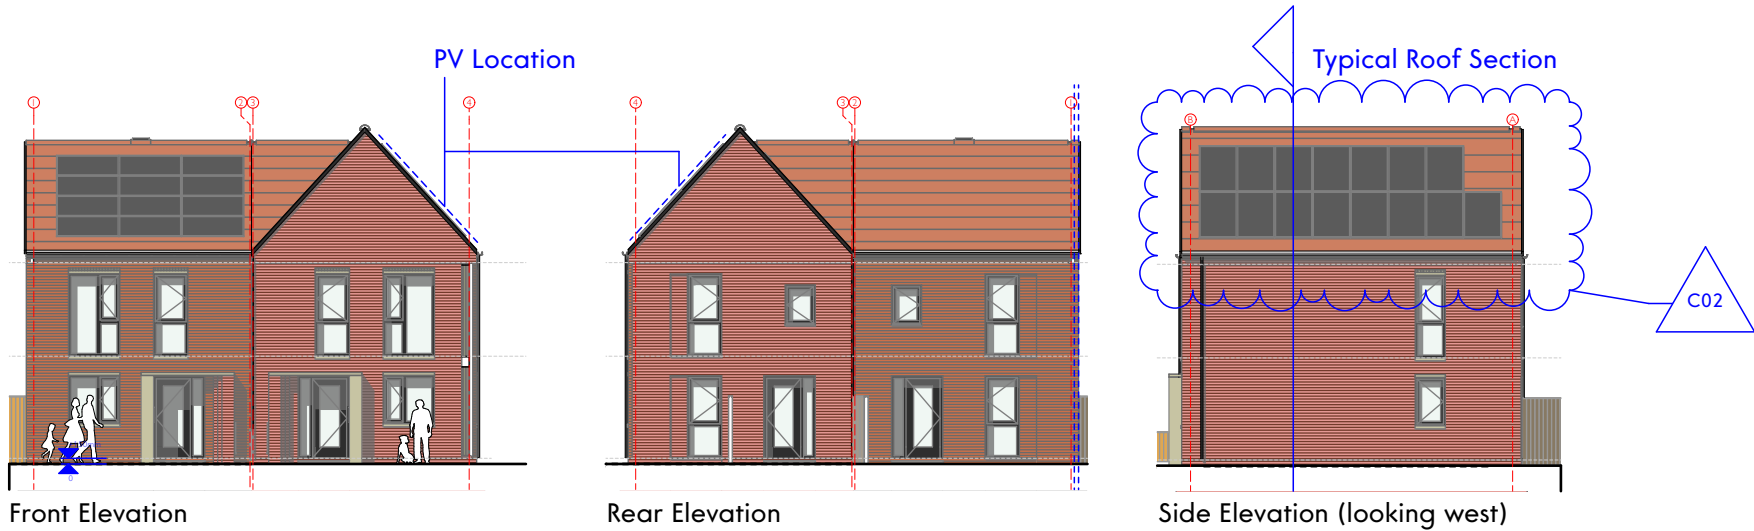


BLOCK A ELEVATIONS

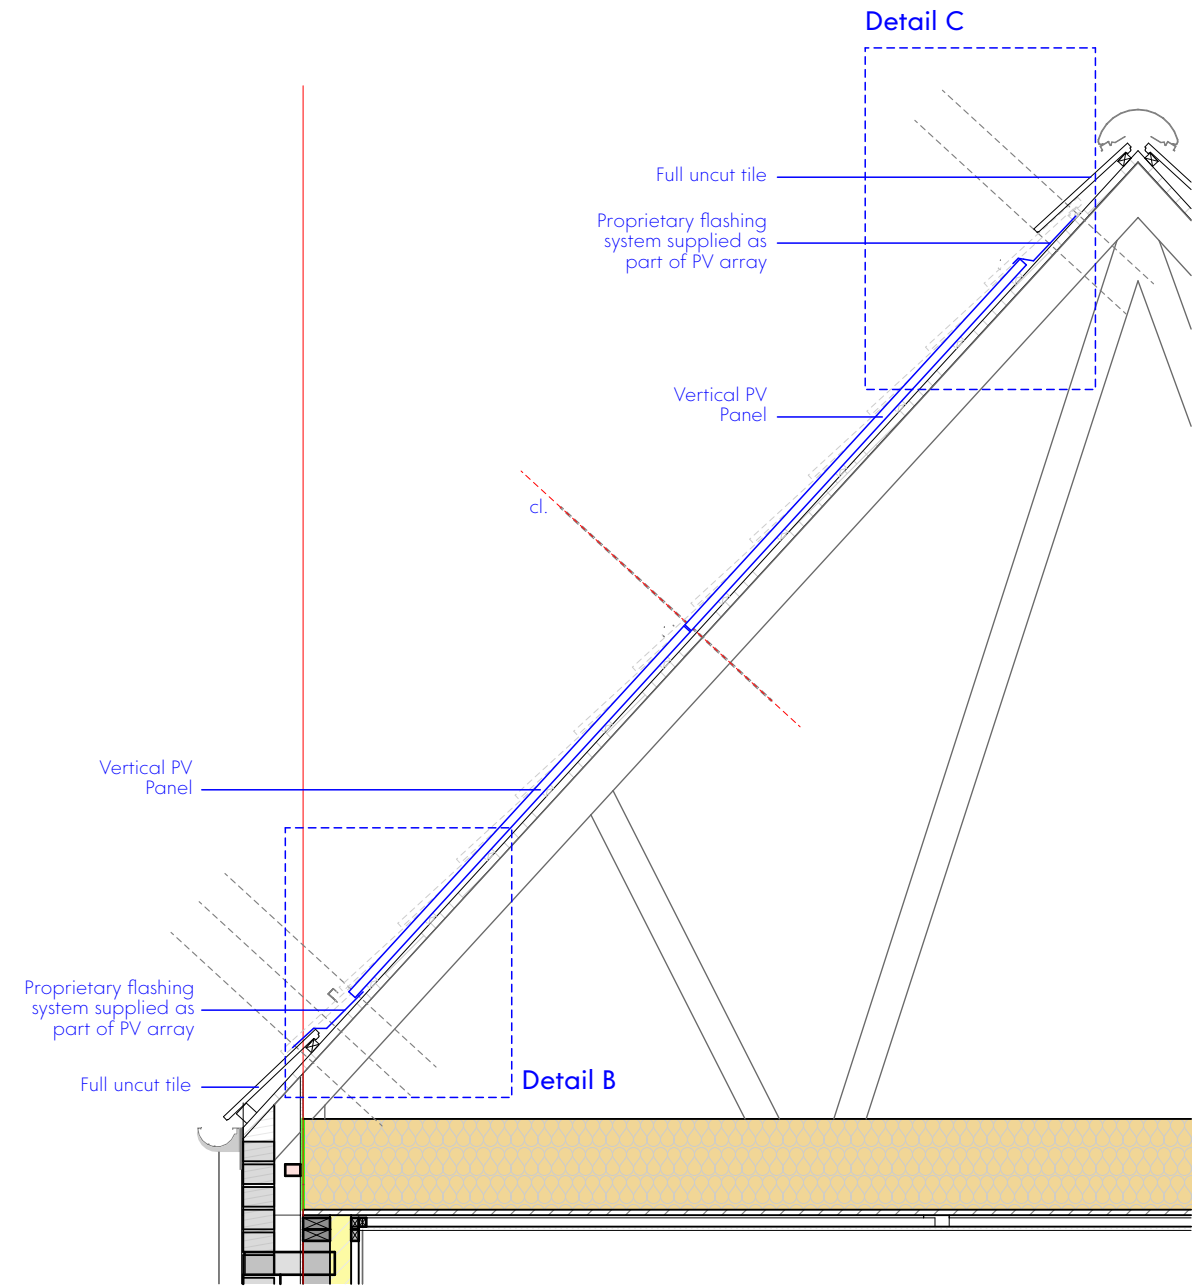

TYPICAL ROOF SECTION 1:25

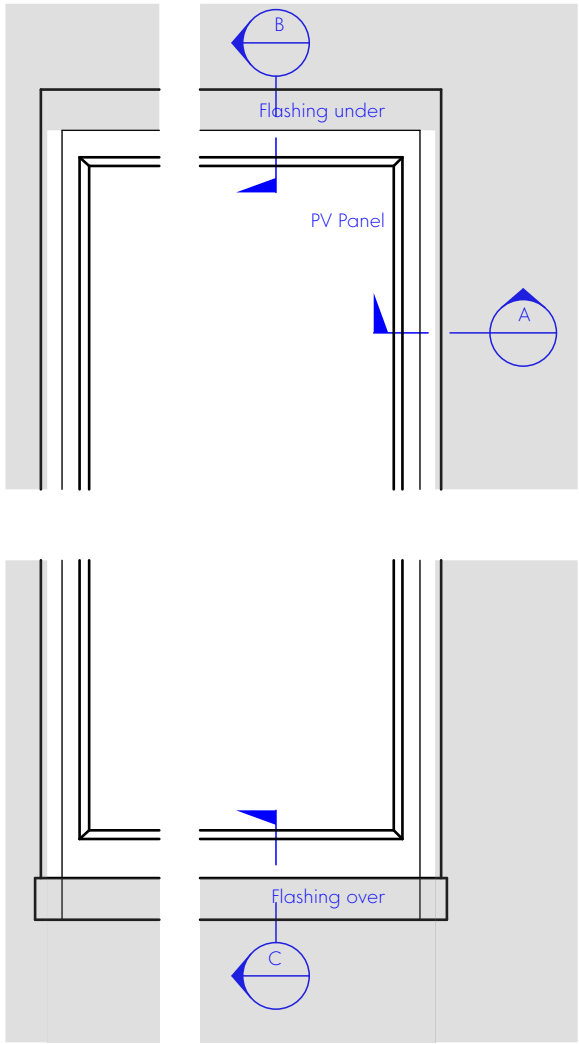

PV PANEL SETTING OUT

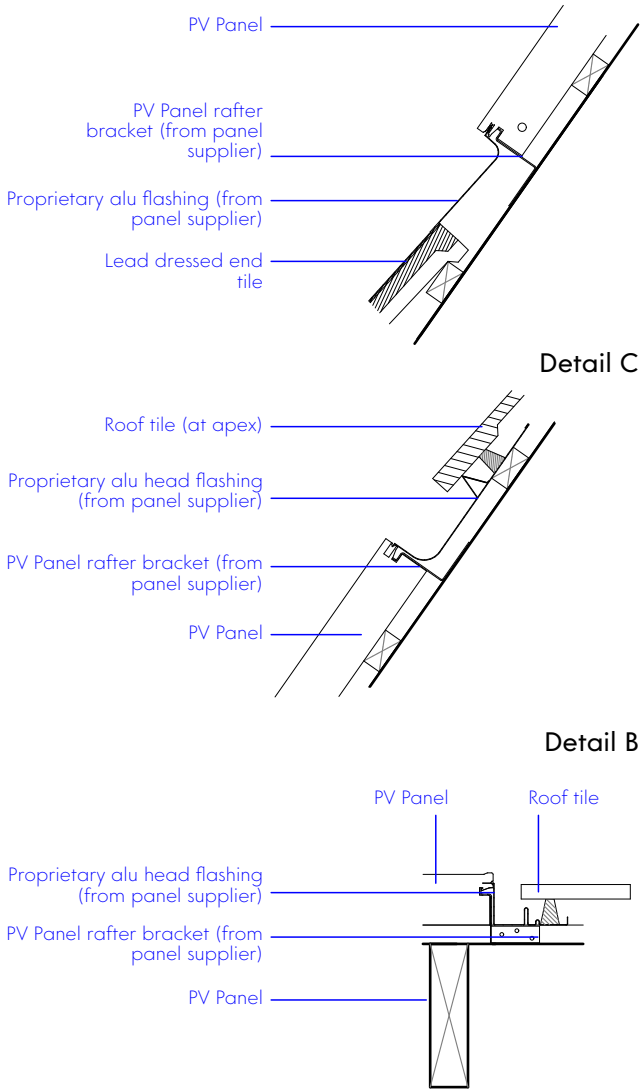

Detail Section A-A

DETAILS 1:10

This drawing is the property of GWP Architecture. Copyright is reserved by them and the drawing is issued on the condition that it is not copied, reproduced, retained, or disclosed to any unauthorised person, either wholly or in part, without the consent in writing of GWP Architecture.

All drawings and specifications should be read in conjunction with the project health and safety plan, any possible conflicts should be presented to the Planning Coordinator.

All work to be carried out in accordance with current Building Regulations.


Contractors must verify all dimensions at the job before commencing any work or making shop drawings.

Written dimensions should be taken.

Do not scale off drawing.

Do not take digital dimensions from this drawing.

Any discrepancies to be reported to the Architect.

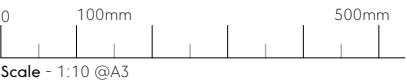

C02	12.04.21	PV revised to suit manufacturer proposals	CT	DT
C01	18.08.20	Construction issue	CT	DT
Rev	Date	Comment	Dr	Ch

GWPA

CHARTERED ARCHITECTS
INTERIOR DESIGNERS
SPACE PLANNERS
PROJECT MANAGERS
LANDSCAPE ARCHITECTS

Bracken House Leeds LS8 1PQ UK
+44(0)1132665044 (r) +44(0)1132681859 (f)
architecture@gwp-arch.com | www.gwp-arch.com

GWP Job Reference (299)1926

Job Title

Blackrock

Client

one manchester

Block A - Roof Integrated PV Principles			
Name	1926-GWP-00-ZZ-DR-A-(100)-0040		
Scale	VAR@A3	Revision	C02
Drawn/Checked	JA/DT	First Issue	TBC
Drawing Status	A - Construction		
BIMcloud: DESKTOP-H2C1QHA - BIMcloud Basic for ARCHICAD 24/Maytron - (259)1914 GWP-01-DR-A-Manchester-One-F13			