



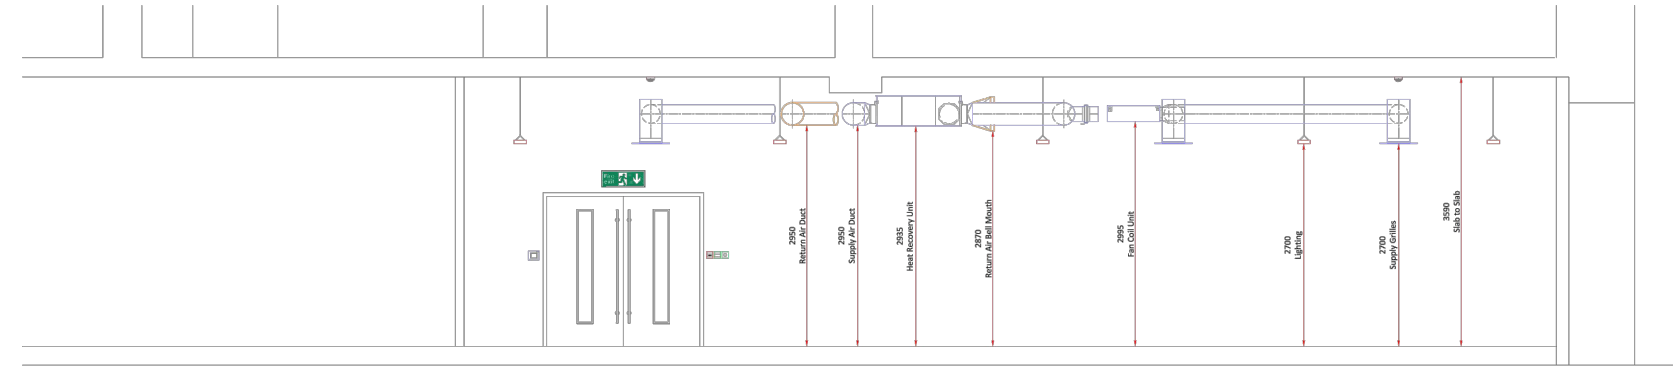


EXISTING BUILDING CROSS SECTION 1:100 A-A

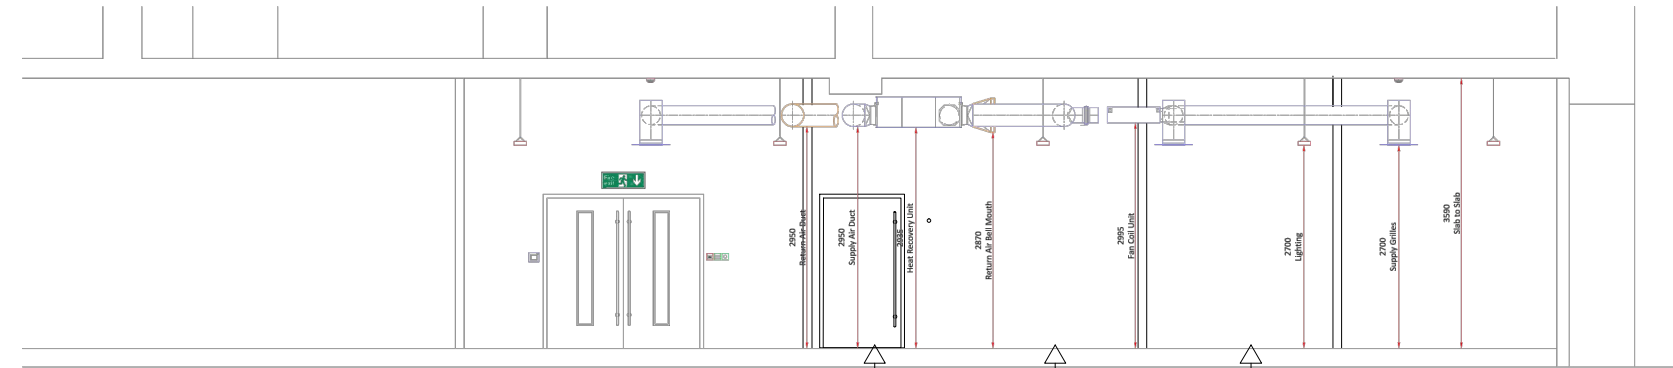


PROPOSED BUILDING CROSS SECTION 1:100 B-B

GLAZED DOOR & PARTITIONING

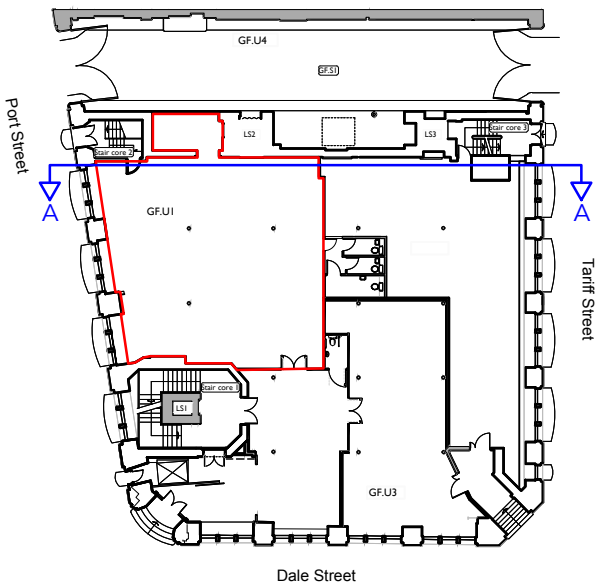

EXISTING PLAN 1:500

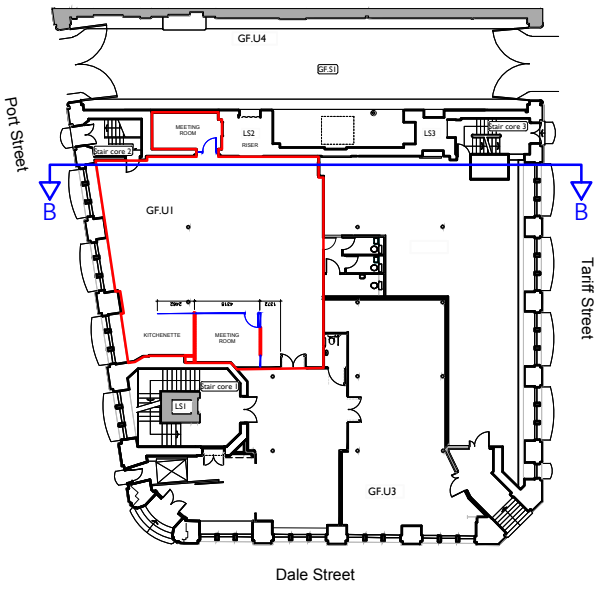

PROPOSED PLAN 1:500

NOTES:

Copyright of this drawing is vested in the Contractor and it must not be copied or reproduced without consent.

All dimensions are in Millimeters (mm) unless indicated. Contractor to check all dimensions prior to commencing work onsite & adopt responsibility for dimensional accuracy prior to works.

Drawing to be read in conjunction with all relevant information. Any discrepancies found between information on this drawing, given elsewhere or recorded onsite shall be reported to the Contractor immediately.

DO NOT SCALE FROM THIS DRAWING...
If unsure ask!

rev.	description	by	checked	date
------	-------------	----	---------	------

client logo:

client
XLB

project
35 DALE STREET

stage
STAGE

drawing title
EXISTING & PROPOSED CROSS-SECTIONS

drawing no.	date	scale	rev.
21.029-ID-4-GF-CS-0	29 APR 21	1:100@A3	

TMT