



Based on:	Rev
Drawing No. 1030529	Rev X
Survey Dwg No. X	Rev X
Other Dwg No. X	Rev X
Other Dwg No. X	Rev X

THIS DRAWING MAY INDICATE ELEMENTS RELATED TO FIRE SYSTEMS. THESE ARE INDICATIVE ONLY AND FINAL NUMBER, POSITIONING AND PERFORMANCE MUST BE ESTABLISHED AS PART OF THE CDP WORKS TO MAINTAIN THE INTENT OF THE DESIGN FIRE STRATEGY

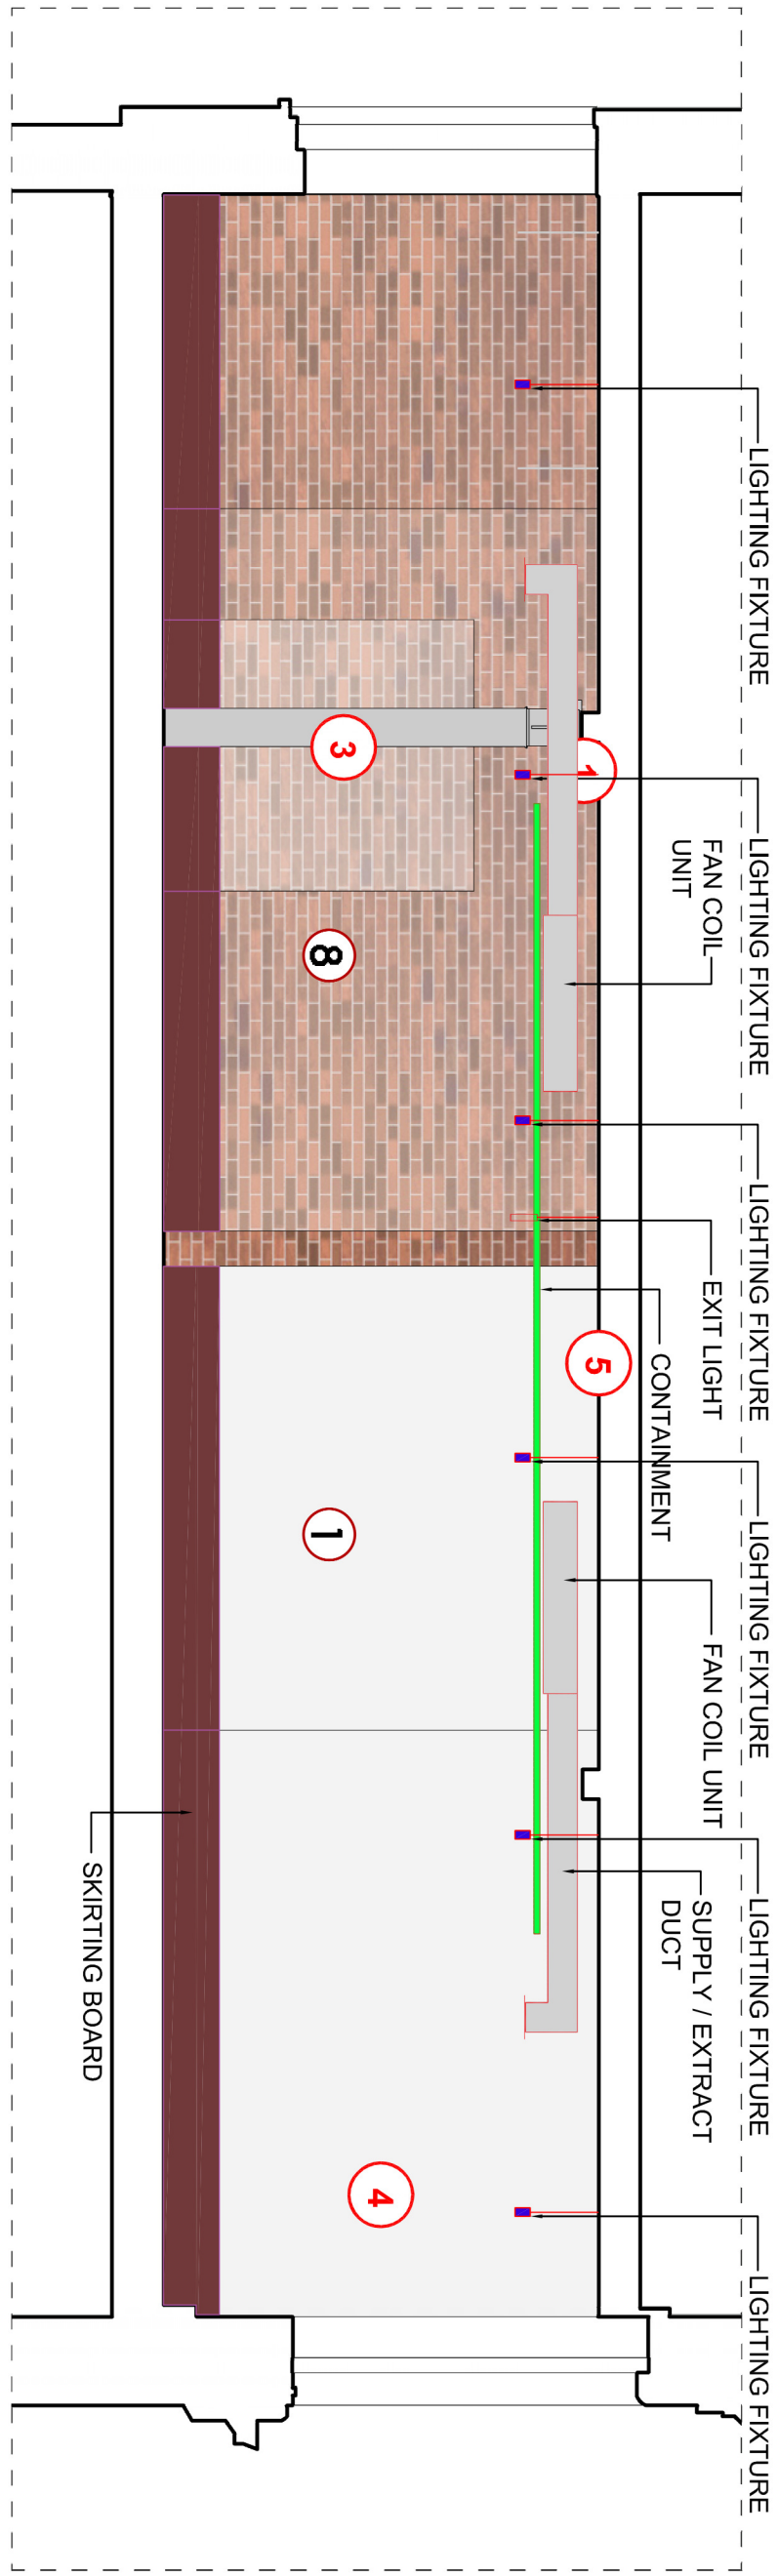


CROSS SECTION AA'

1:50 @ A1

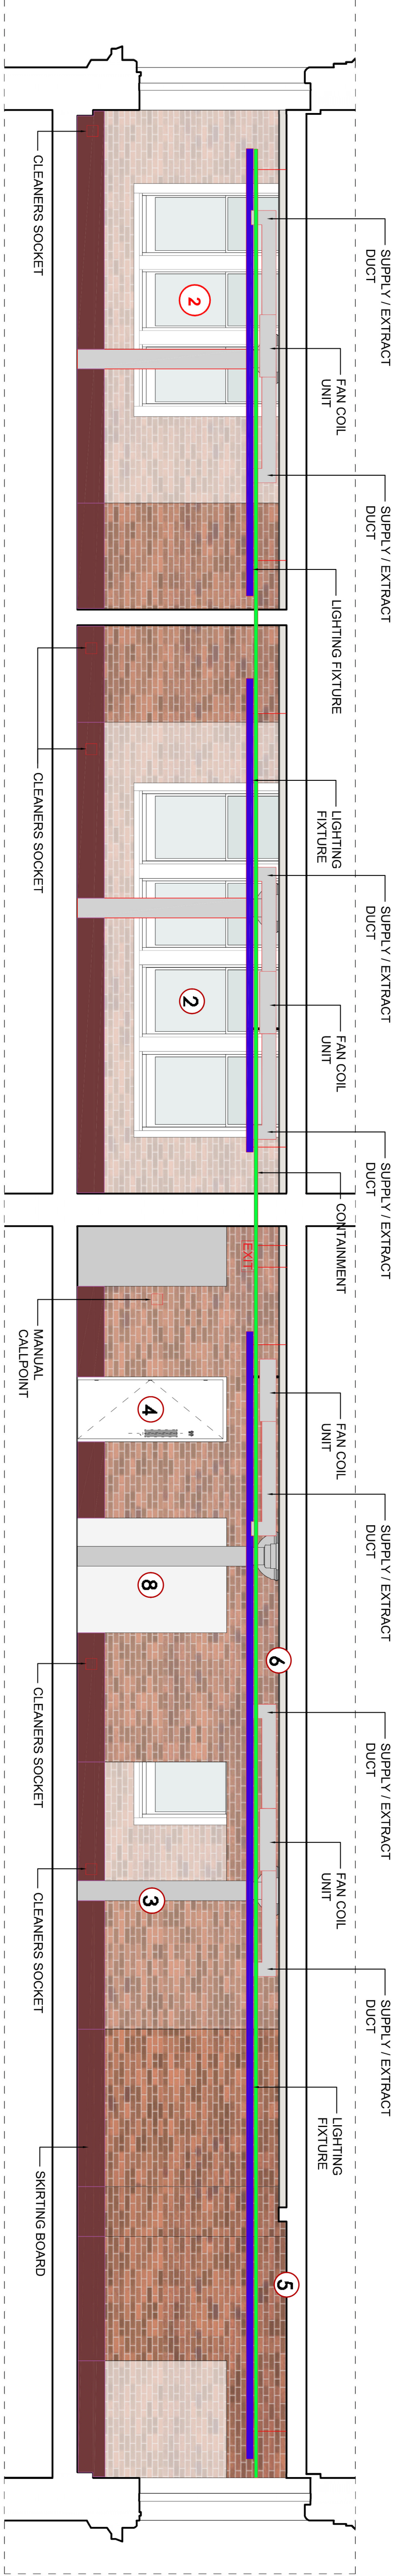

LONG SECTION BB'

1:50 @ A1

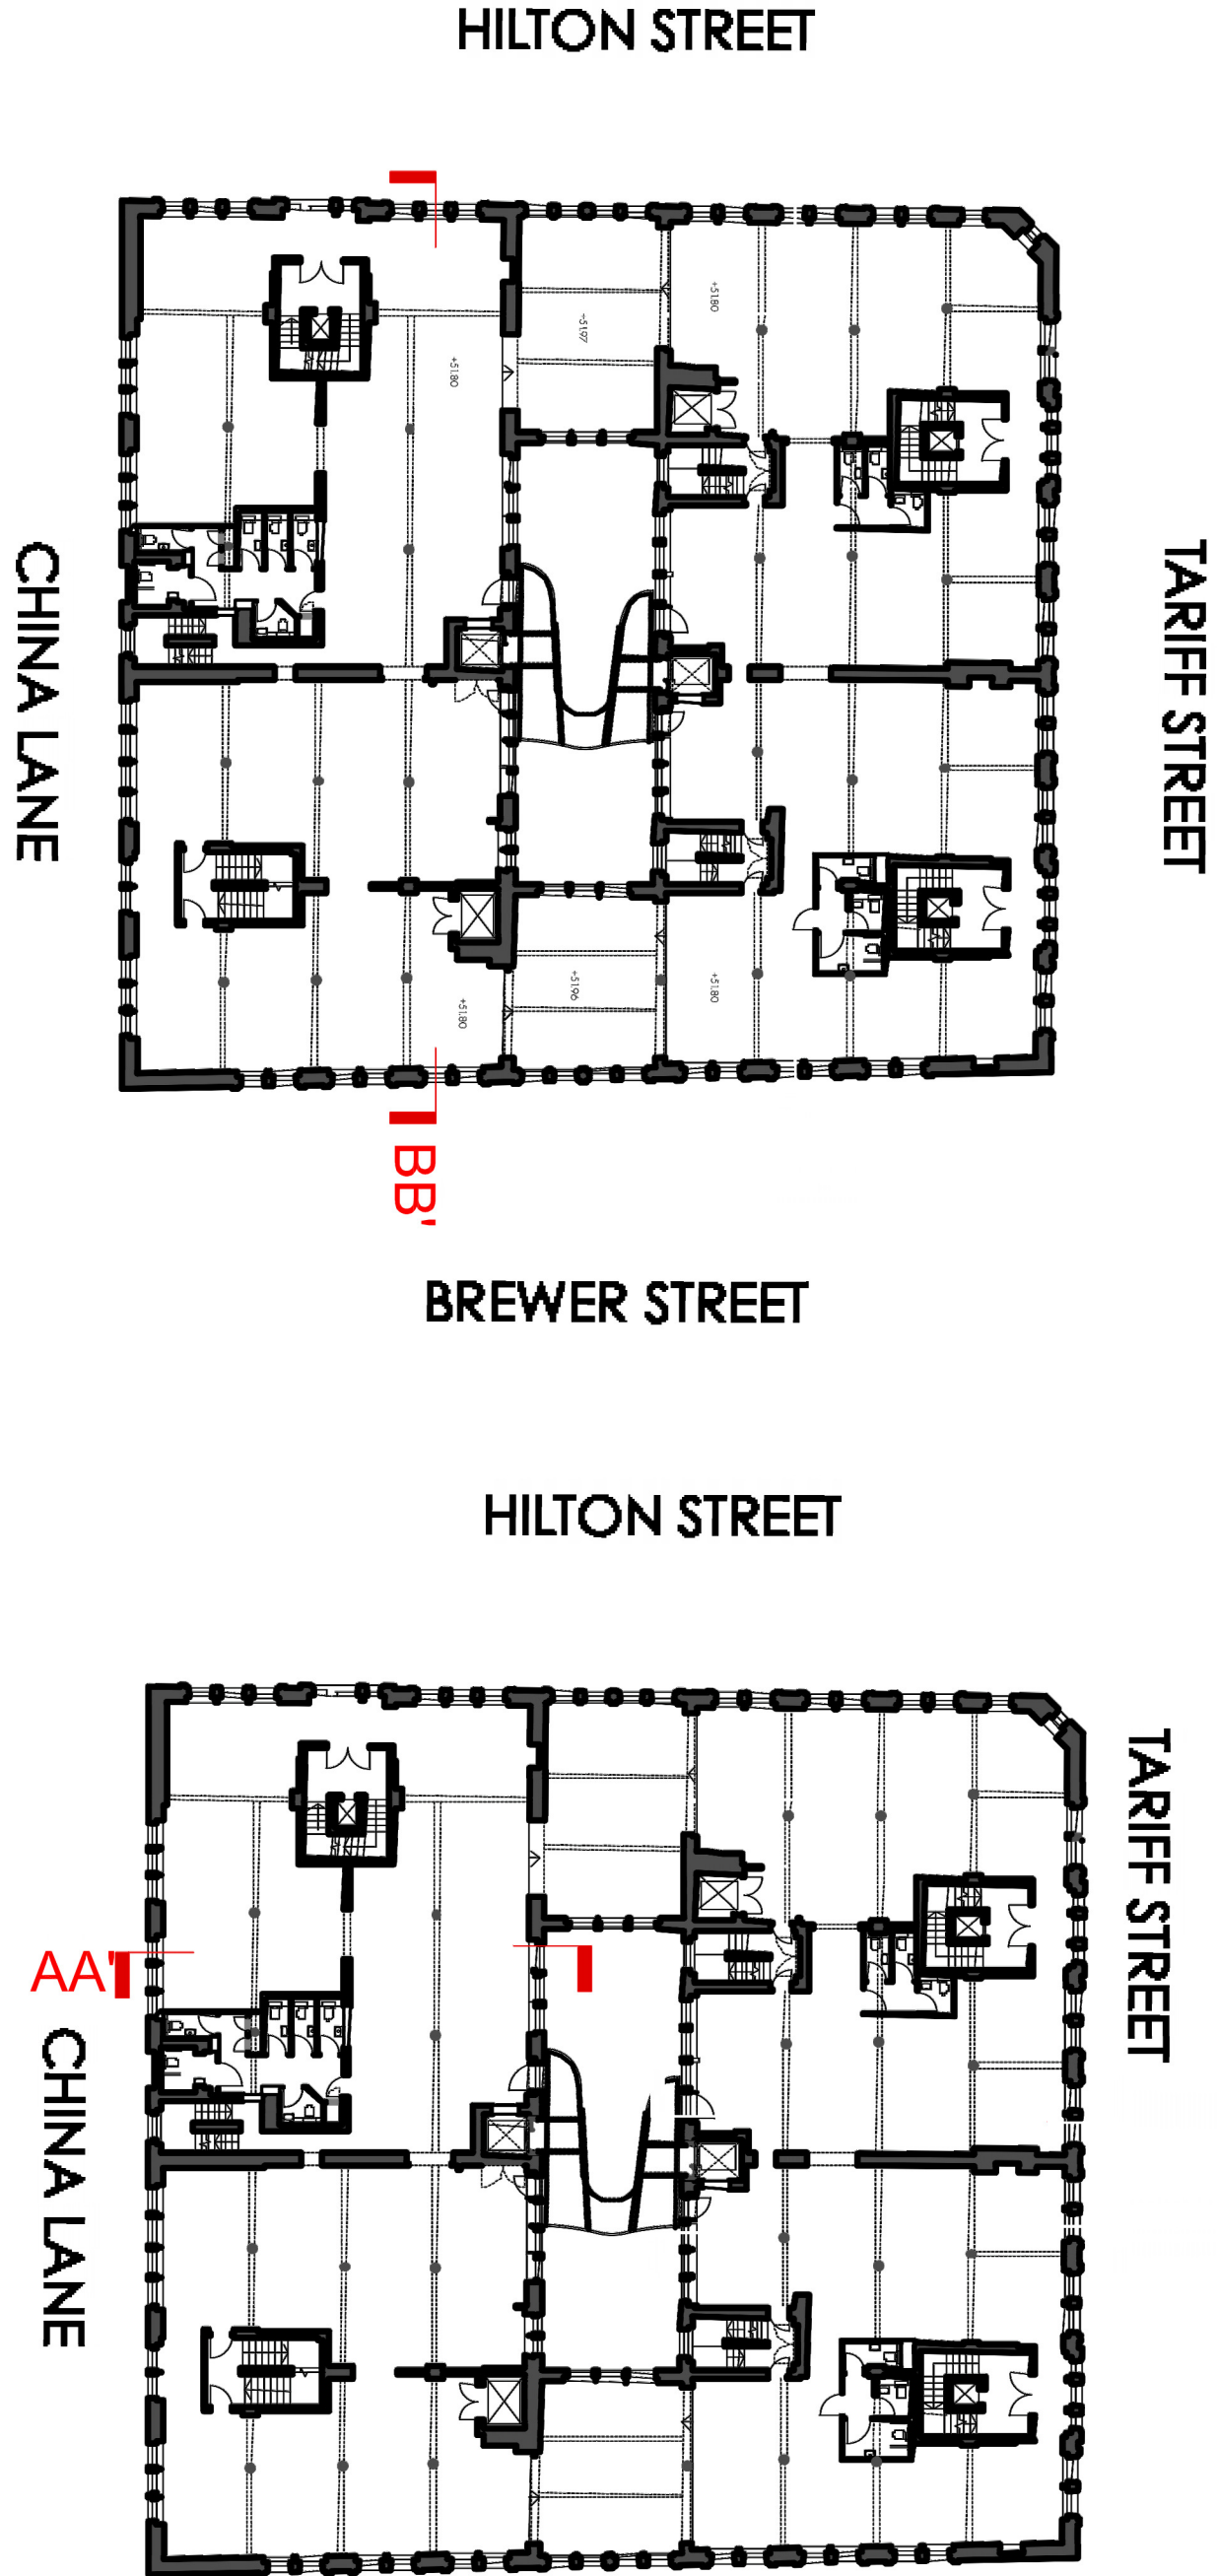

PLAN LONG SECTION

NTS @ A1

PLAN CROSS SECTION

NTS @ A1

- 1

ORIGINAL BEAMS RETAINED
- 2

ORIGINAL SASH WINDOWS
- 3

ORIGINAL COLUMNS
- 4

EXISTING TOILETS
- 5

EXISTING LATH & PLASTER CEILING
- 6

NEW TIMBER SLAT JOINERY
- 7

NEW KITCHEN
- 8

NEW WORKSPACE FURNITURE
- 9

WALL MOUNTED TV
- 10

NEW AWARDS DISPLAY UNIT
- 11

ORIGINAL EXPOSED BRICKWORK

KEY

- NOTES:
- THIS DRAWING SHALL BE READ IN CONJUNCTION WITH ALL RELEVANT ARCHITECTURAL, STRUCTURAL AND ENGINEERING SERVICES DRAWINGS, SPECIFICATIONS, SCHEDULES AND PROJECT SPECIFIC DOCUMENTS.
 - ALL DIMENSIONS IN mm UNLESS OTHERWISE STATED.
 - DO NOT SCALE FROM THIS DRAWING.
 - THE POSITIONS OF ALL ITEMS OF EQUIPMENT, ACCESSORIES AND OTHER BUILDING SERVICES SHOWN ON THIS DRAWING ARE APPROXIMATE AND FOR GUIDANCE IN THE PREPARATION OF THE TENDER.

Project				Title			
FOURWAYS HOUSE				FIRST FLOOR			
Client				EXISTING LONG SECTION AND CROSS SECTION			
CUNDALL				Project No.			
Drawing Status				1030529		Scale	
S4 - FOR TENDER				Drawing No.		FWH-CDL-XX-XX-DR-Z-10001	
P01	23/04/21	FIRST ISSUE	NA	EP	RT		
Issue Date	Description		By	Chkd	Verd		

Issue	Date	Description	By	Chkd	RT	Yrld
P01	23/04/21	FIRST ISSUE	NA	EP	RT	

CUNDALL

10th Floor, Manchester One
53 Portland Street
Manchester, M1 3AH
Tel: +44 (0)161 244 5660
Website: www.cundall.com