


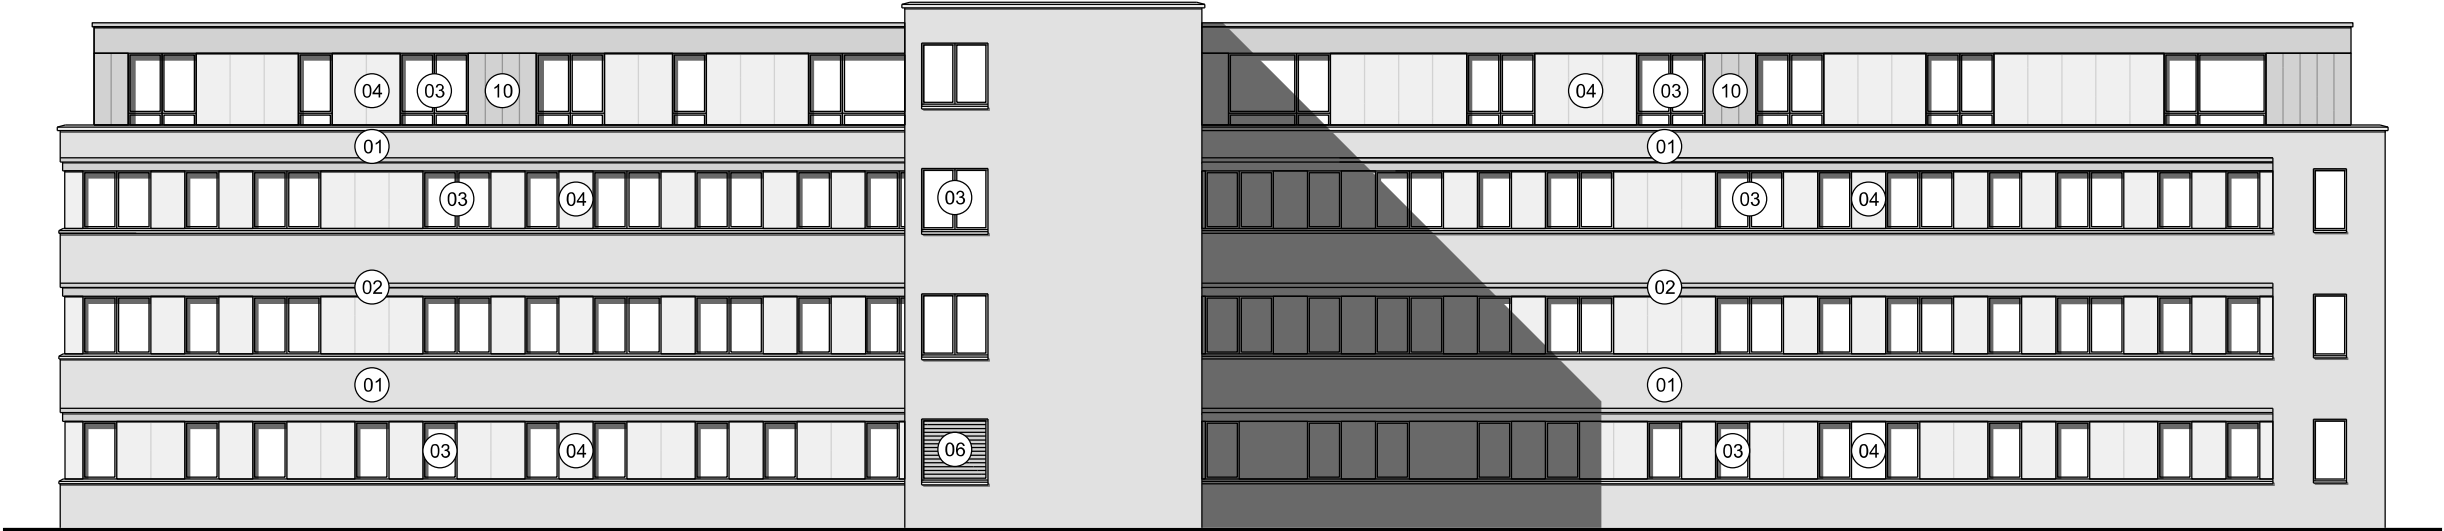


Proposed Elevation 02



Proposed Elevation 04

- 01 existing brickwork
- 02 existing metal lintel profile painted
- 03 new & replacement dark grey windows
- 04 new grey cladding panels
- 05 new off-white render
- 06 new dark grey ventilation louvres
- 07 new glazed entrance door
- 08 new grey security door
- 09 new grey solid entrance door & glazed sidescreen
- 10 new dark grey cladding panels to roof extension

Notes:
Do not scale from this drawing.
All dimensions are in millimetres unless otherwise noted.
All dimensions to be checked on site before proceeding with work.
All omissions and discrepancies to be reported in writing to Project 3 Architects Ltd.
Areas indicated on this drawing are approximate and indicative only.
© Project 3 Architects Limited Registered in England & Wales Number 08021795.

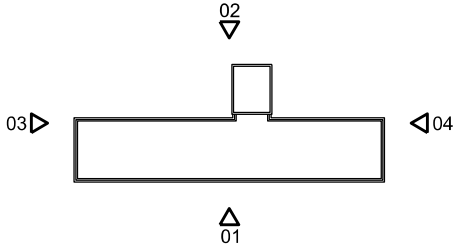

P05	04/09/20	Issued for planning	CS
P04	27/08/20	Issued for planning	LK
P03	11/06/20	Issued for planning	CS
P02	05/06/20	Issued for planning	CS
P01	01/06/20	Issued for planning	CS
Rev:	Date:	Description:	By:



PROJECT3
architects
4 back grafton street
altrincham
cheshire
WA14 1DY
0161 233 0575
mail@project3architects.com
www.project3architects.com

Project:
Clarence Road

Title:
Proposed elevations - 02 & 04

Status: **PLANNING DOCUMENT** Scale @ ISO A3: **1:200**

Drawing Number: **0622-P3A-XX-XX-DR-A-SK043** Revision: **P05**