




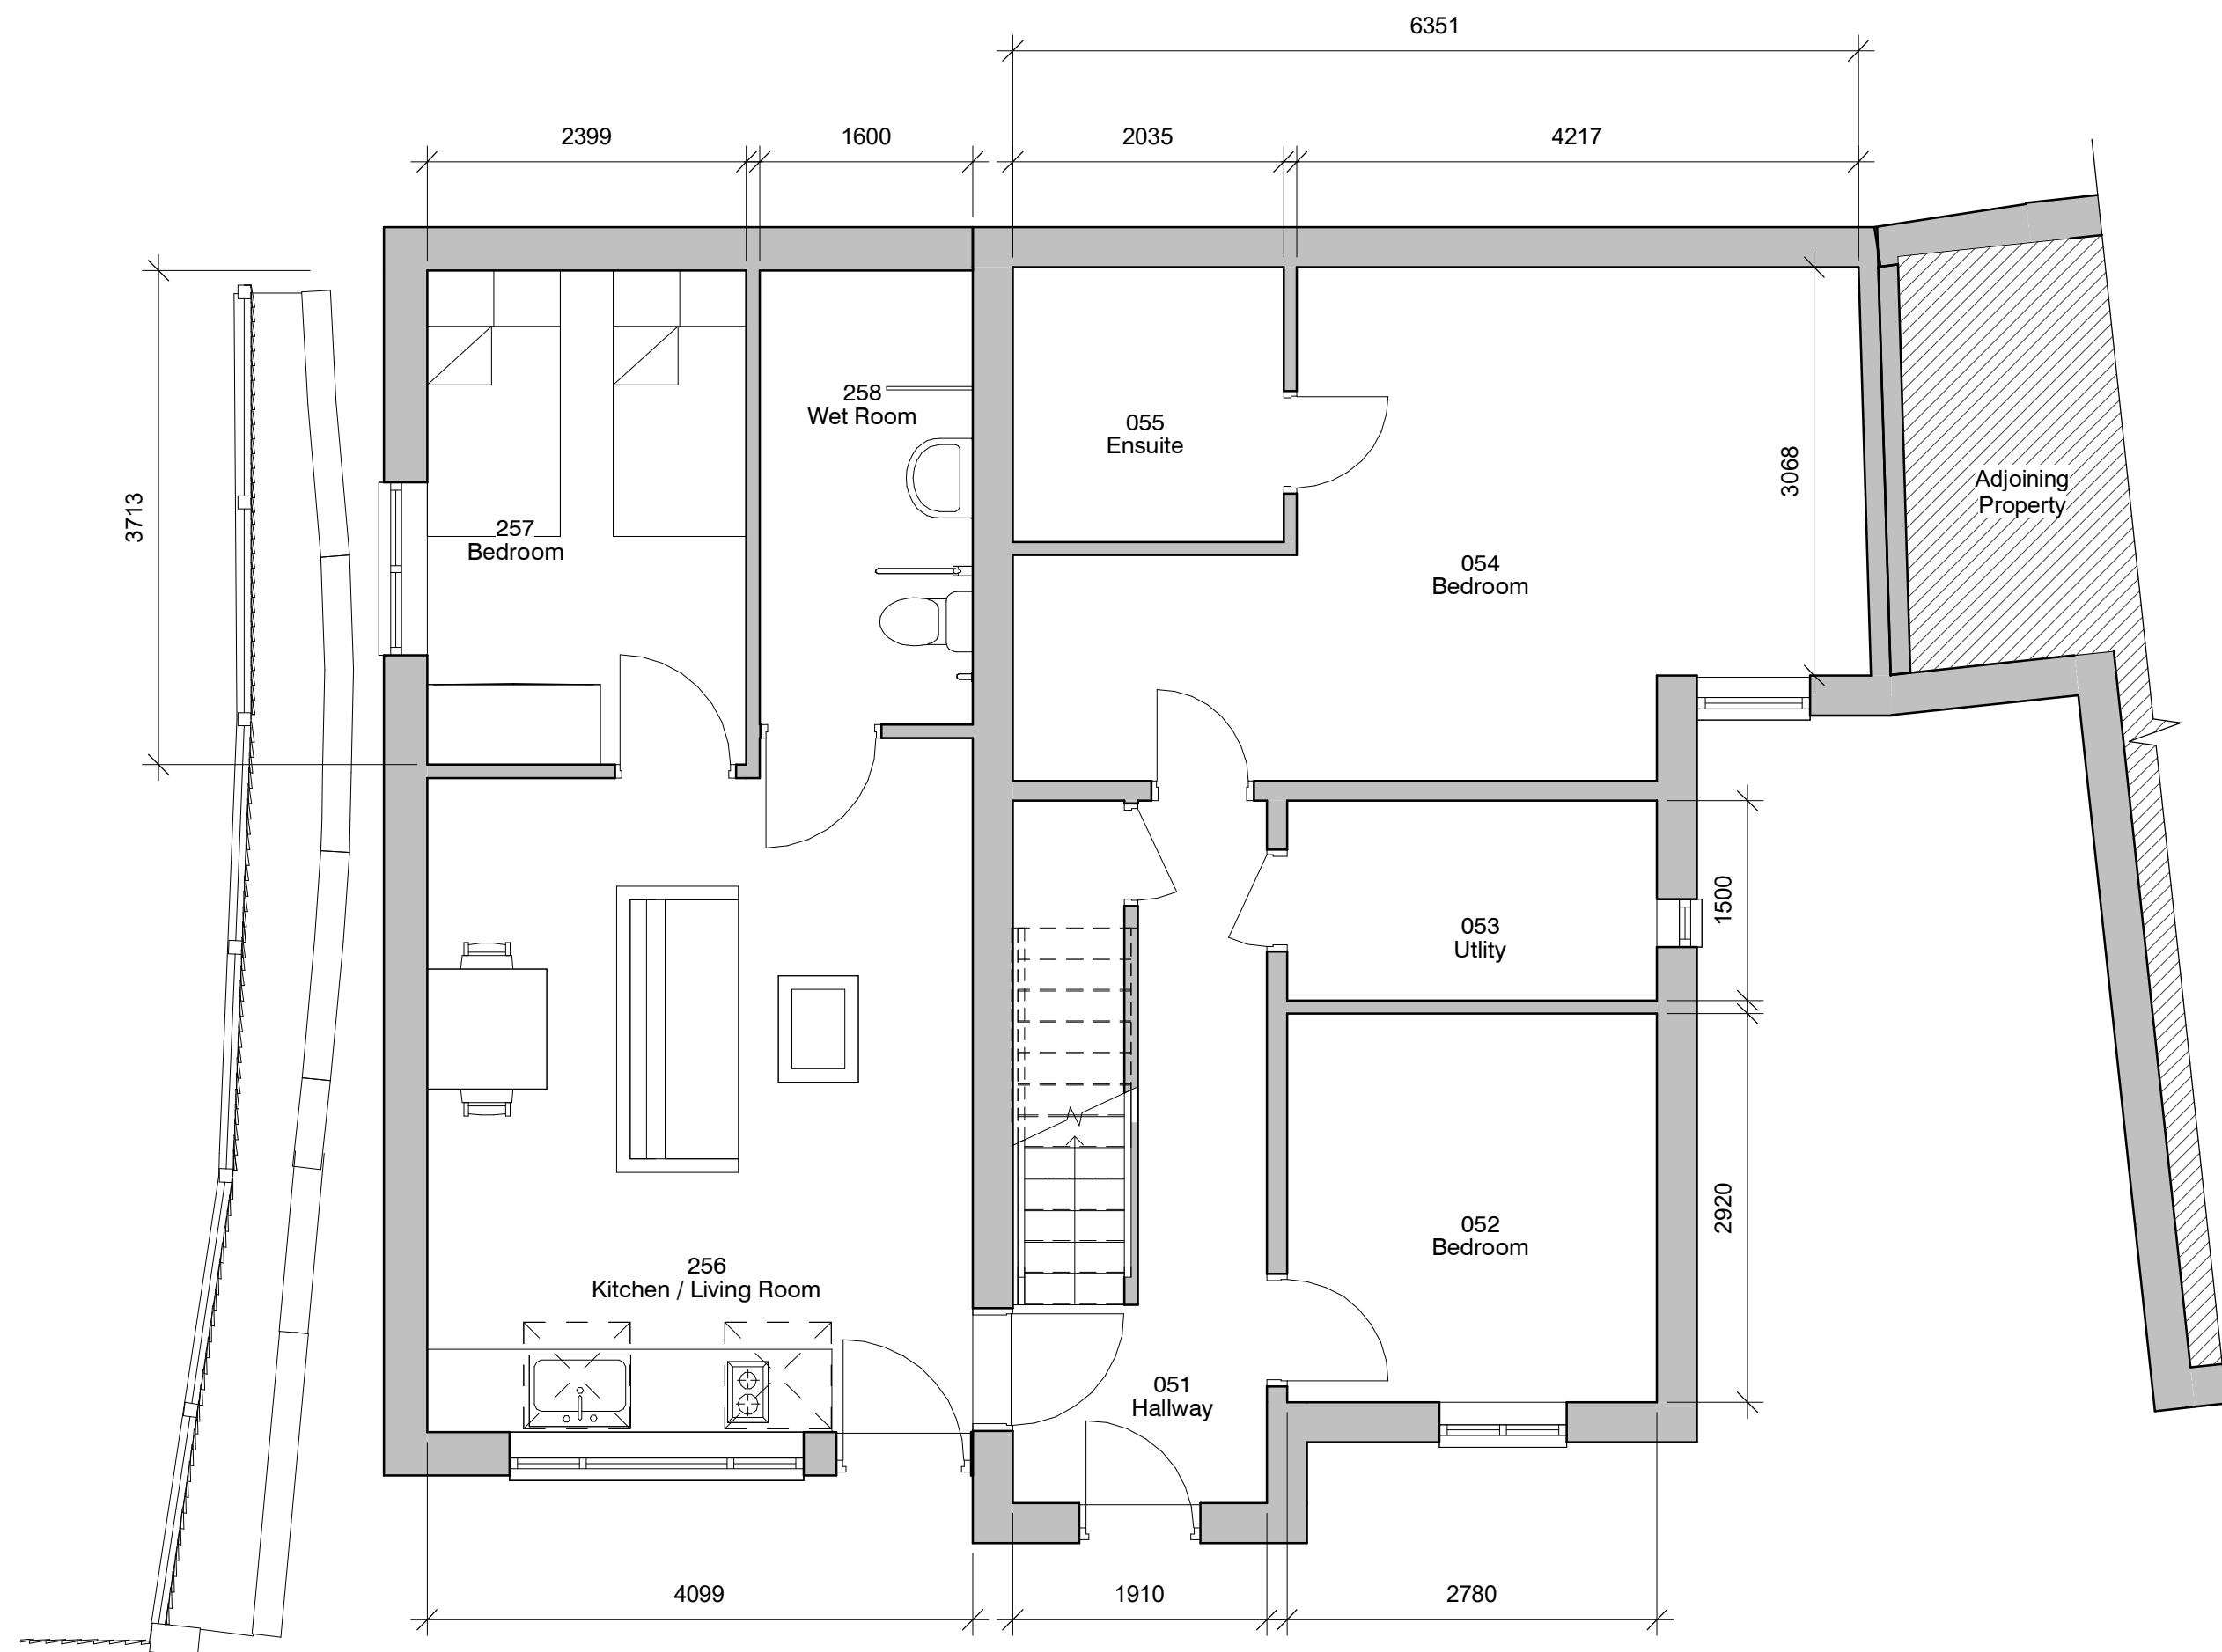


1. Level 0 - GA Proposed
1 : 50

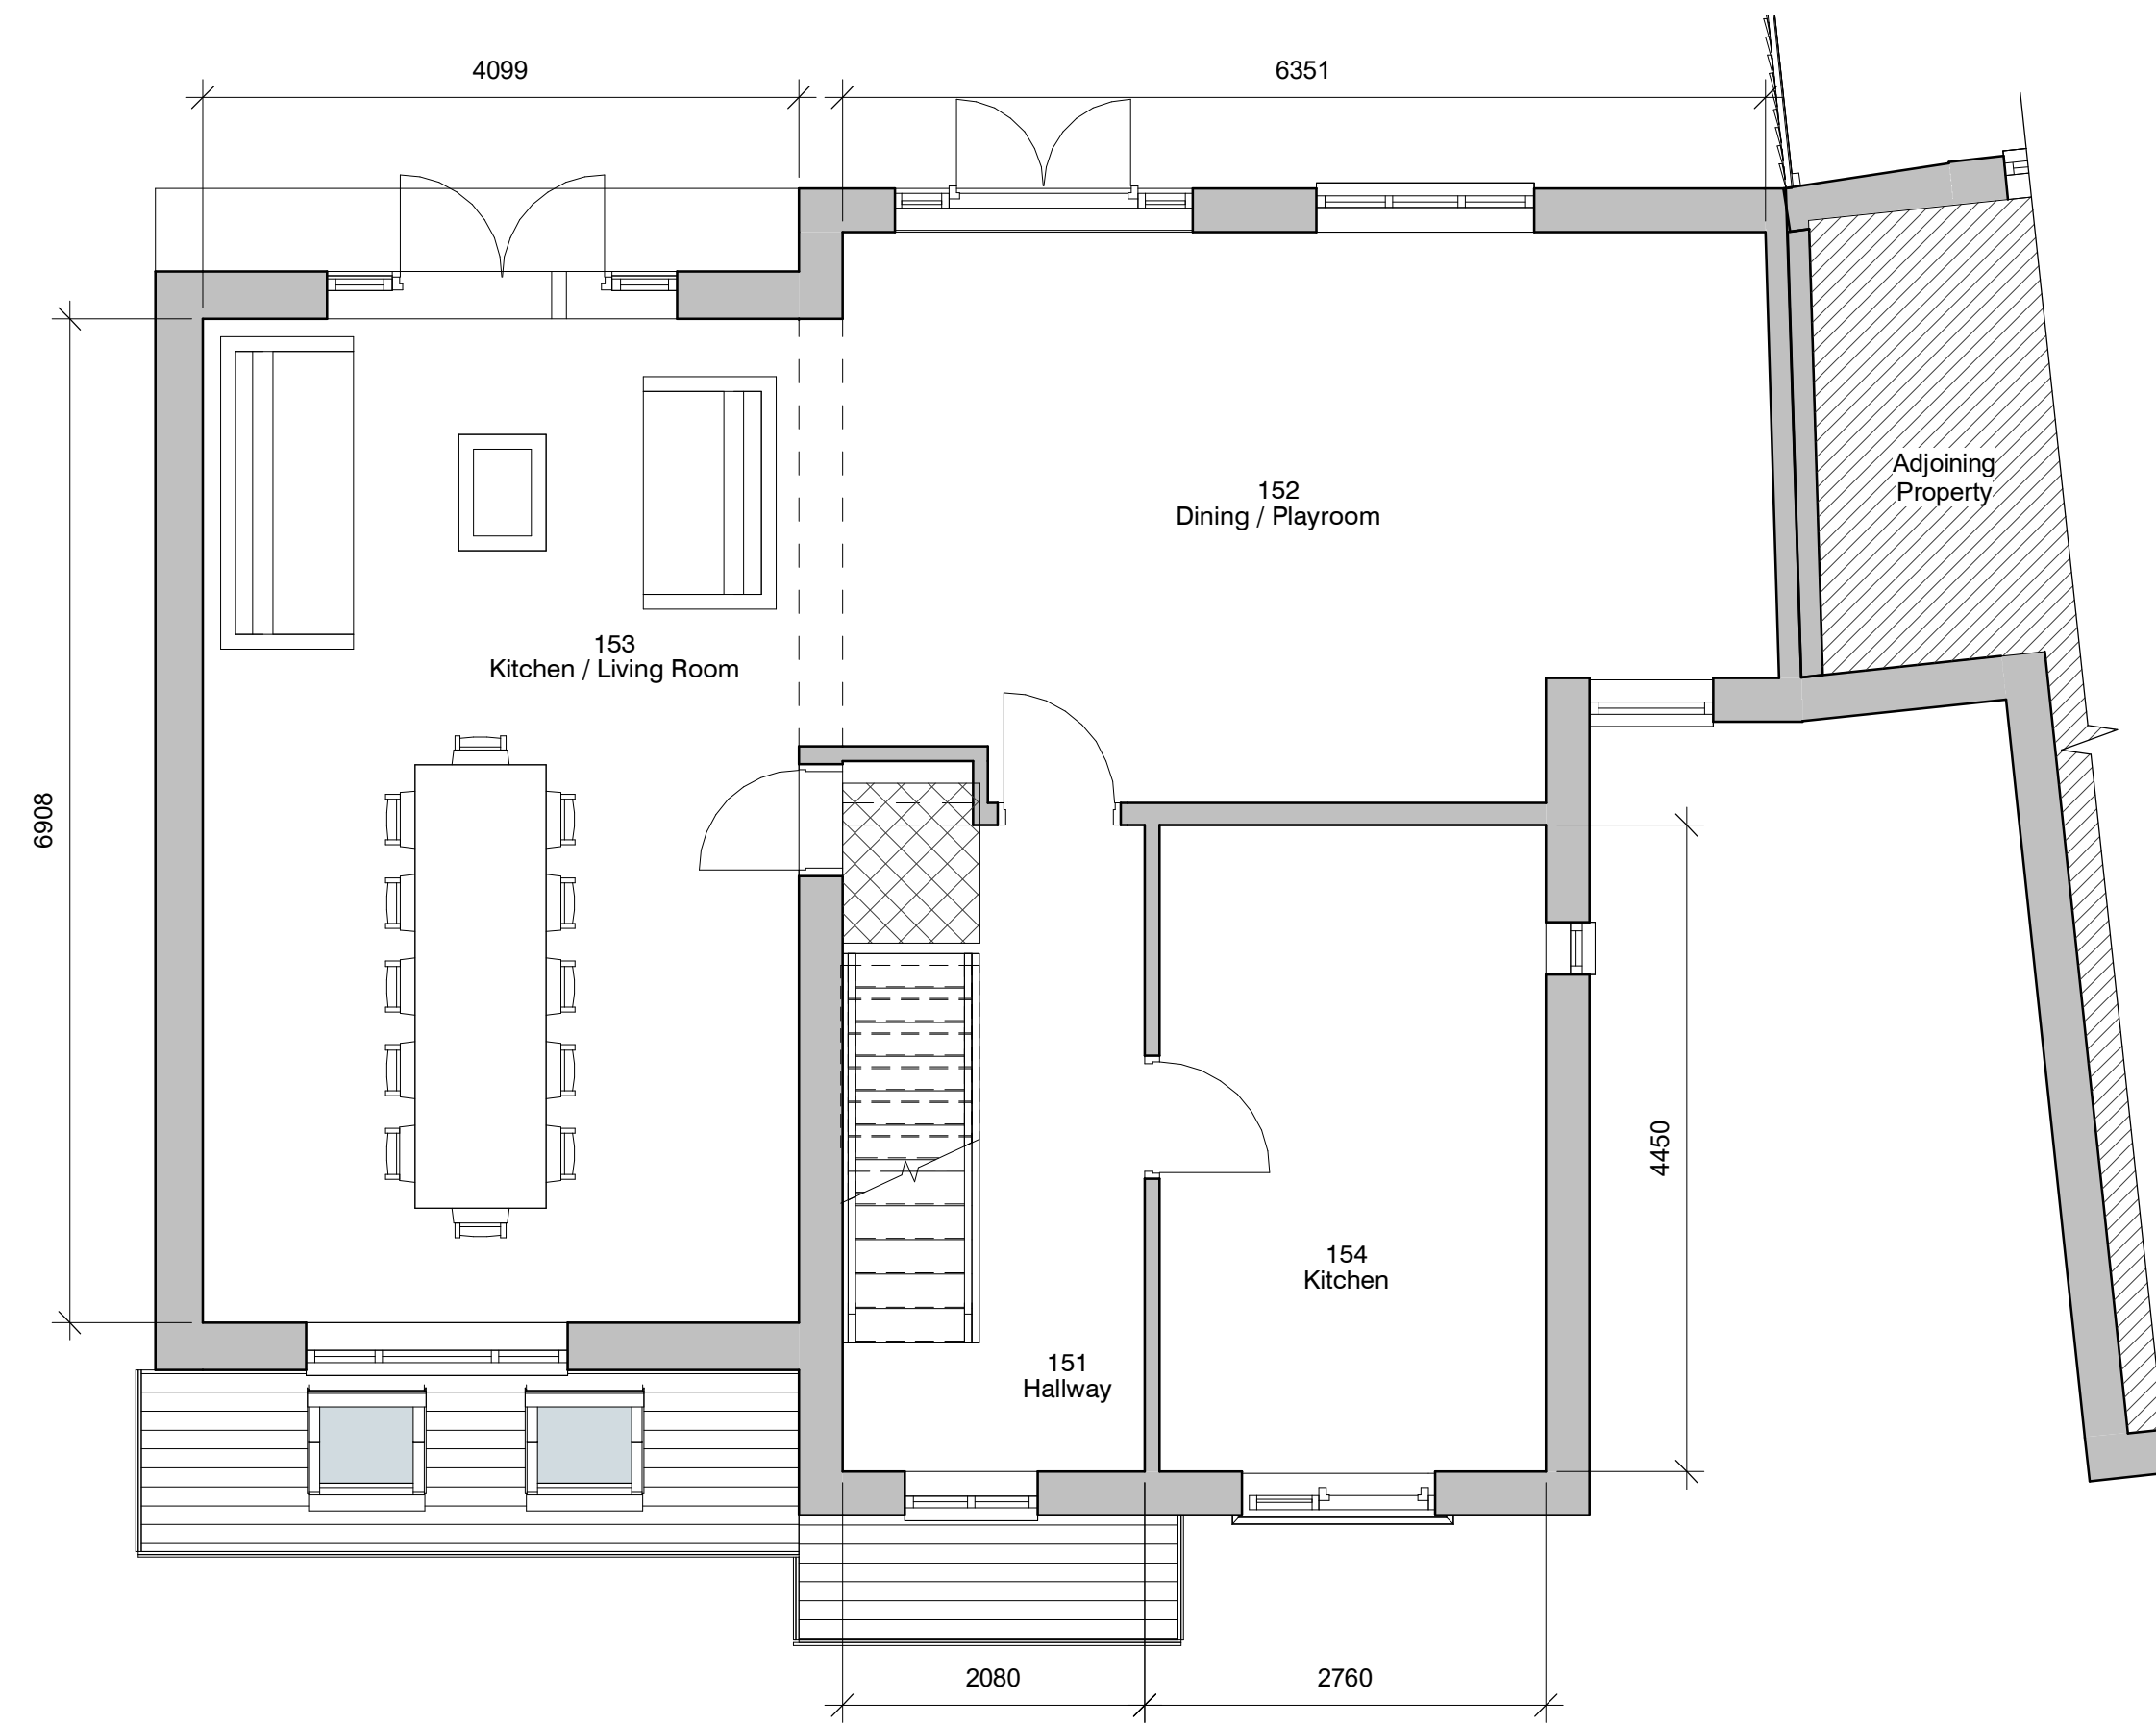


2. Level 1 - GA Proposed
1 : 50

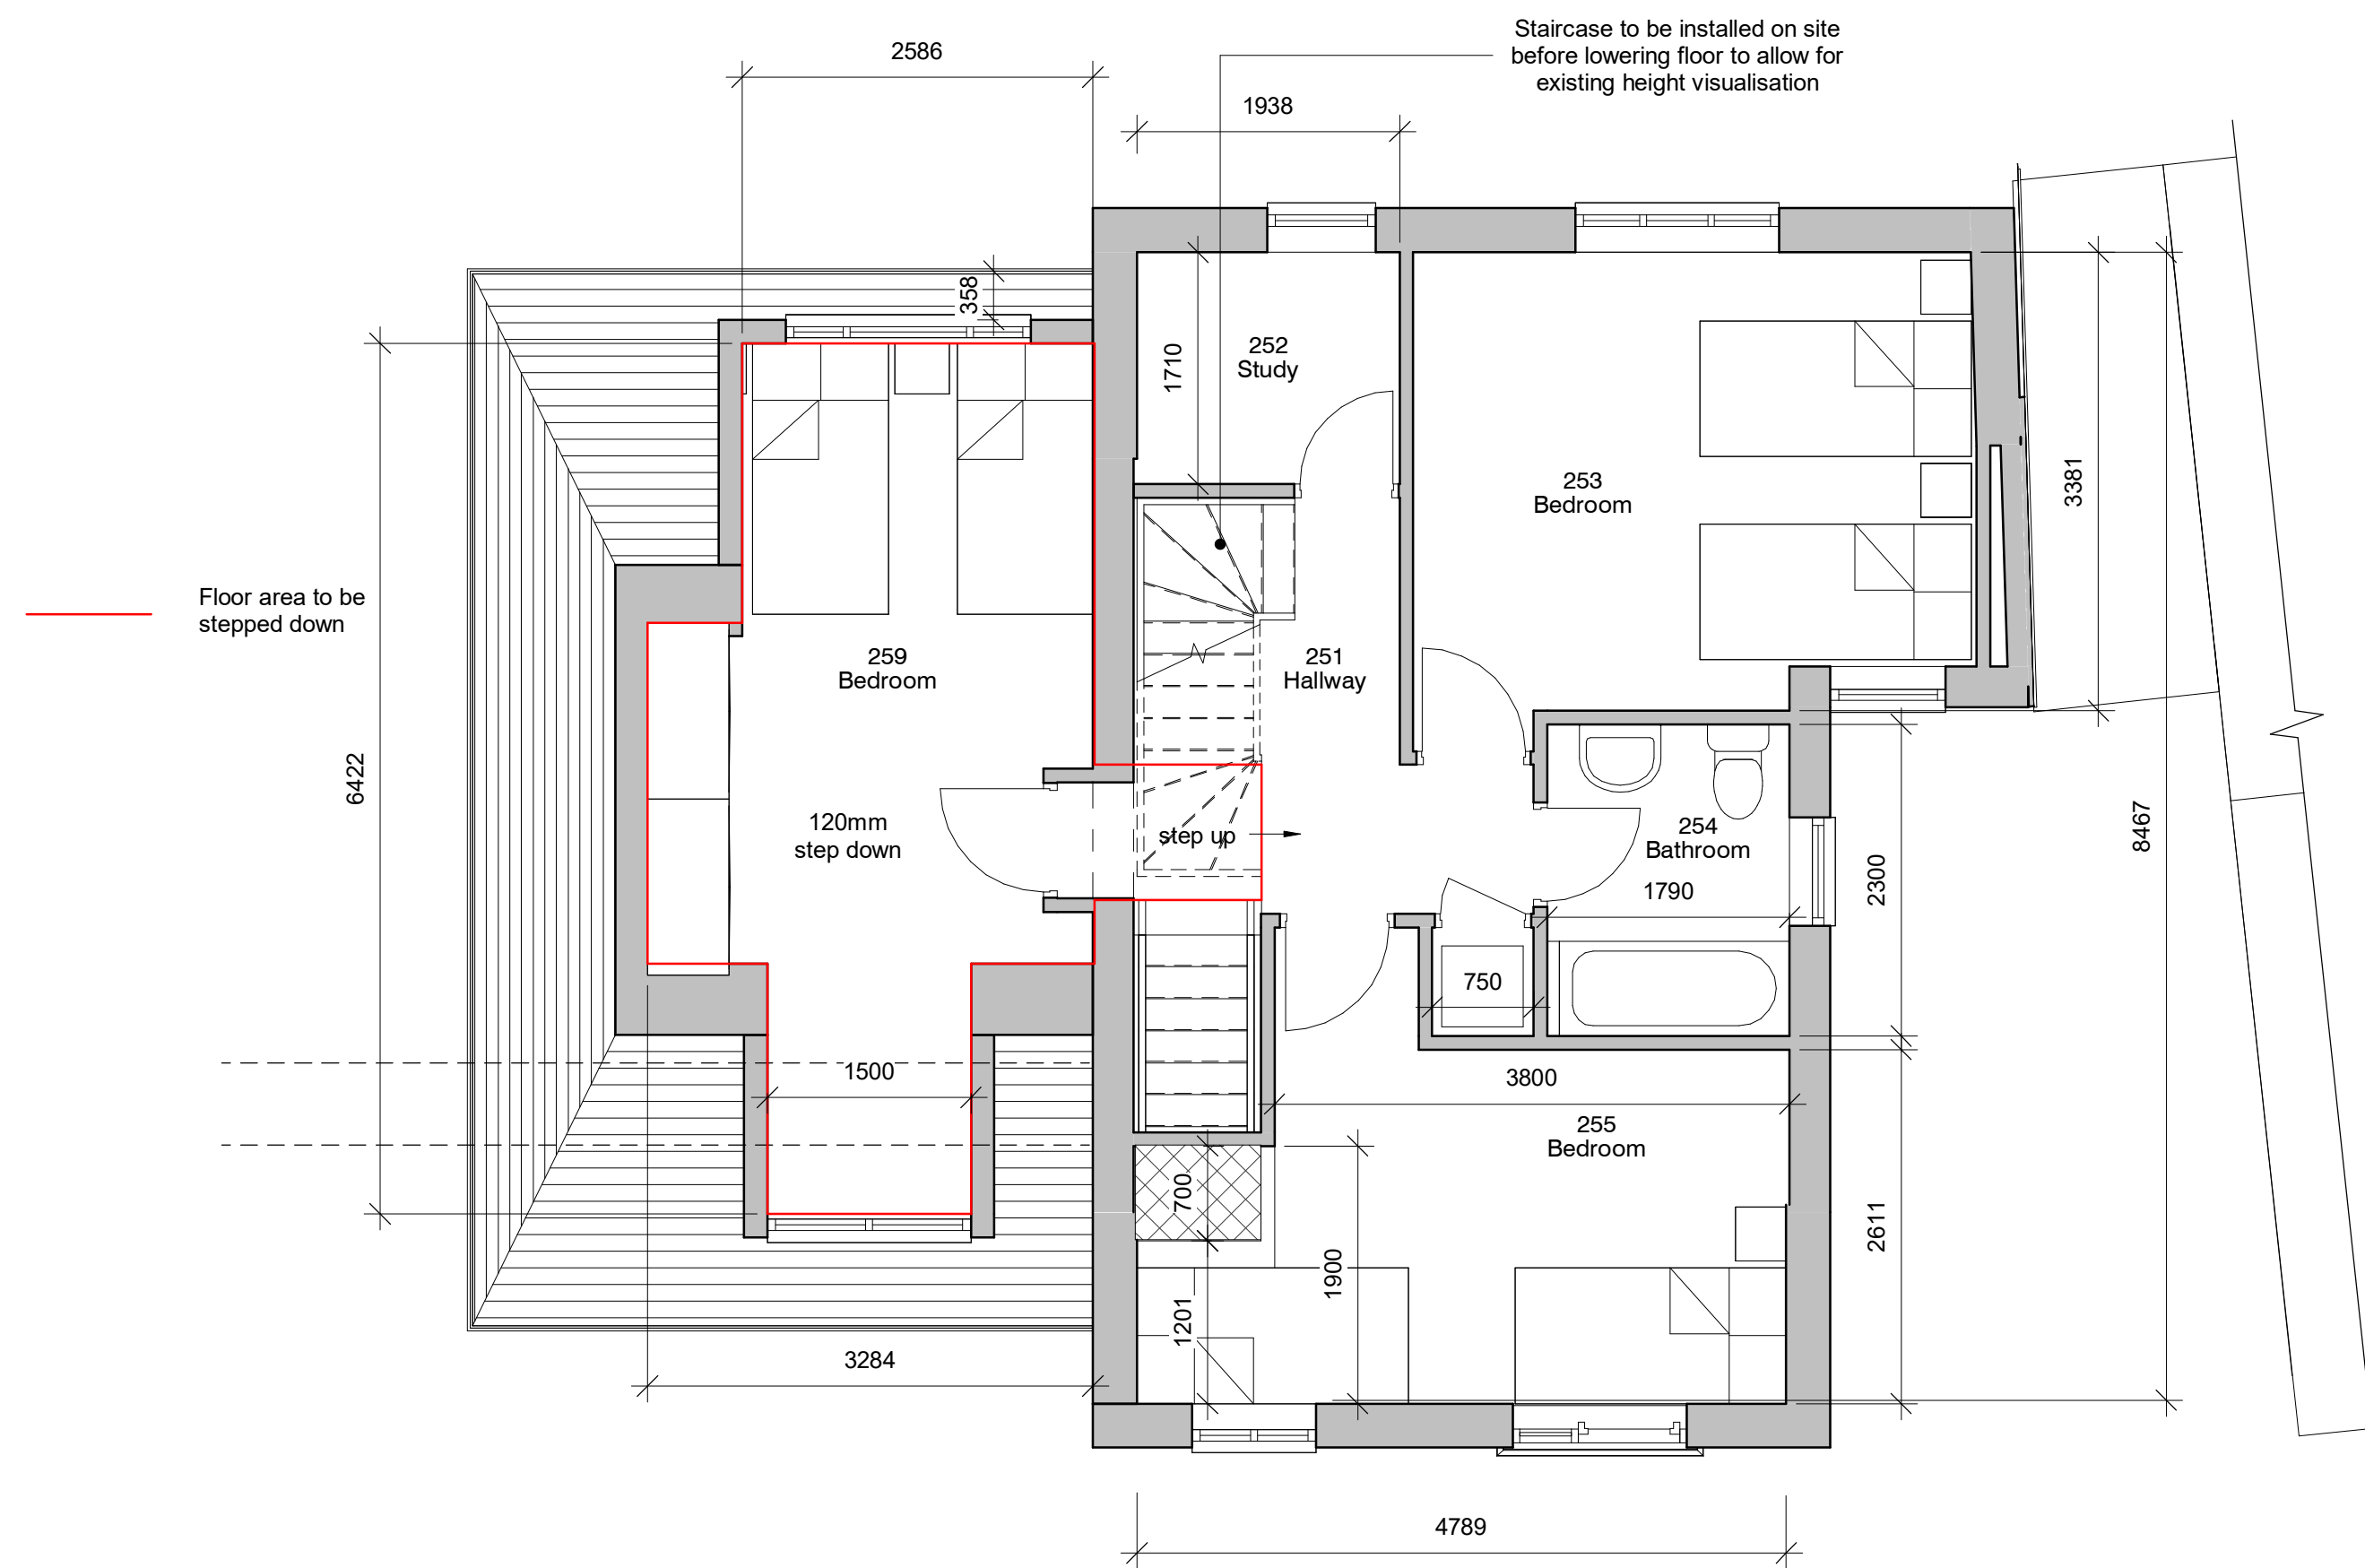

3. Level 2 - GA Proposed
1 : 50

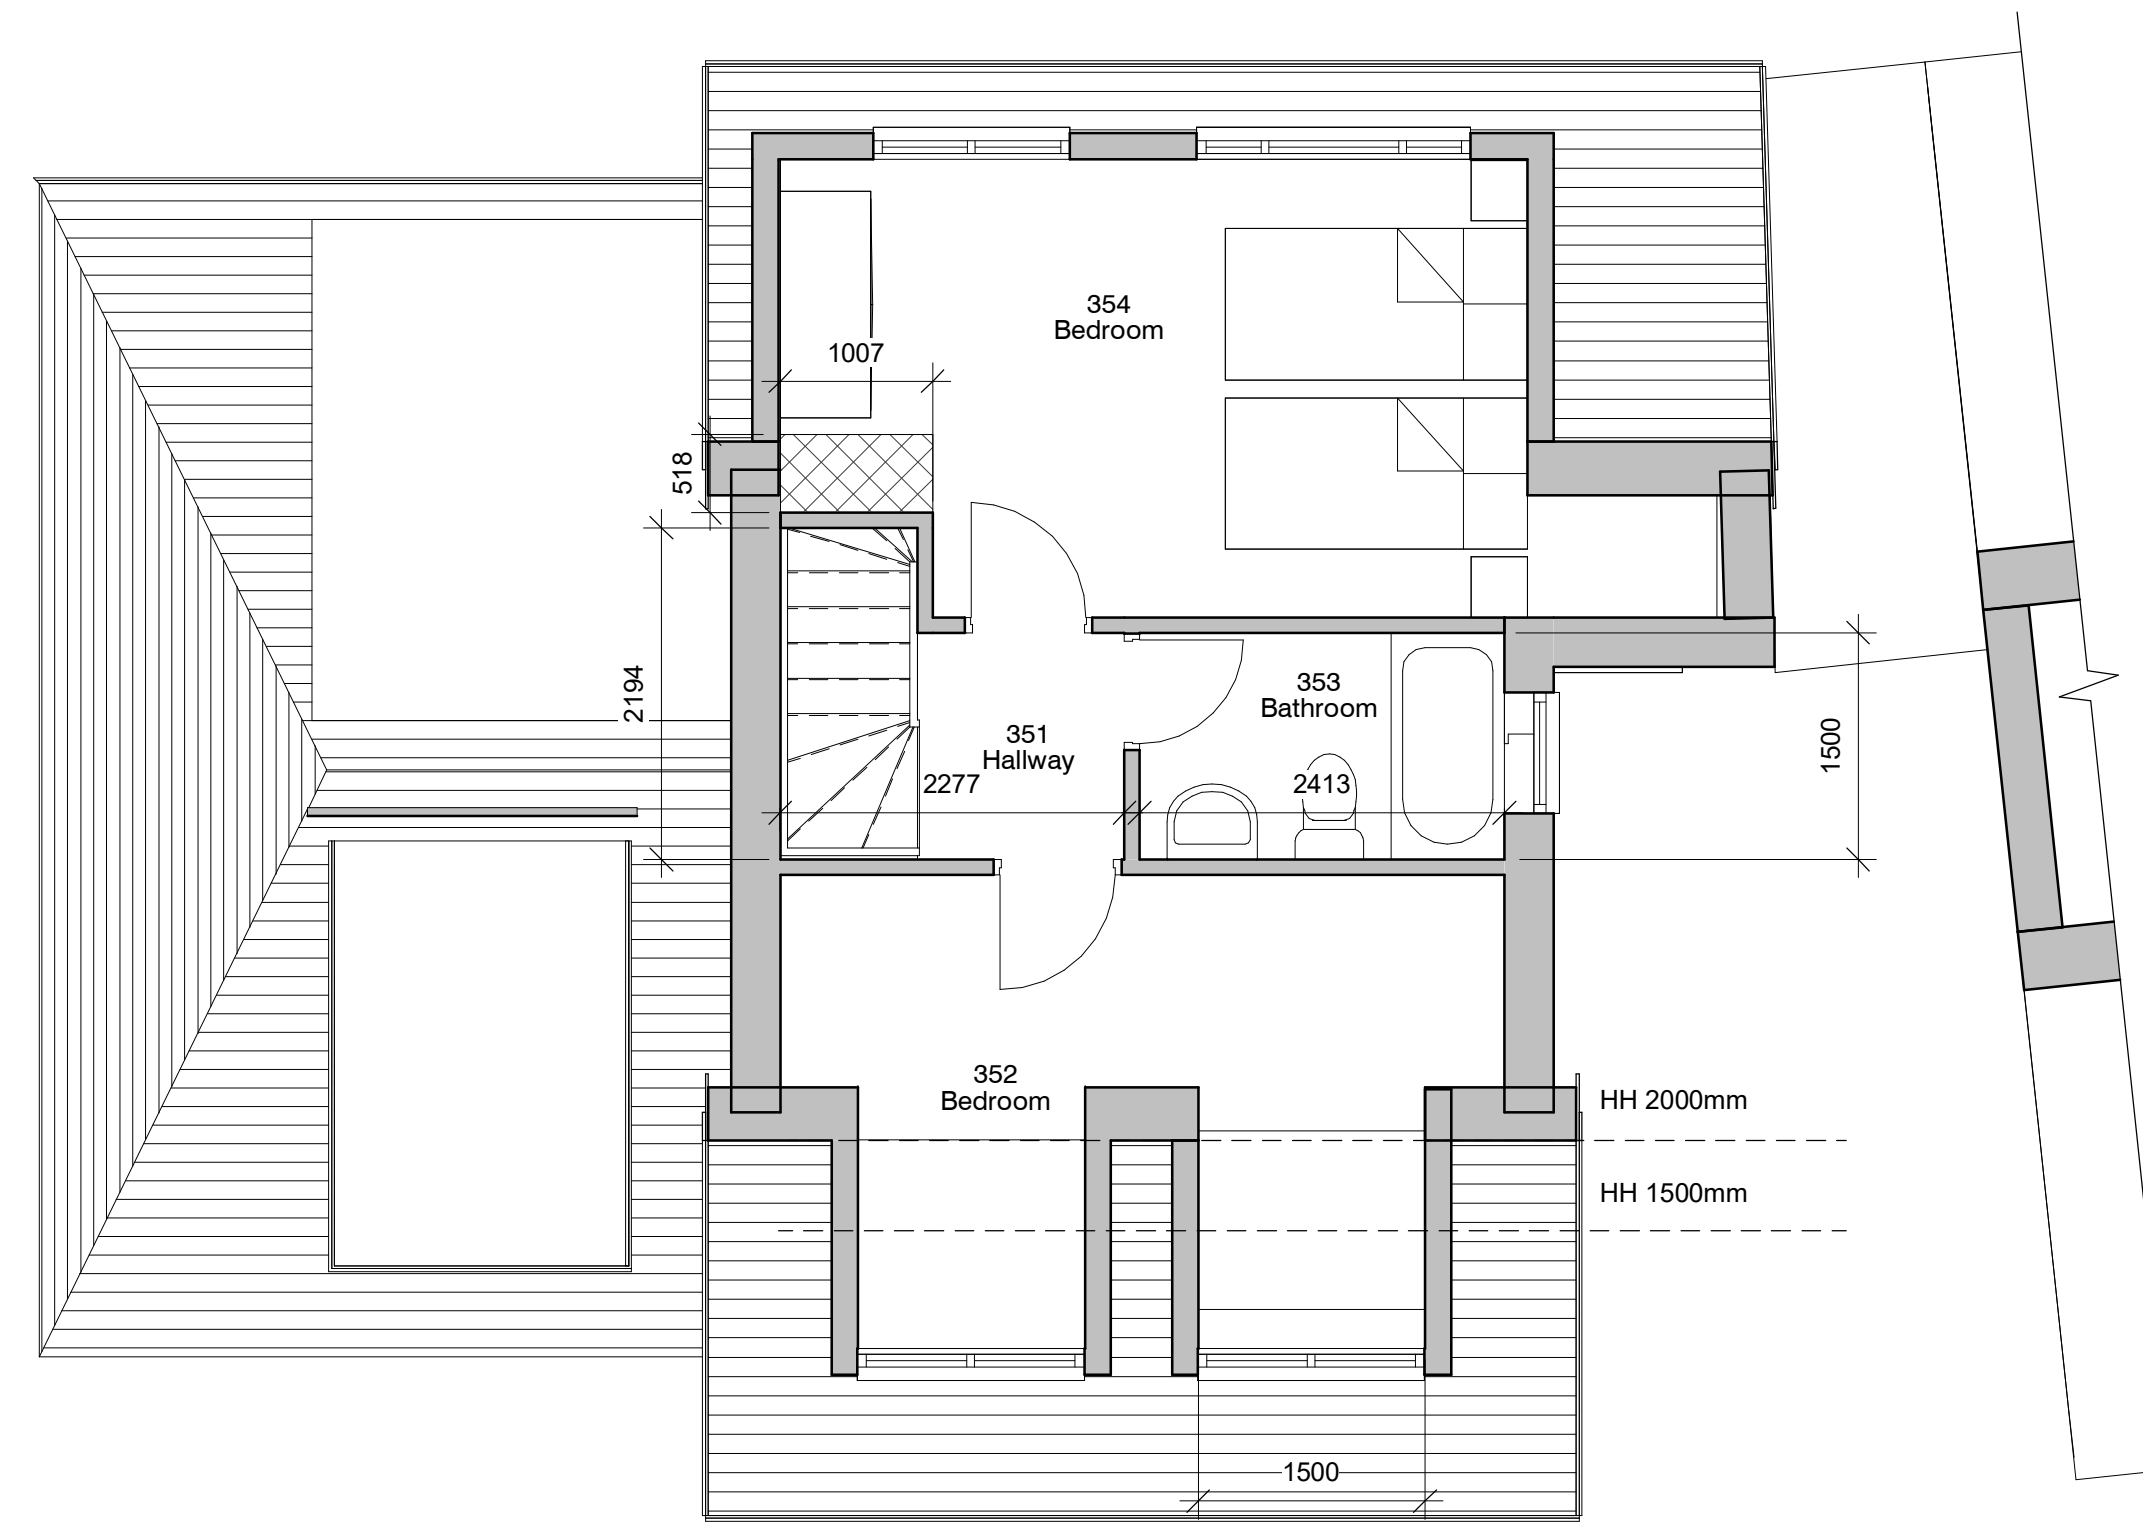

4. Level Roof - GA Proposed
1 : 50

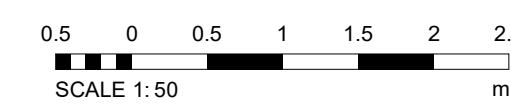

PROJECT	17 St Marks Lane	SCALE @ A1	1 : 50	DATE	05 MAR 2021	DRAWN BY	ER
CLIENT	Mansoor	STATUS	BUILDING REGS	PROJECT NO.	DA20039.5. 003.	REV.	6
TITLE	Proposed GA Plans	NOTES	DISCLAIMER: ALL RIGHTS RESERVED. THIS DRAWING MUST NOT BE REPRODUCED WITHOUT WRITTEN CONSENT. ALL DIMENSIONS AND MATERIALS SHALL BE CHECKED AND CONFIRMED BY THE ARCHITECT PRIOR TO CONSTRUCTION. THE ARCHITECT SHALL BE RESPONSIBLE FOR THE ACCURACY OF THE INFORMATION PROVIDED. 

