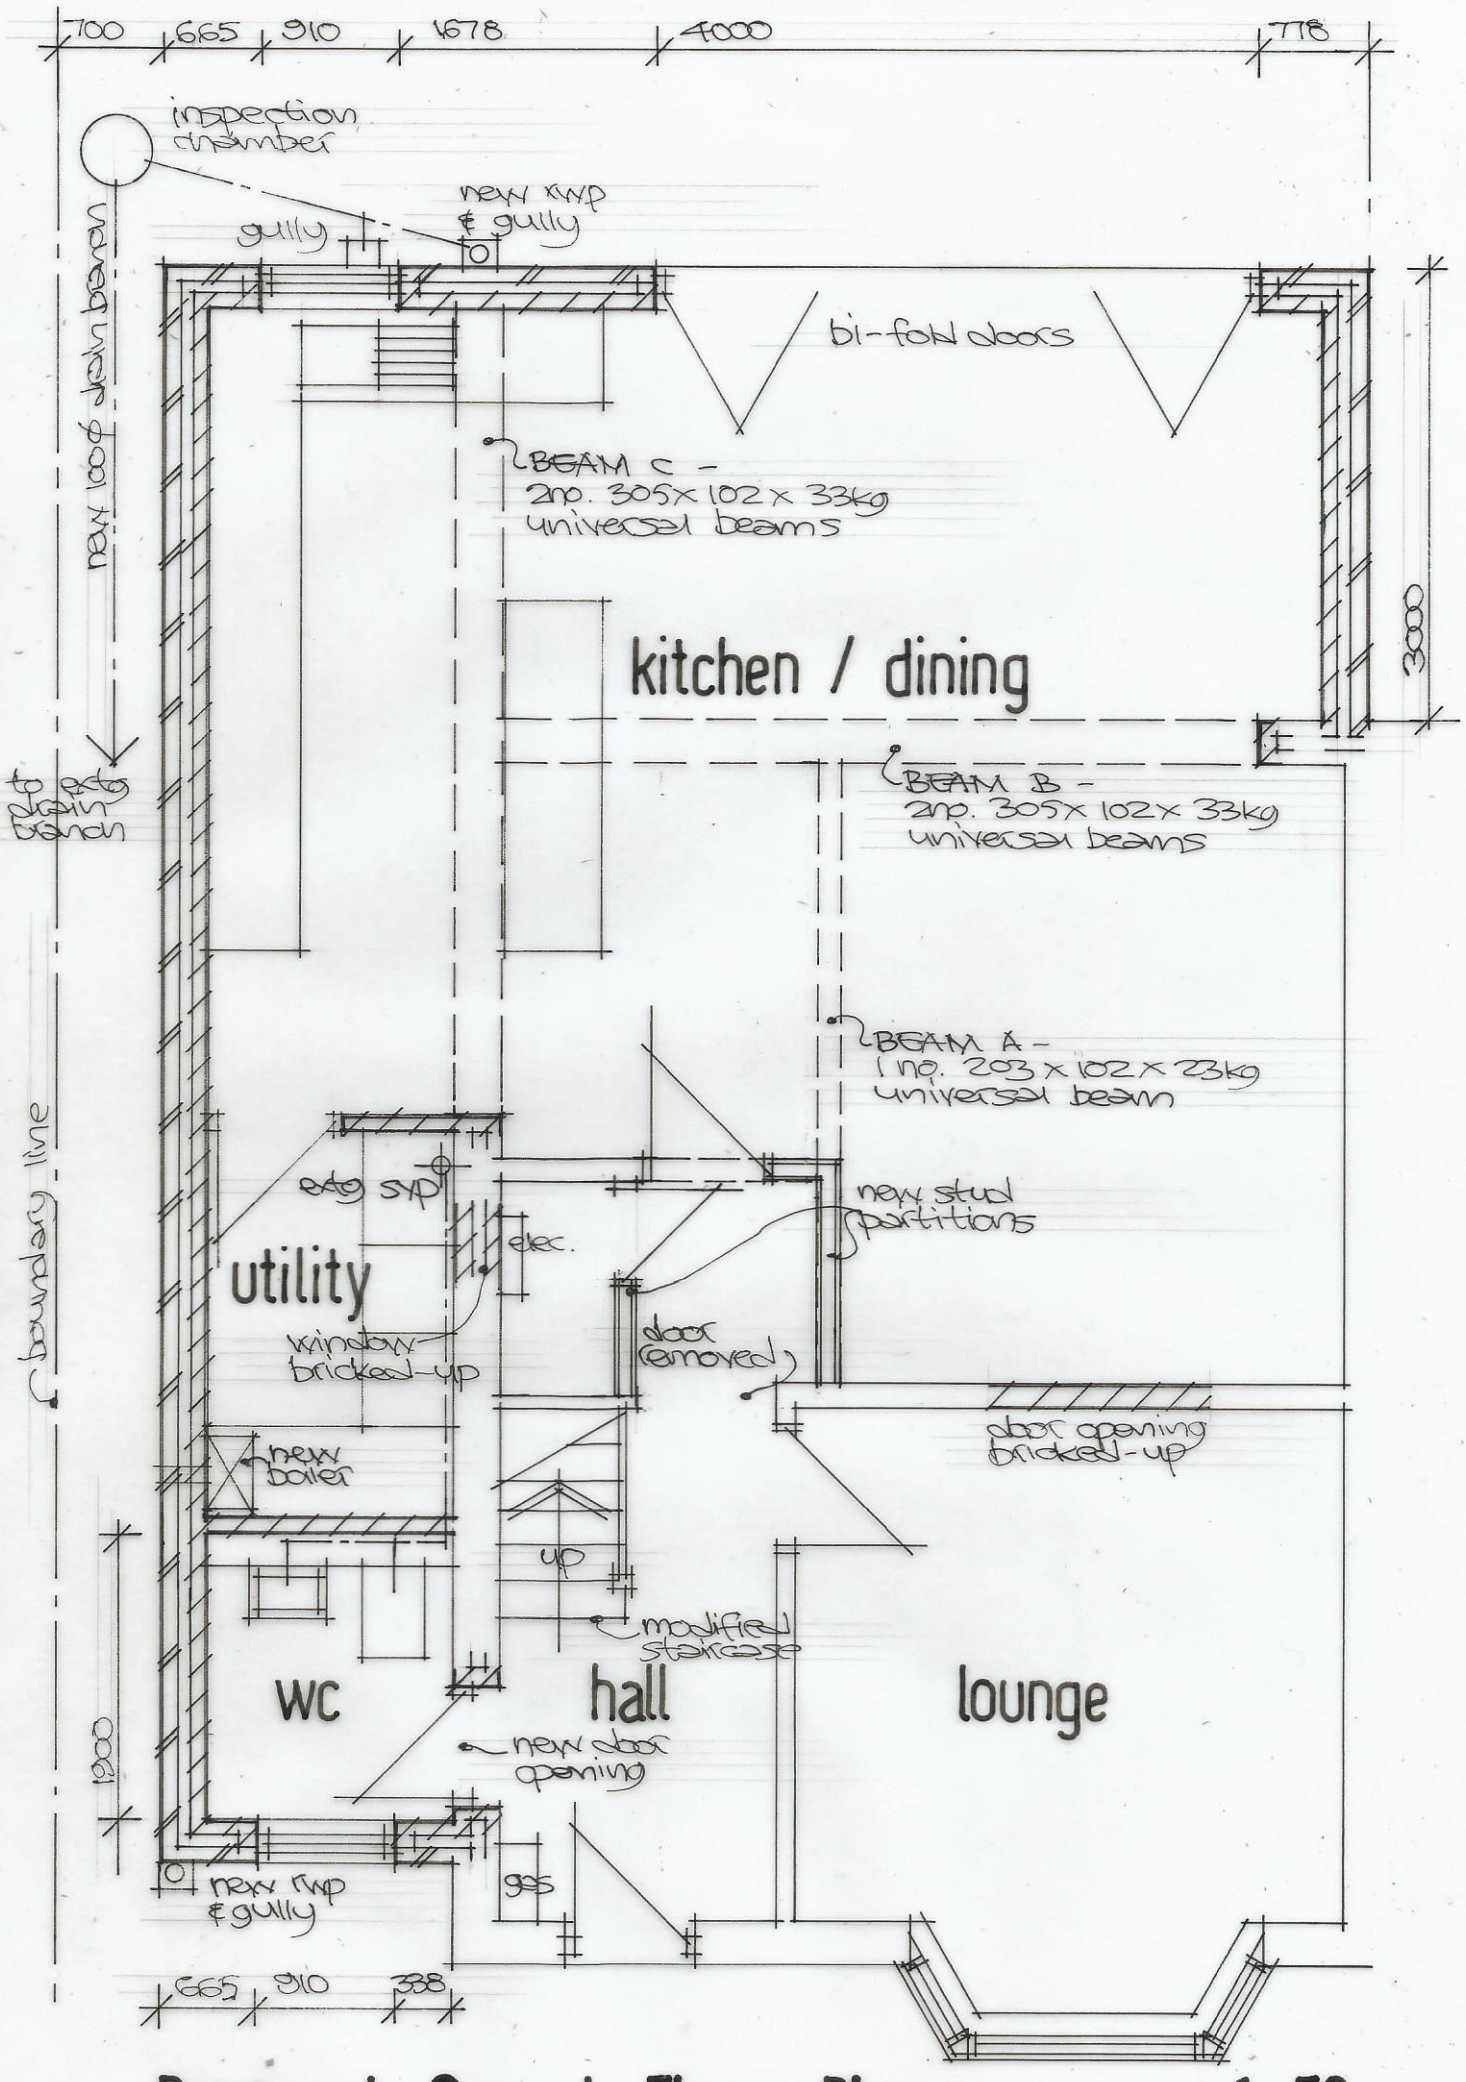


Proposed Ground Floor Plan 1:50