



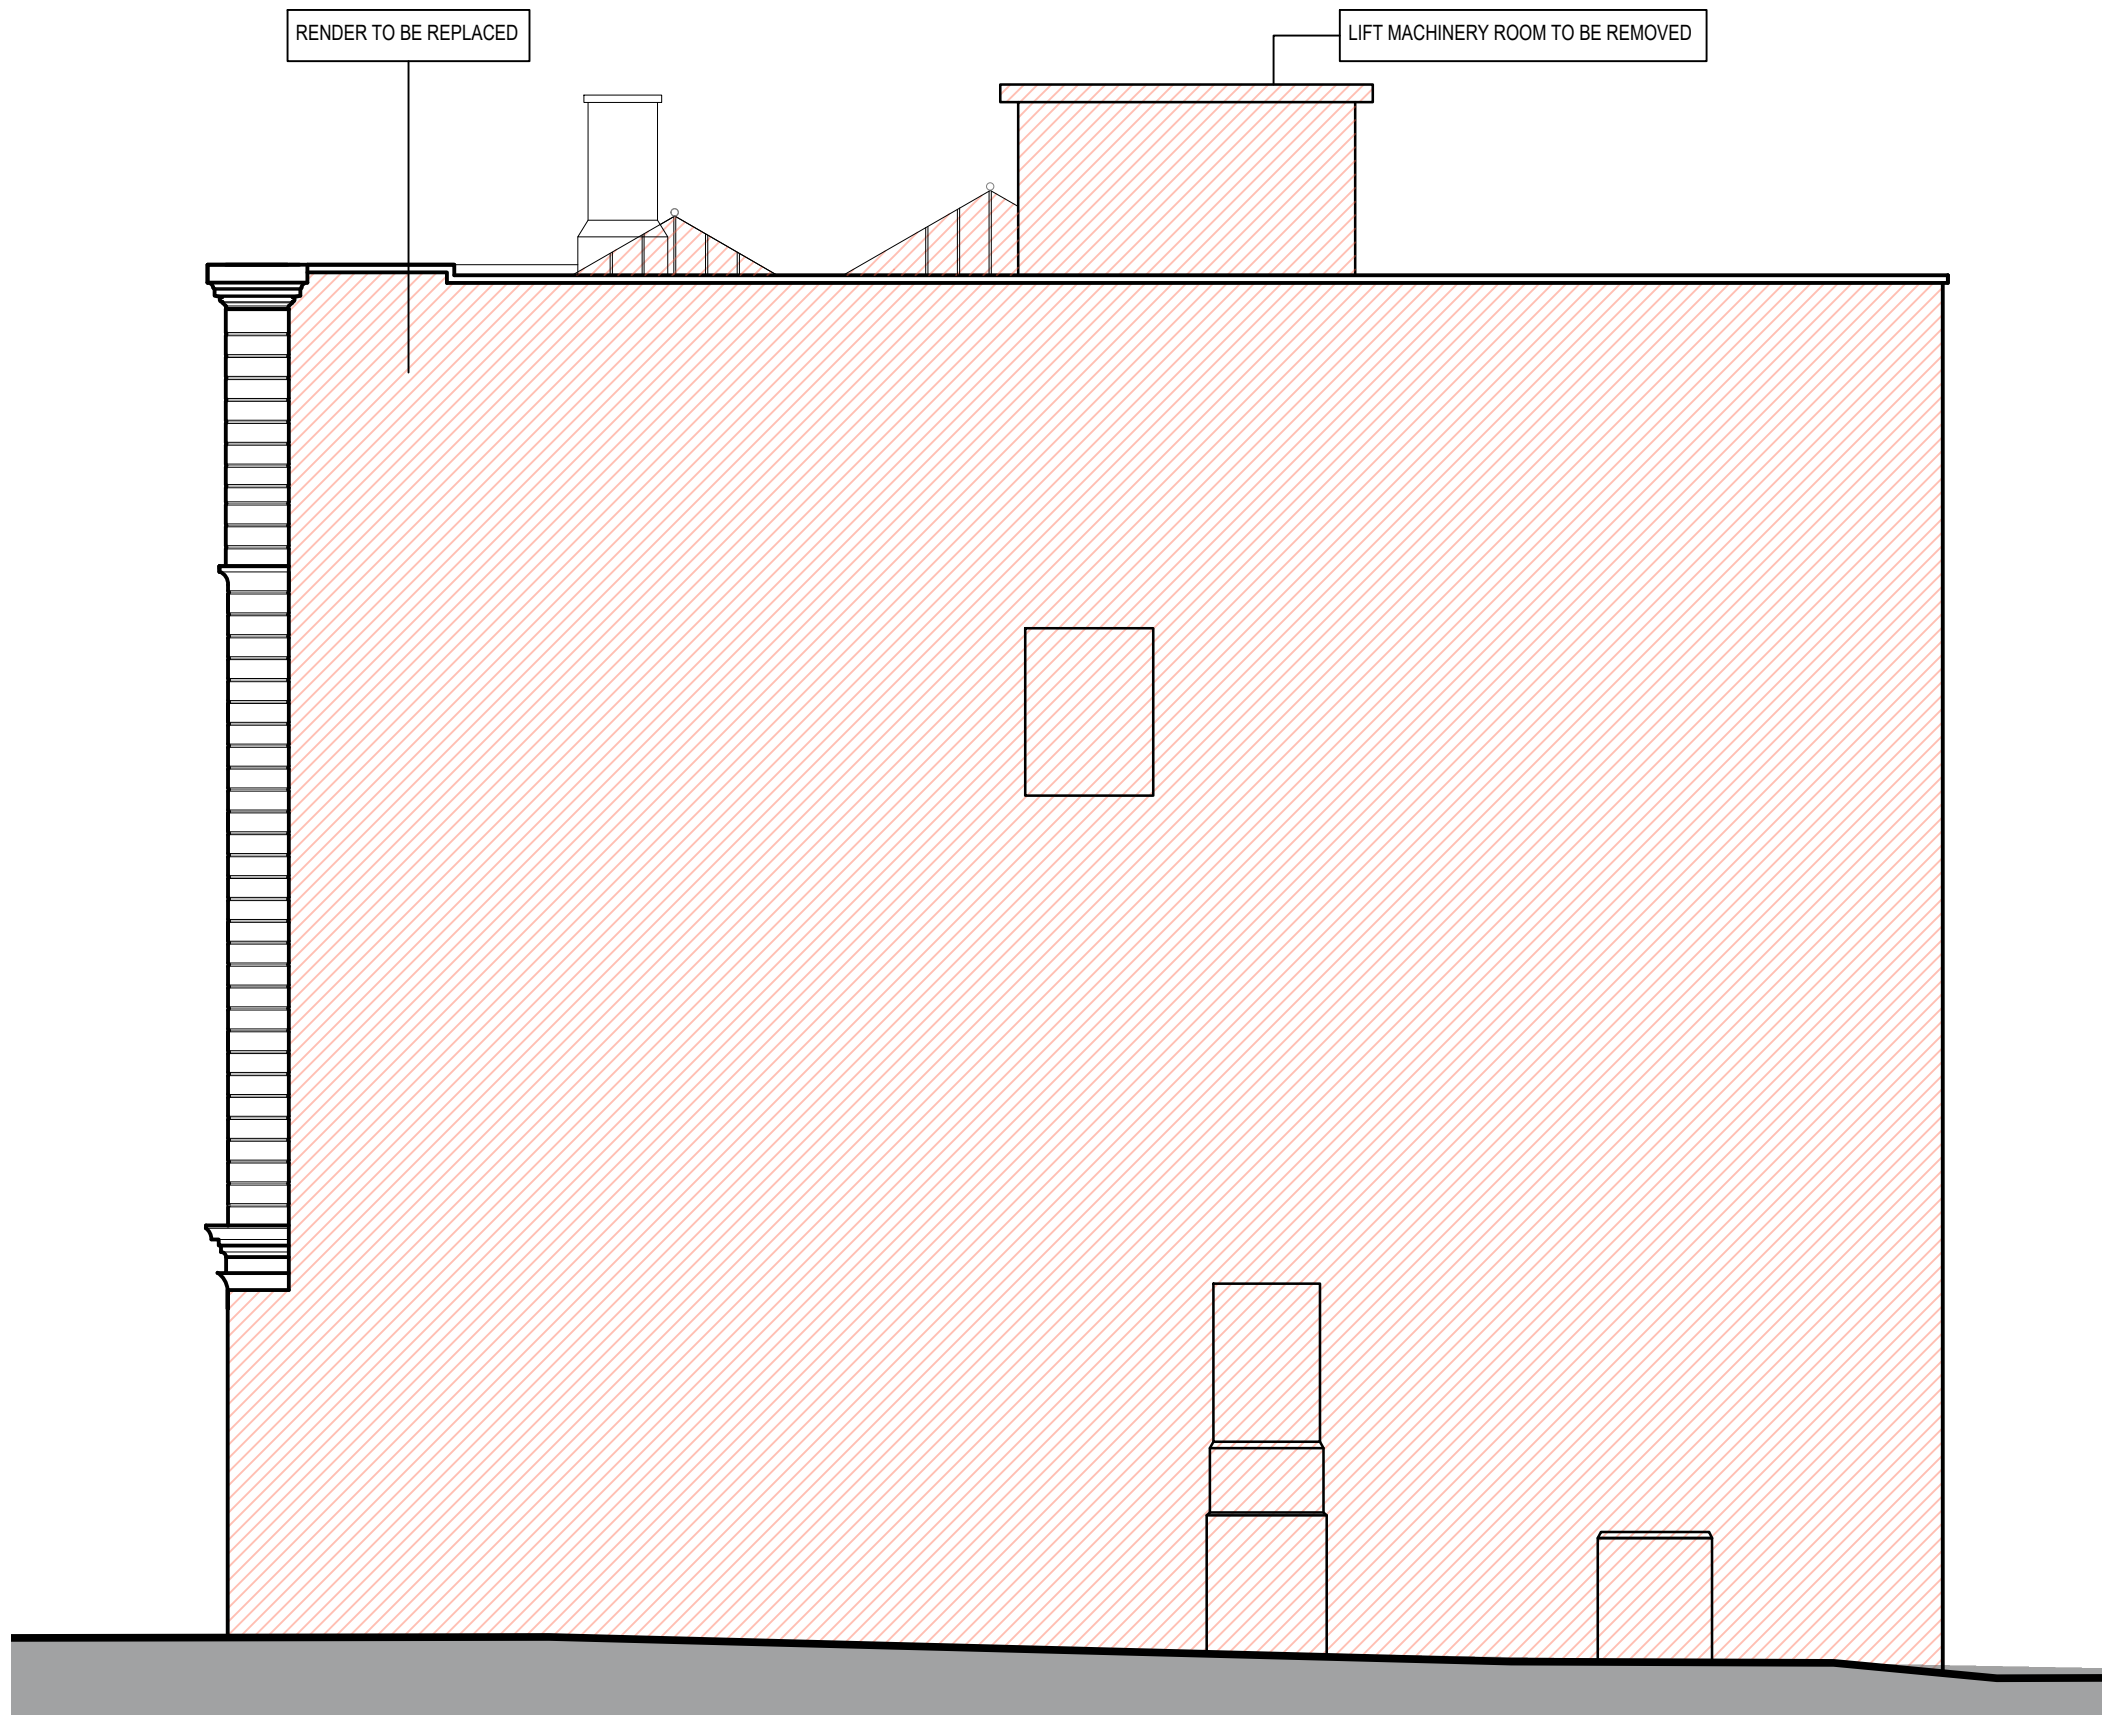

Existing - 11 Bloom Street - Alleyway elevation - 01 Scale 1:100 @ A1



Existing - 11 Bloom Street - Car Park elevation - 03 Scale 1:100 @ A1

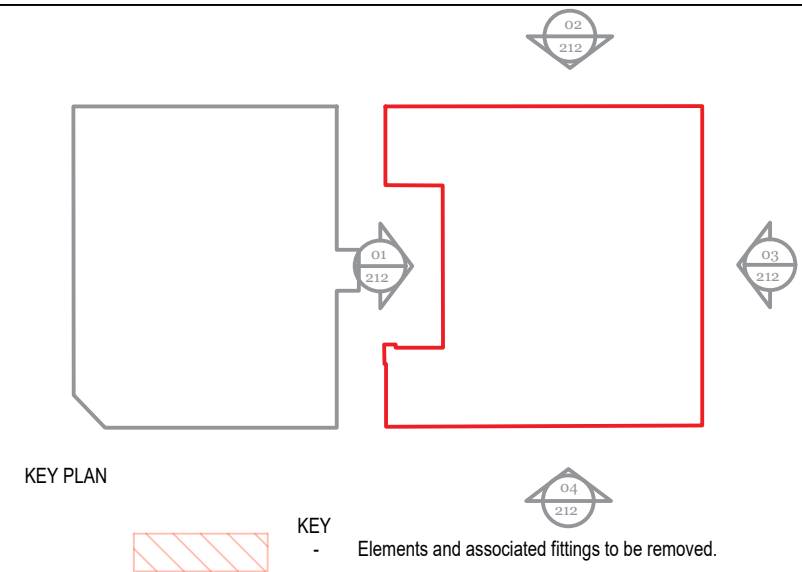

Masonry
Any damaged brick or stonework to be repaired or replaced to match existing.
Any unsuitable existing re-pointing to be removed. New re-pointing to be completed to all elevations. Any replacement motors to match existing.
Mix TBC following testing.

Windows
All blocked window openings to be re-opened to receive new windows to match existing.

Down-pipes
Any non cast iron rainwater goods to be removed and replaced with cast iron. Any new rainwater goods to be cast iron.



Existing - 11 Bloom Street - Richmond Street elevation - 02 Scale 1:100 @ A1



Existing - 11 Bloom Street - Bloom Street elevation - 04 Scale 1:100 @ A1

GENERAL NOTES

1. ALL DIMENSIONS ARE IN MILLIMETRES UNLESS OTHERWISE STATED
2. ALL LEVELS ARE IN METRES UNLESS OTHERWISE STATED
3. DIMENSIONS ARE NOT TO BE SCALED FROM THE DRAWING
4. ALL WORK TO BE CARRIED OUT IN ACCORDANCE WITH THE CURRENT EDITION OF THE BUILDING REGULATIONS 1991 (INCLUDING AMENDMENTS) AND ALL RELEVANT BRITISH STANDARDS/CODES OF PRACTICE
5. CONTRACTOR IS RESPONSIBLE FOR THE CORRECT SETTING OUT OF THE WORKS ON SITE. ALL DIMENSIONS TO BE CHECKED PRIOR TO FABRICATION OF MATERIALS
6. THIS DRAWING IS TO BE READ IN CONJUNCTION WITH ALL RELEVANT DRAWINGS AND SPECIFICATIONS

REFERENCE DRAWINGS

- 001 - SITE LOCATION PLAN
- 100 - EXISTING & PROPOSED PLANS
- 200 - EXISTING & PROPOSED SECTIONS & ELEVATIONS
- 300 - CEILING PLANS
- 400 - MAE PLANS
- 500 - DETAILS
- 600 - FRIE PLANS
- 700 - TYPES OF WALLS PLANS
- 800 - ACOUSTIC PLANS
- 900 - STRIP OUT PLANS

REV	DESCRIPTION	DATE	BY	CHK	APRV
E	Issued for Section 73 amendment	09-06-21	LD	NP	NP
D	Issued for planning	09-11-19	AK	SC	PC
C	Issued for planning	07-06-19	JK	AK	AK
B	Issued for planning	17-01-18	MB	MB	KS
A	General updates	13-11-17	JK	MB	KS



CLIENT

BLOOM STREET PROJECT

11 BLOOM STREET
EXISTING ELEVATIONS

PLANNING

DRAWING STATUS

DRAWN LD I CHECKED NP

APPROVED NP I DATE JUN 21

1:100 @ A1 061_212 E

SCALE DRAWING NUMBER REV