
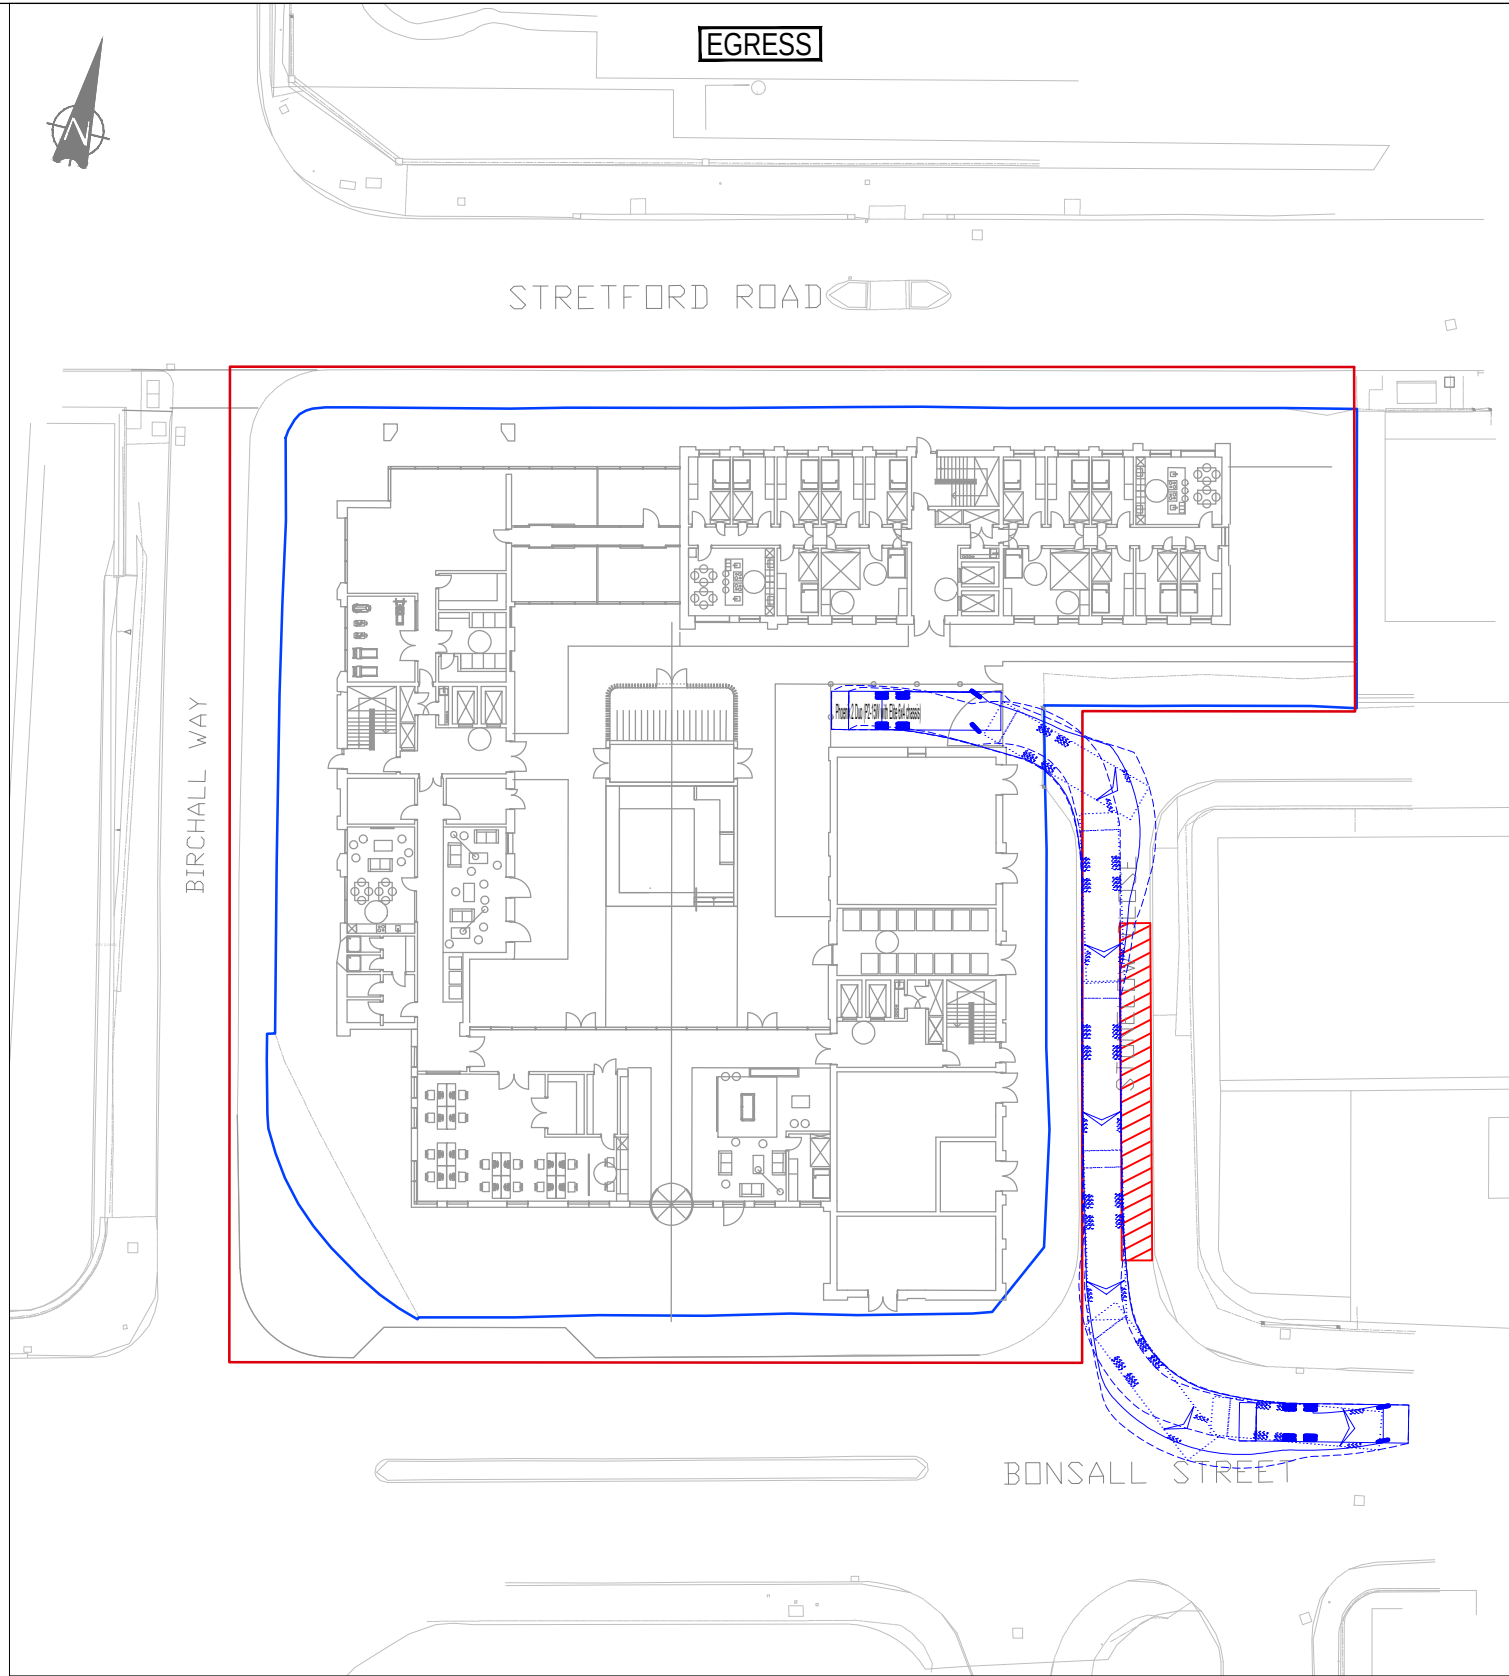


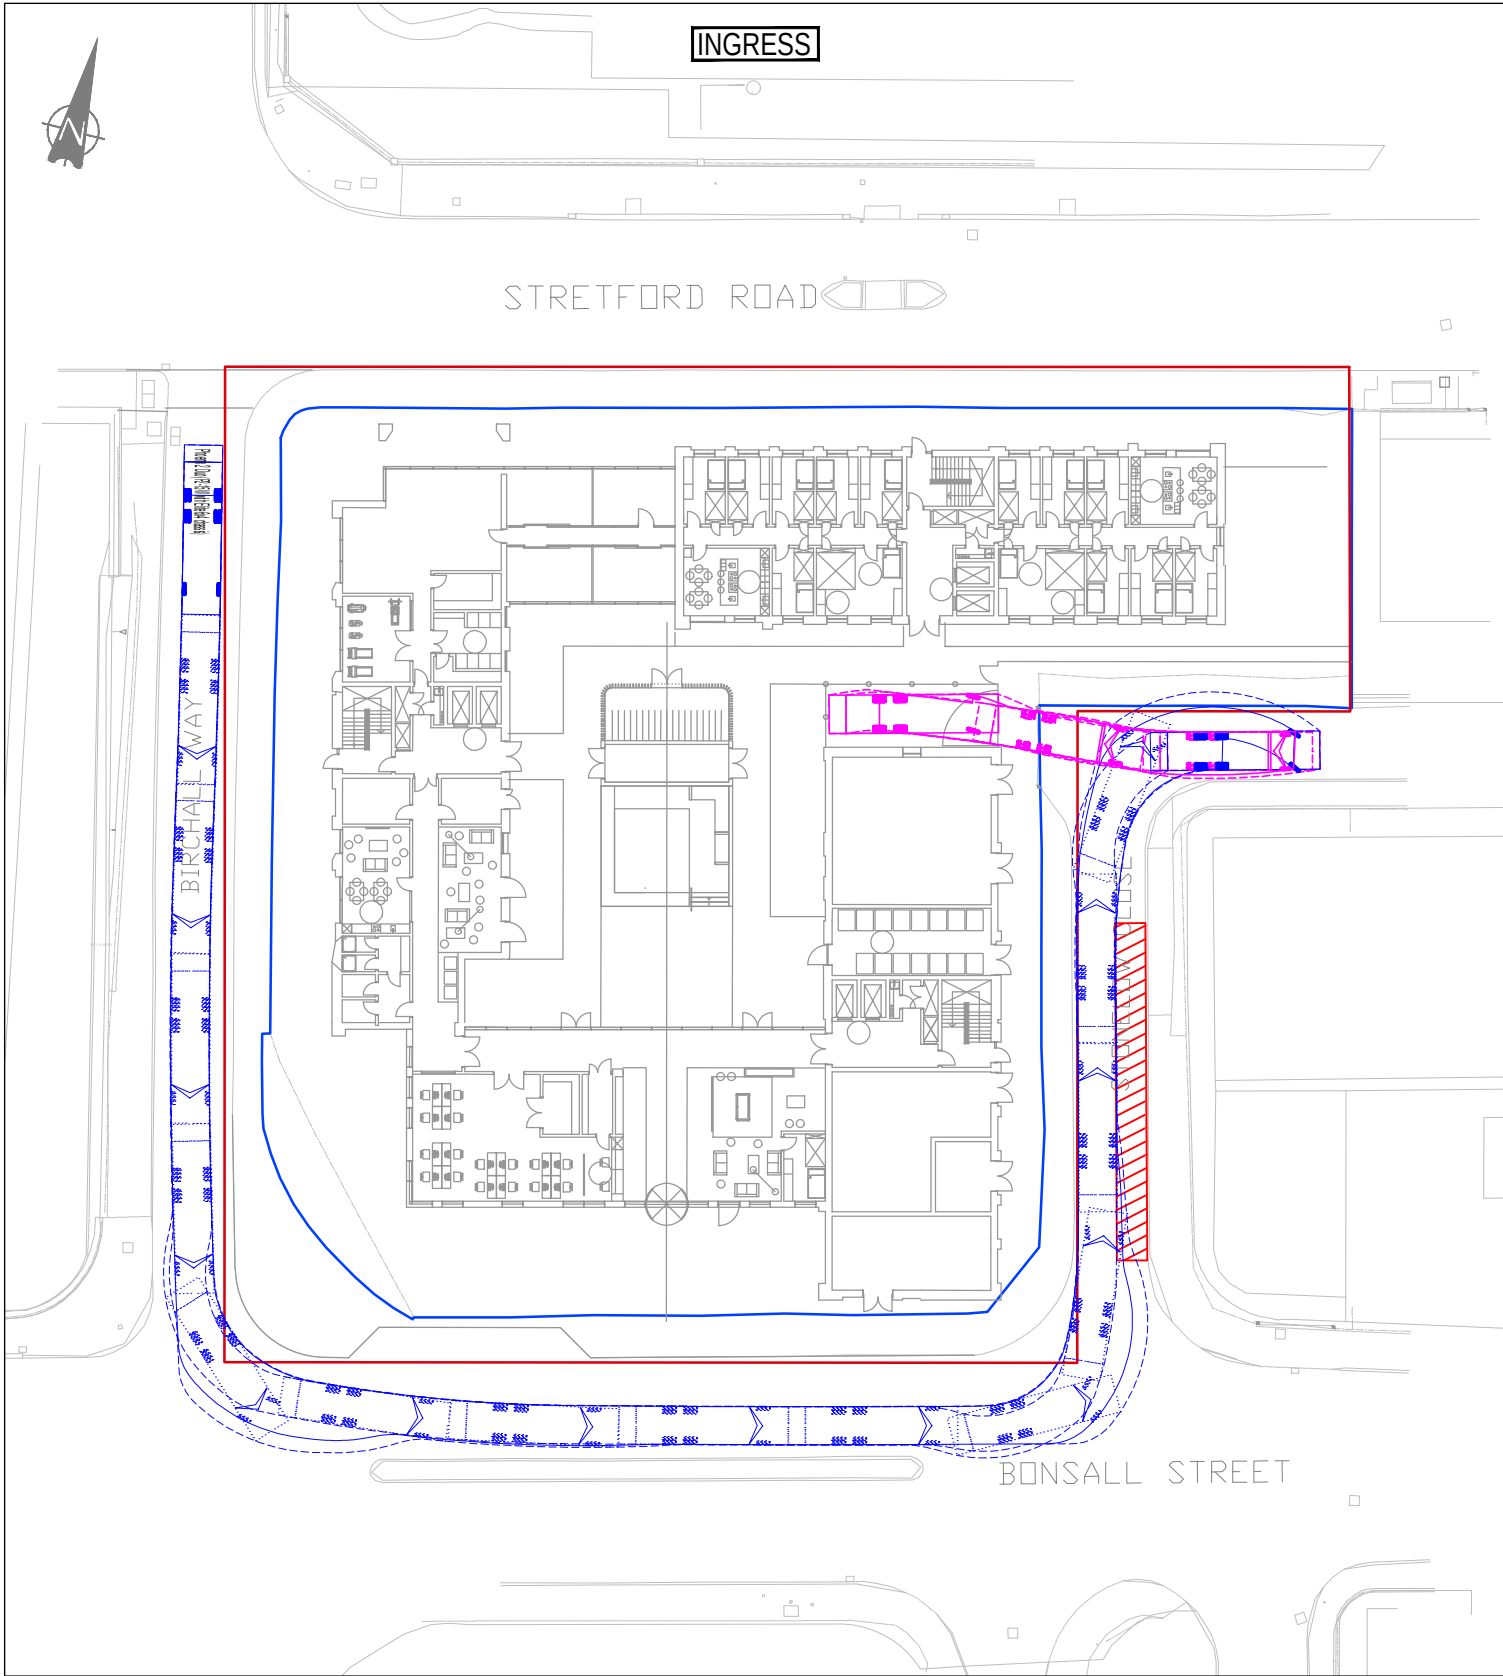

VEHICLE PROFILES:

Phoenix 2 Duo Recycler (P2-15W with Elite 6x4 chassis)

Overall Length	11.220m
Overall Width	2.530m
Overall Body Height	3.750m
Min Body Ground Clearance	0.309m
Track Width	2.530m
Lock to lock time	4.00s
Kerb to Kerb Turning Radius	11.550m

GENERAL NOTES:

KEY:			
	Site boundary		
	Land ownership boundary		
	Existing on-street parking		
P04	Servicing modified	03/10/18	JM
P03	Layout Updated	30/07/18	LL
P02	Layout Updated	27/07/18	LL
P01	Issued	17/07/18	LL
Rev:	Description:	Date:	By:

Merchant Exchange, 17-19 Whitworth Street, West Manchester M1 5WG
0161 236 2394
manchester@curtins.com
www.curtins.com

Civils & Structures • Transport Planning • Environmental • Infrastructure • Geotechnical • Conservation & Heritage • Principal Designer
Birmingham • Bristol • Cambridge • Cardiff • Douglas • Dublin • Edinburgh • Glasgow • Kendal • Leeds • Liverpool • London • Manchester • Nottingham

Project: MMU BIRLEY FIELDS - PLOT E		Status: PRELIMINARY	
Drg Title: SWEPT PATH ANALYSIS REFUSE VEHICLE		Drawn By: LL	Checked By: MT
		Designed By: LL	Date: 17/07/18
		Scale: 1:500	
Project No:	Originator:	Zone:	Level:
Type:	Discipline:	Category / Number:	Rev:
65532 - CUR - 00 - XX - DR - TP - 05002 -P04			