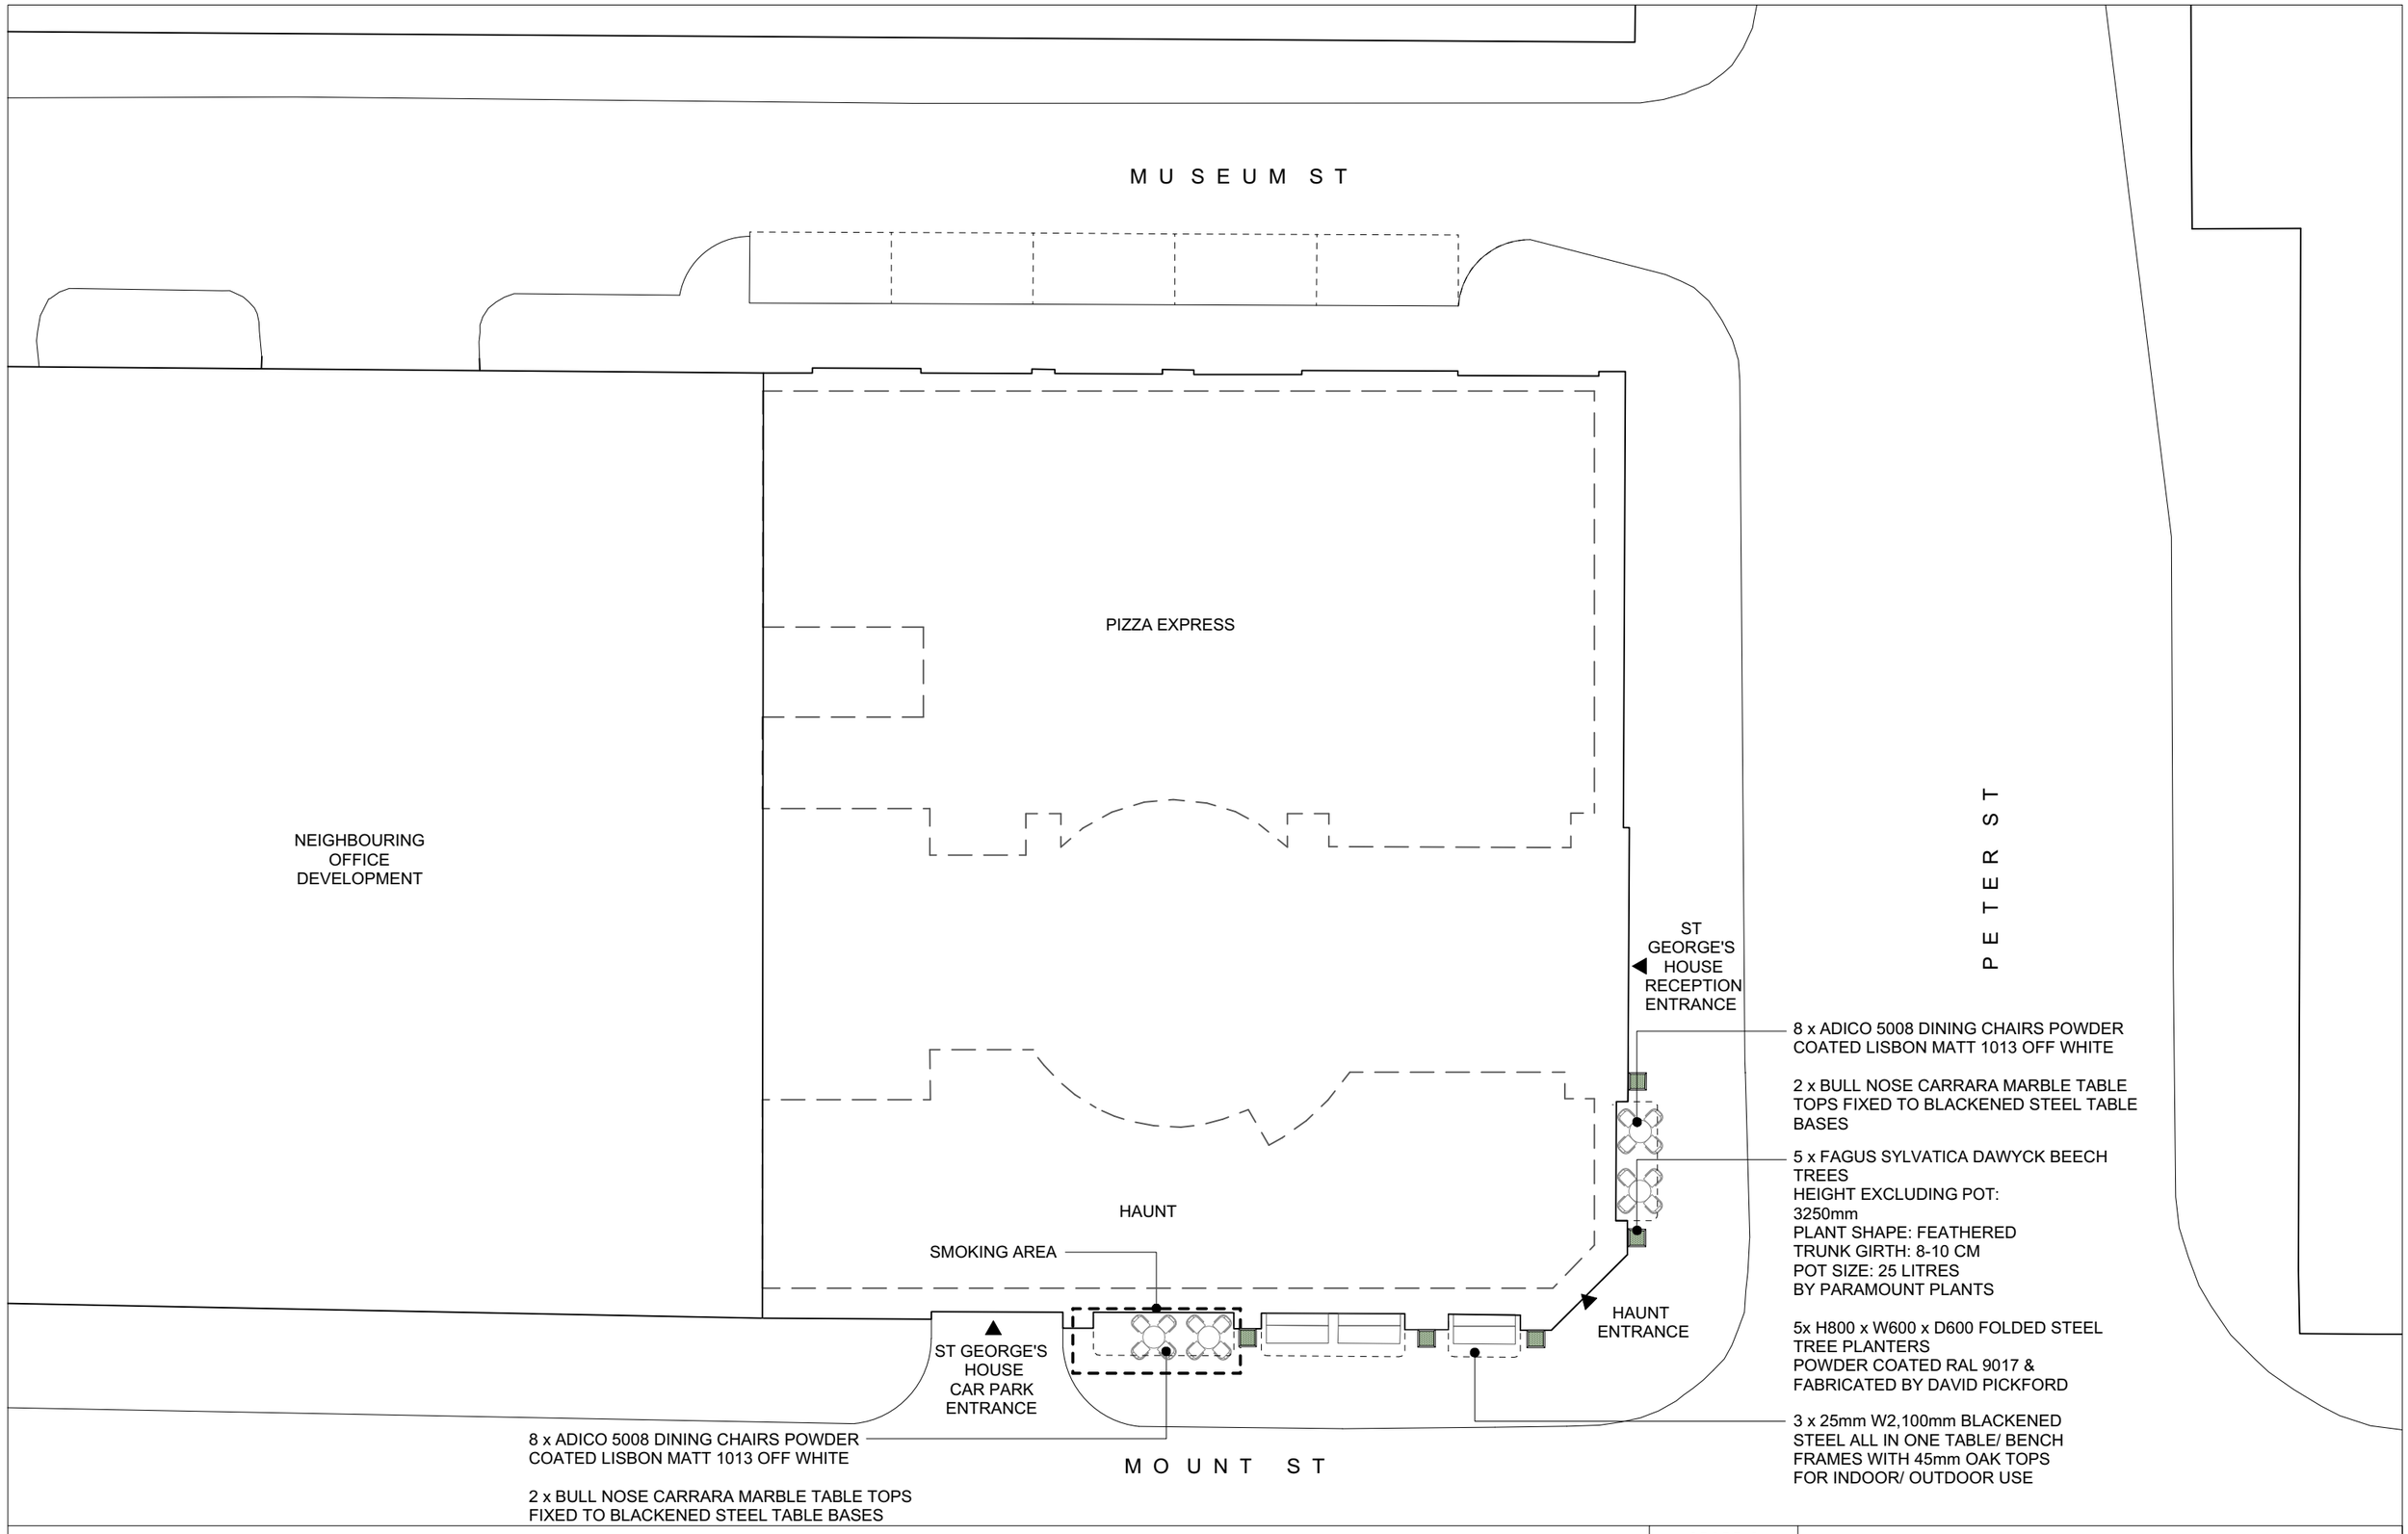

0 1 2 3 4 5
Metres

Rev A - May 2021
Outdoor heaters omitted

GRADE A ALTERNATIVE

Project St George's House

Address 56 Peter St
M2 3NQ

Scale & Date 1:200 @ A3

Document HAUNT
Proposed Site Plan

Doc Ref 400 | PD | 1001 | A