


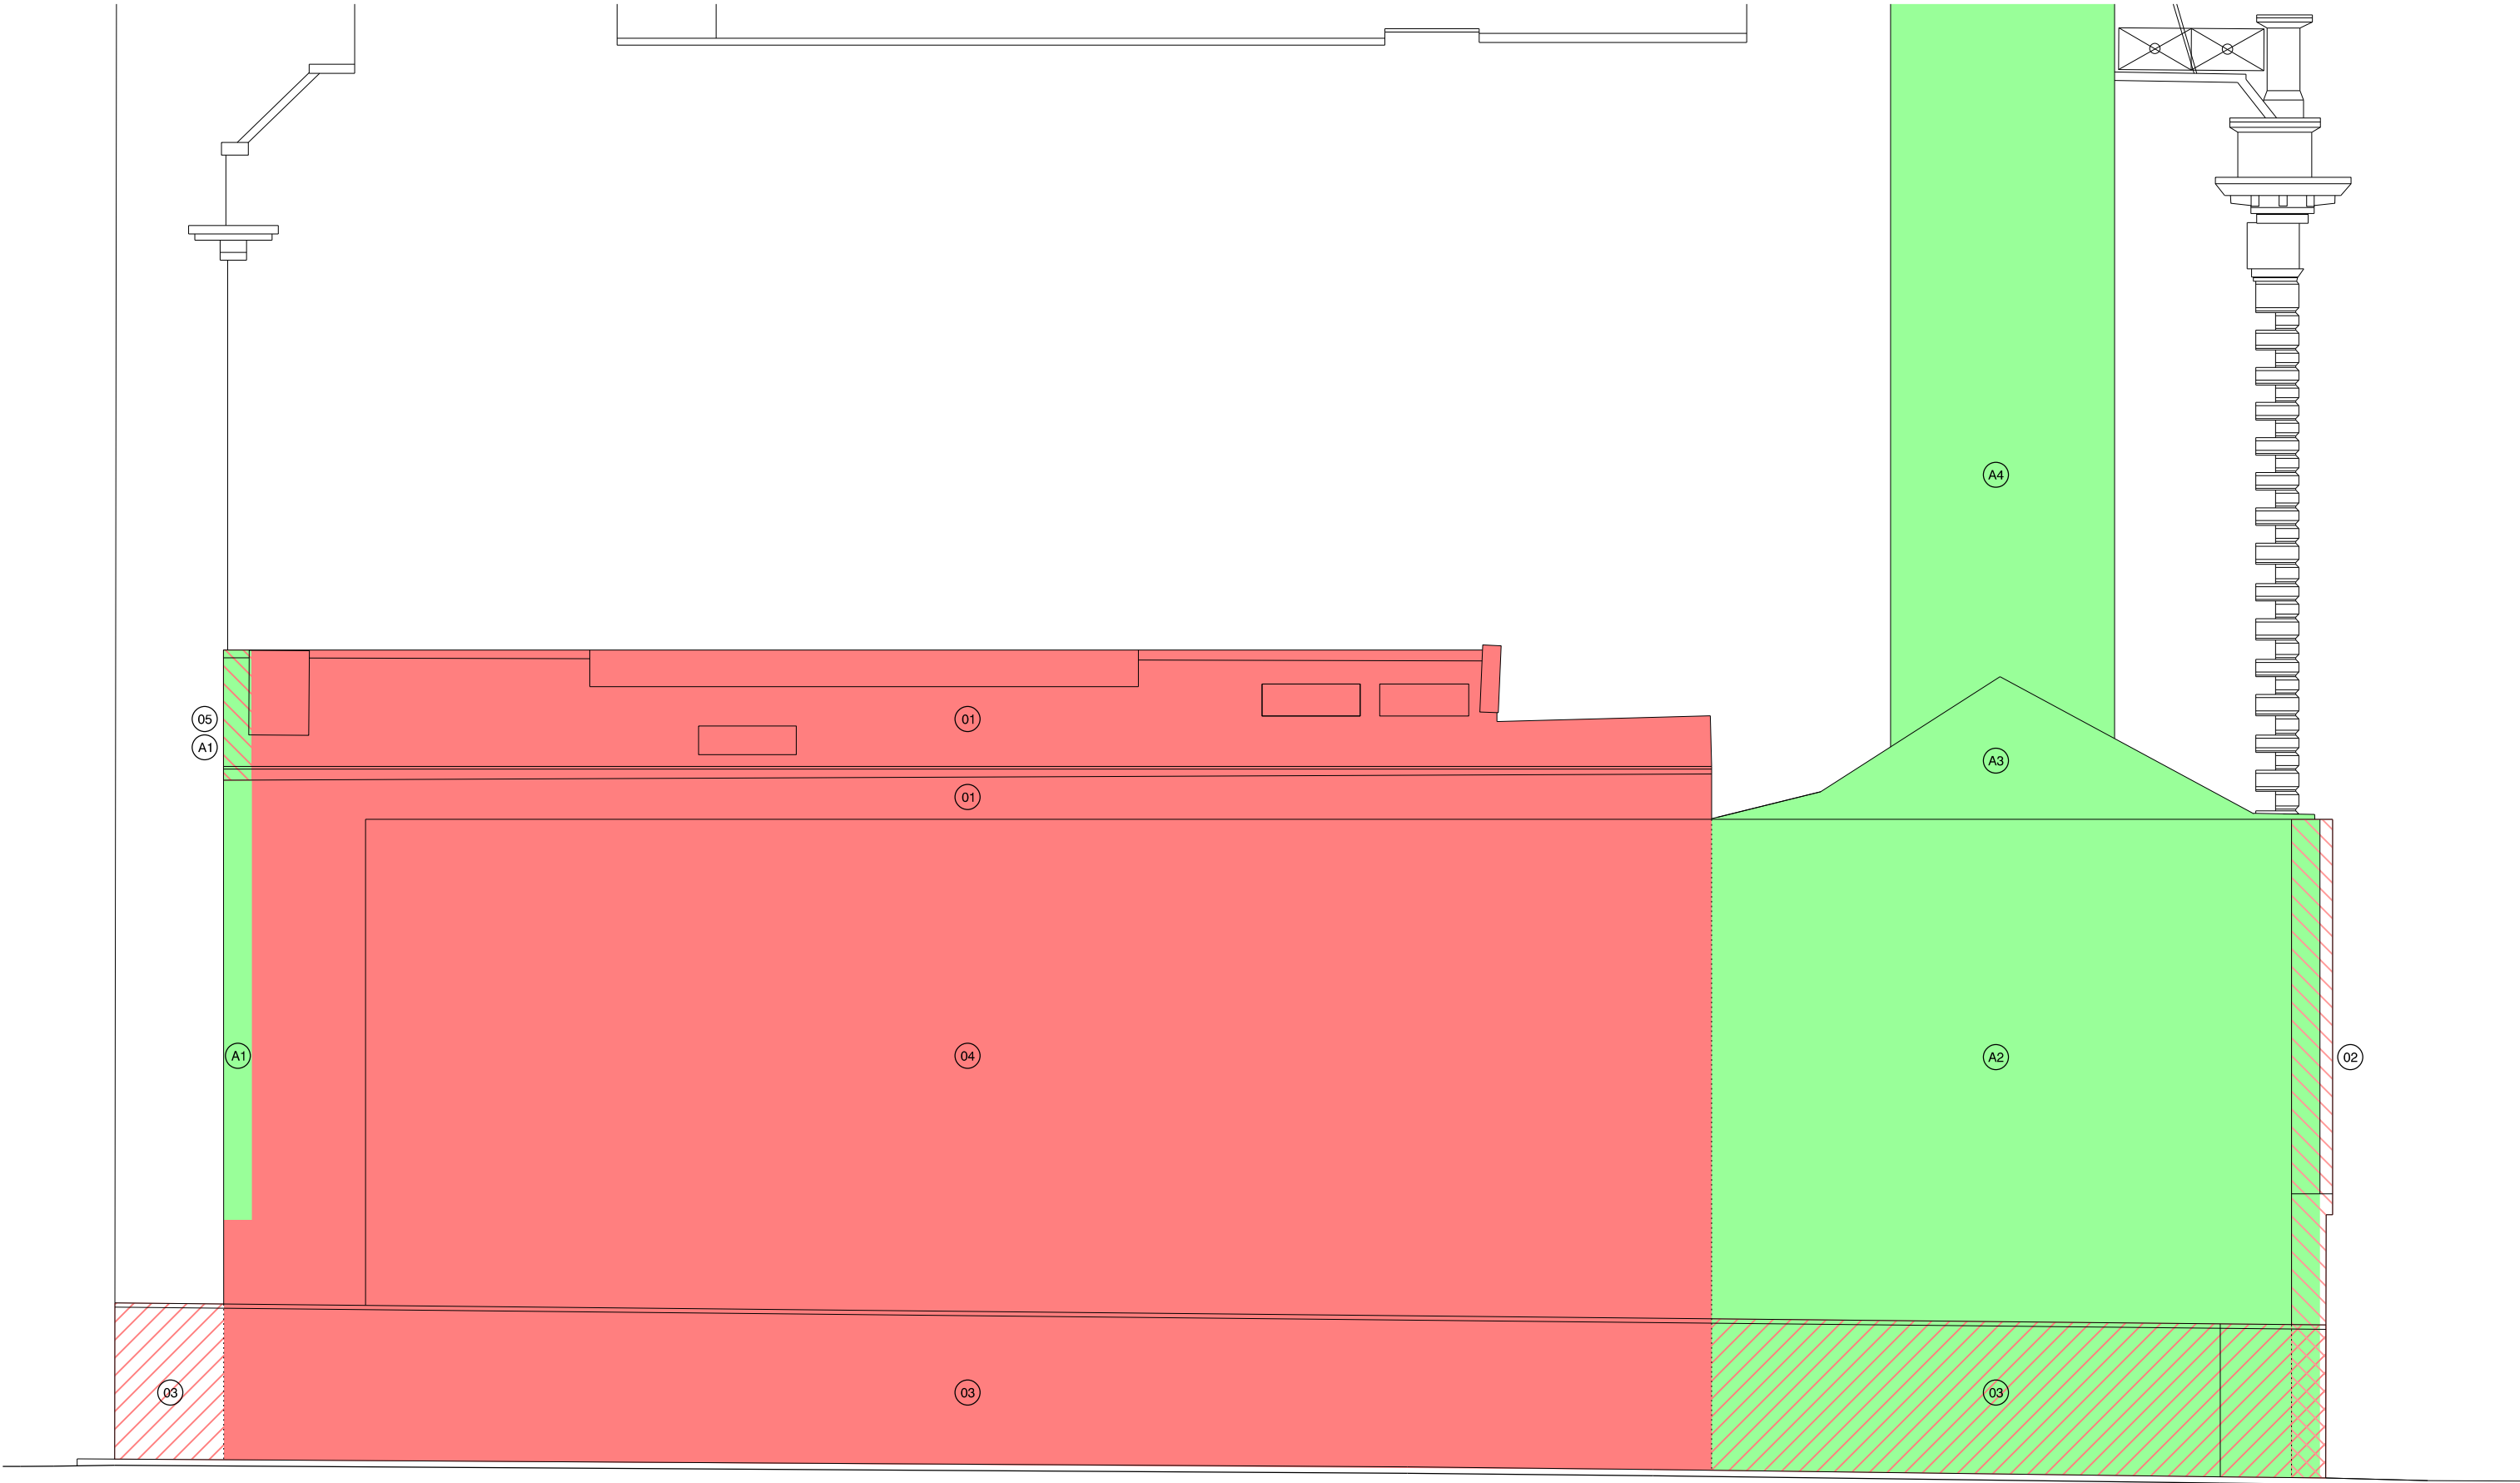

revision: date: note:
P01 2020.07.31 preliminary first issue
P02 2021.01.05 updated

red fill illustrates demolitions

Demolition schedule

- | | |
|----|---|
| 01 | demolish warehouse (except Back Piccadilly elevation) |
| 02 | remove masonry remnant of TSB building (red hatch) |
| 03 | remove temporary hoarding |
| 04 | remove scaffold, advertisement and associated lighting |
| 05 | remove tiles to retained warehouse facade and replace with stone coping (red hatch) |

green fill illustrates retained features

Retention schedule

- | | |
|----|---|
| A1 | retain existing warehouse facade and associated windows / doors (in area shaded green) |
| A2 | retain existing townhouse masonry facade, copings and associated original windows, |
| A3 | retain existing townhouse roof, gutters, copings and repair as necessary (in area shaded green) |
| A4 | retain original chimney |

project
43-47 piccadilly, manchester

job no.
7422

title
existing Lever Street elevation (demolitions)

scale
1:100 @ A3

drawing no.
7546-al(03)0031

stephenson hamilton risley
STUDIO

3 riverside mews
4 commercial street
manchester, M15 4RQ
www.shr.studio
mail@shr.studio
0161 832 0244