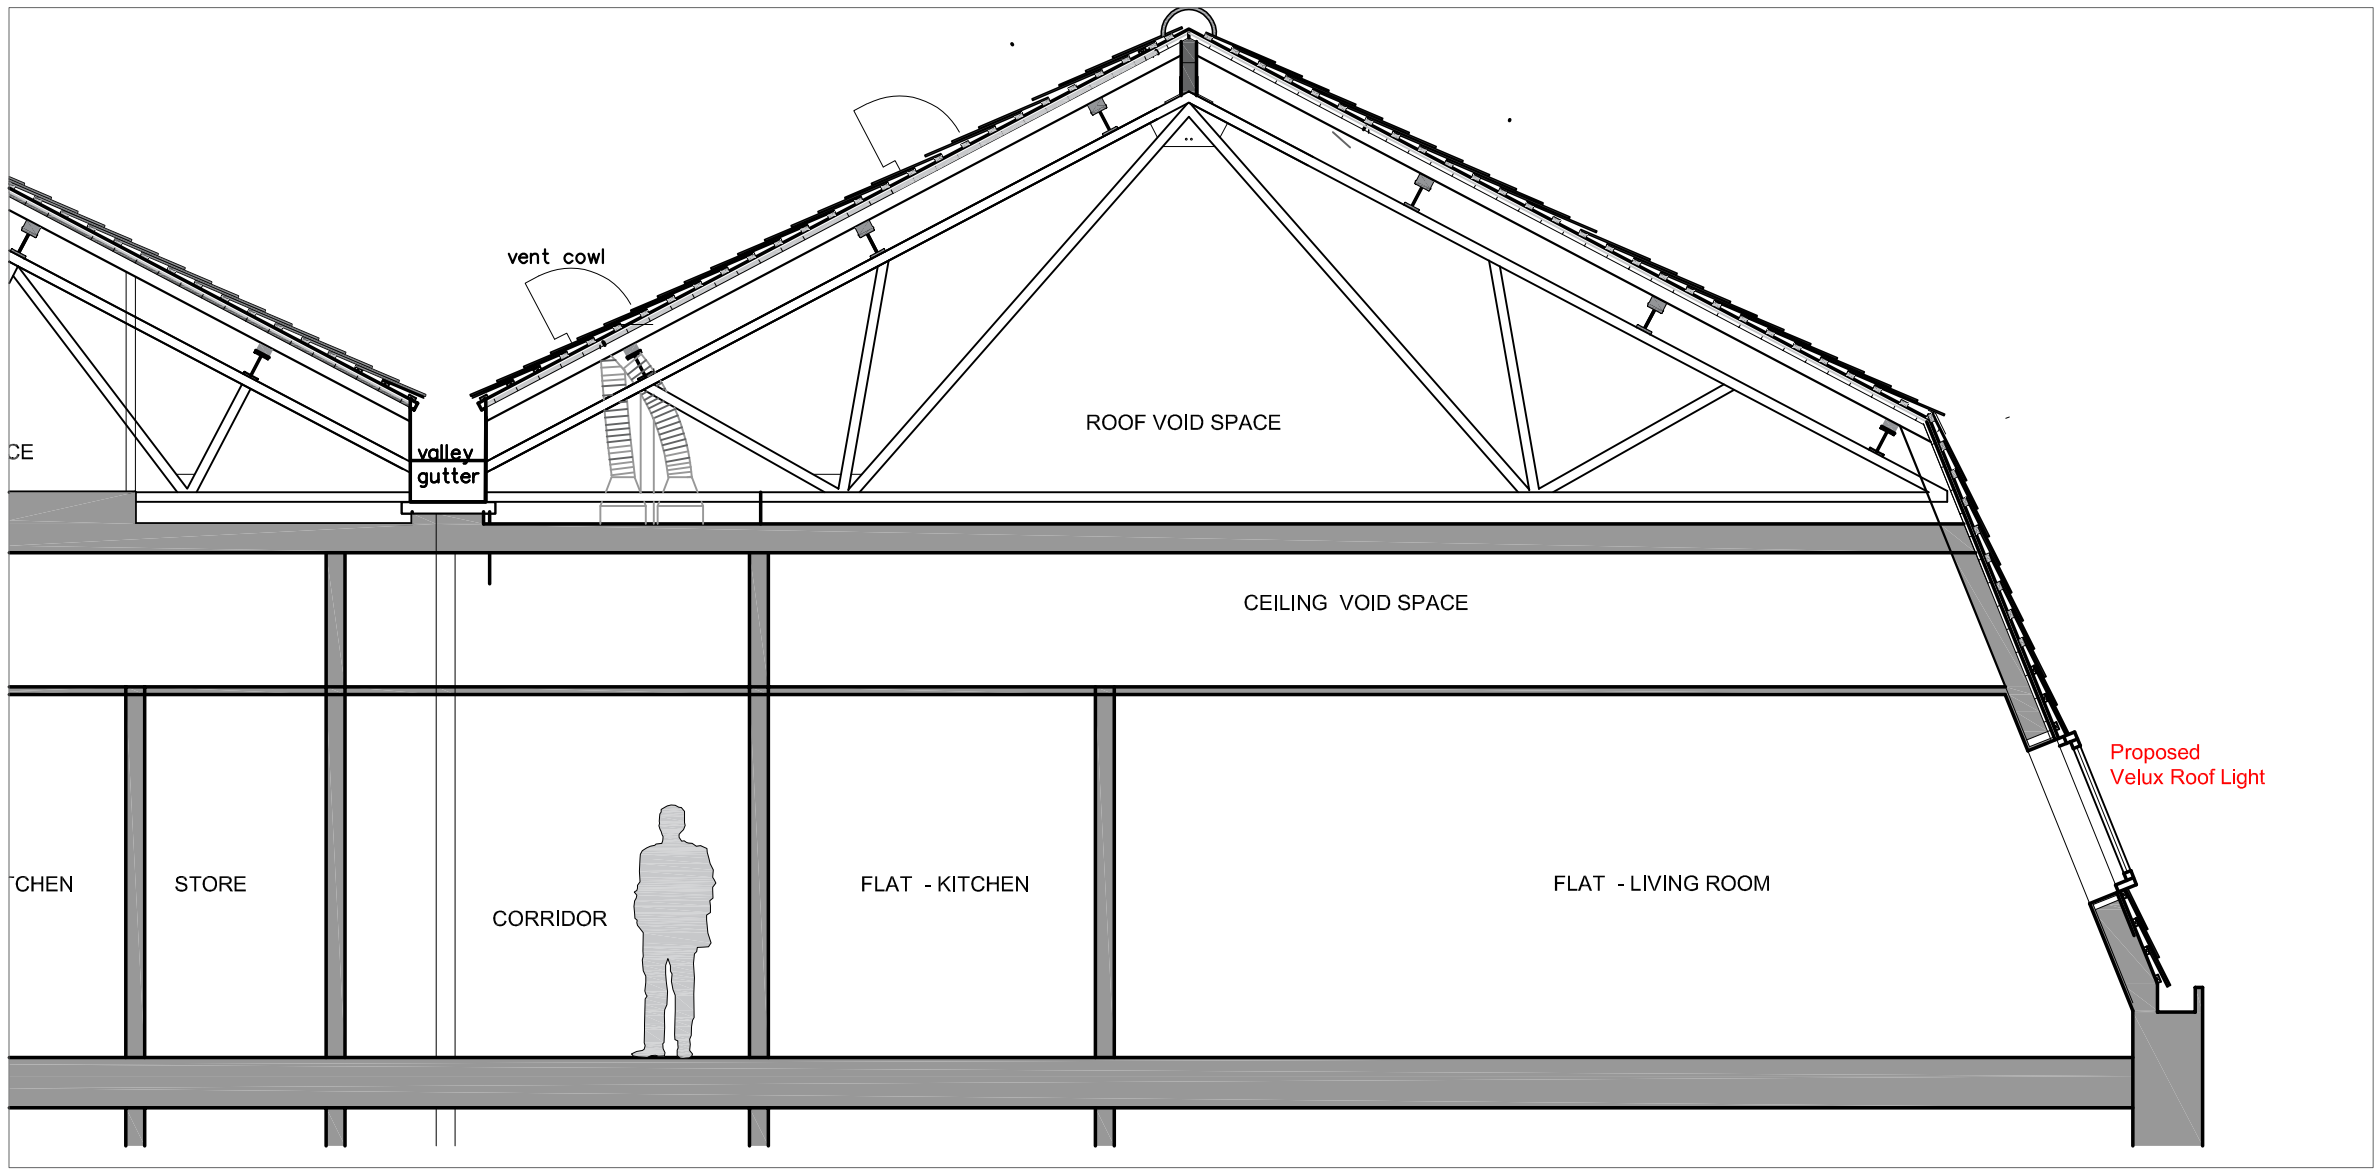

Proposed Typical Section - Through Rear Roof (showing new Velux Rooflight)

A3

NOTES

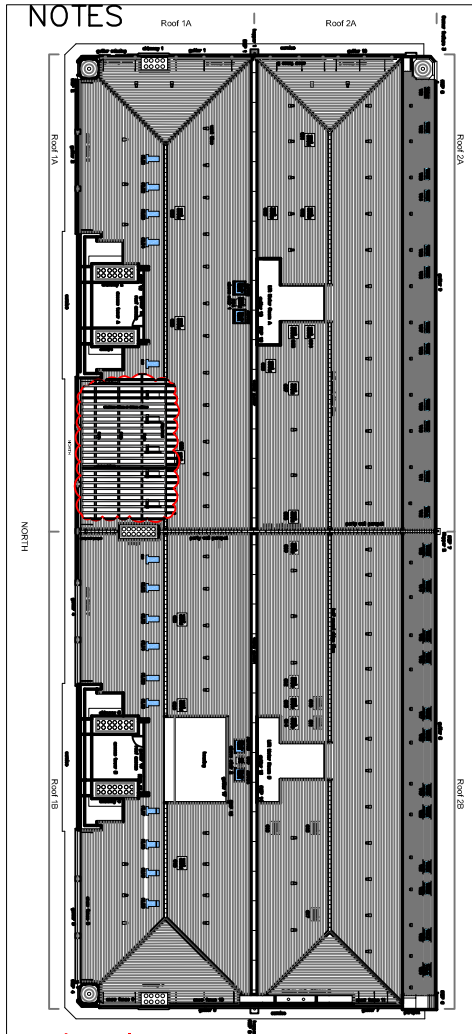

key plan

rev	date	by	description

contract

ROOFING REPAIRS
INDIA HOUSE
WHITWORTH STREET
MANCHESTER

client

TGP

drwg no.	rev.	date
5194/ 12		APRIL 21

scales	drawn	checked
1 / 50 @A3	RW	

subject

PROPOSED SECTION - VELUX AND ROOF STRUCTURE PLAN DETAIL

Warburton associates
Chartered Architects
The Old Police Station, 62 Chapel Street, MANCHESTER M3 7AA
Tel: 0161 833 9345 Fax: 0161 831 7584 mail@warburtonassociates.com