


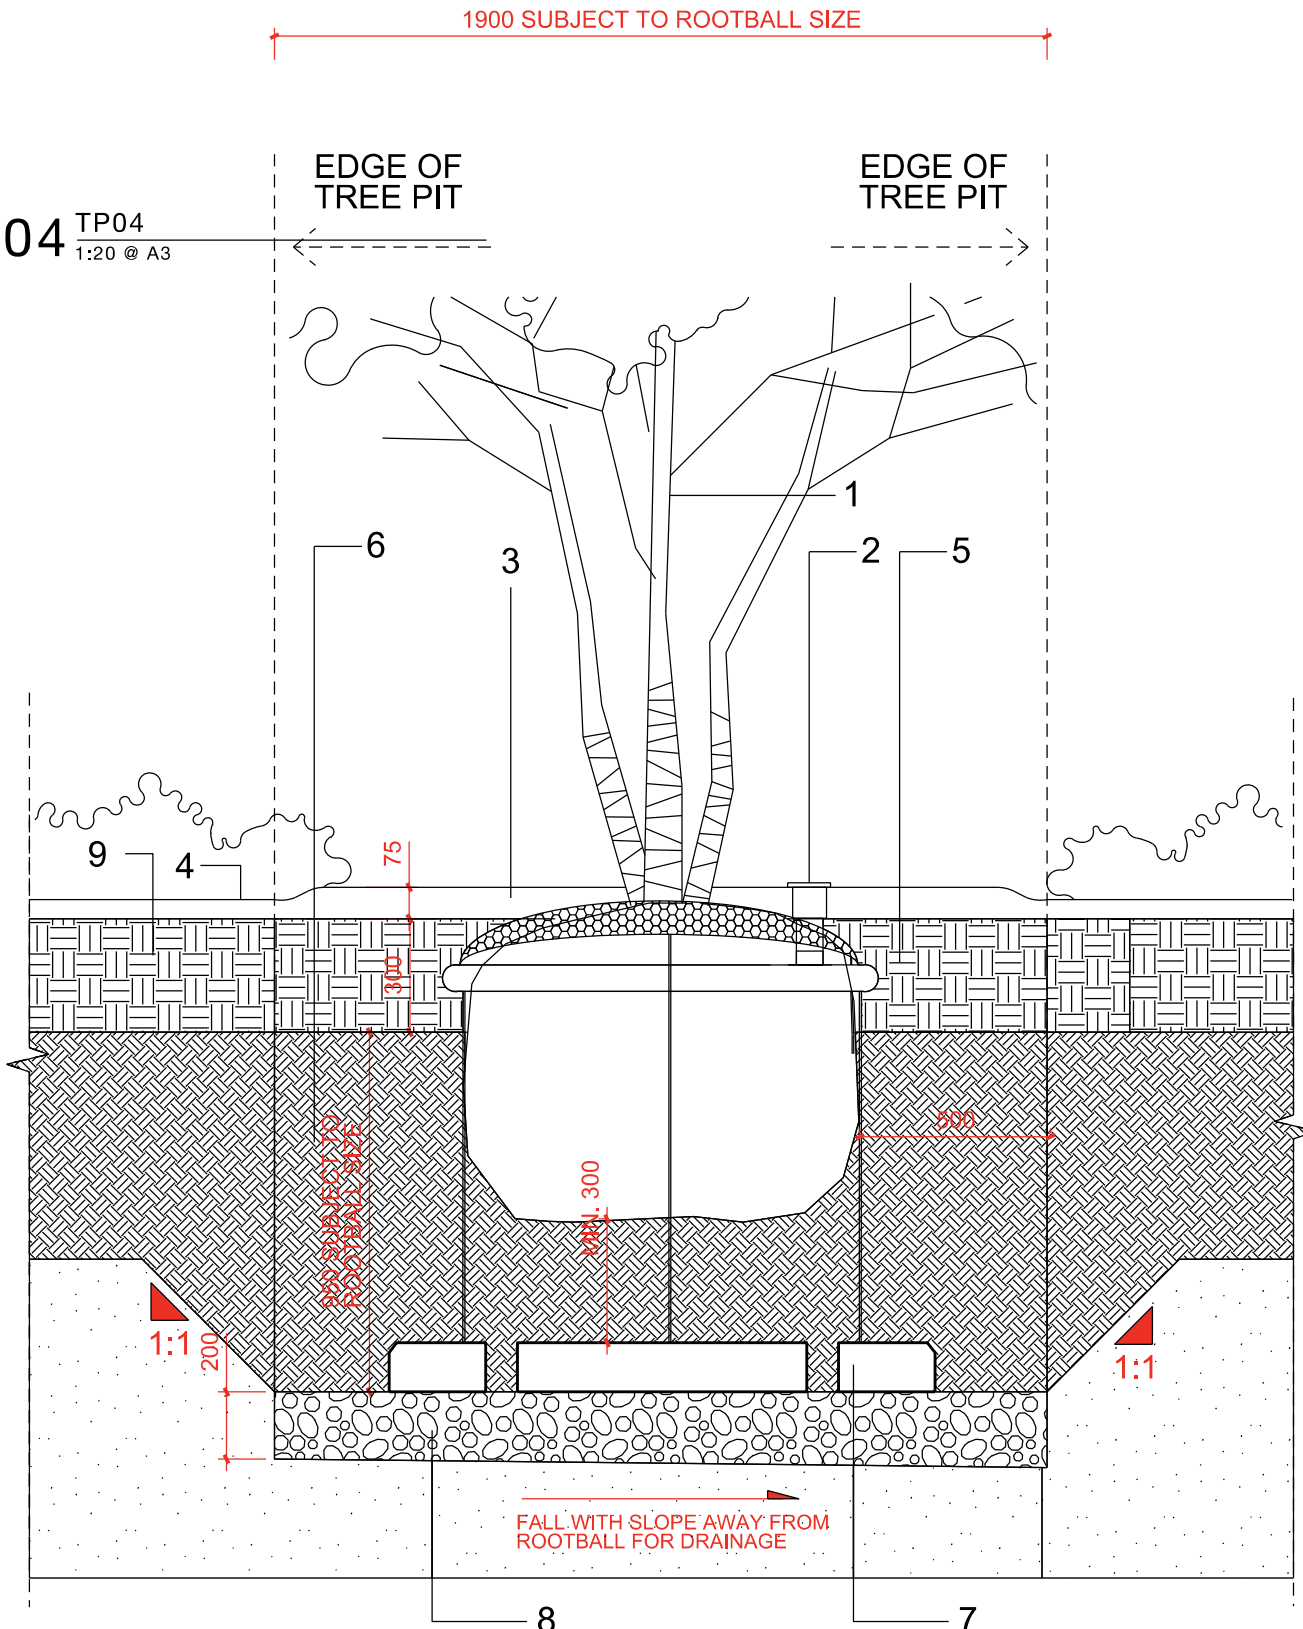

1. Small tree/ pollarded tree/ large multistemmed rootballed shrub, 3m or less in height.
2. Root watering/aeration system
3. Mulch layer around semi mature tree 75mm depth, 1500mm diameter.
4. Mulch layer around adjacent planting 50mm depth.
5. Landscape Topsoil
6. Washed sand. Typically 950mm. 300mm minimum between base of rootball and top deadman kerb stone.
7. Platypus deadman tree anchoring system.
8. Clean washed gravel drainage layer.
9. Soft landscape adjacent to tree pit. Build up and specification varies according to location.

General Notes

- Do not scale from this drawing
- All setting out, levels and dimensions to be agreed on site.
- The dimensions of all materials must be checked on site before being laid out.
- This drawing must be read with the relevant specification clauses and detail drawings
- Order of construction and setting out to be agreed on site.
- This drawing is copyright protected and may not be reproduced in whole or part without written authority.
- All Dimensions are in millimetres unless Otherwise Stated
- Services are present in the area, Contractor to establish the precise line and depth of all services prior to commencing any excavation works.
- All structural concrete/ building work to Engineer's details & dwgs
- All dimensions are to finished surface levels
- All sub-surface build-ups to Engineer's details
- Dwgs not to be scaled, Used dimensioned measurements only, Contractor to check and confirm.
- All discrepancies must be reported to and resolved by the Landscape Architect before works commence
- All works and materials to be in accordance with current applicable statutory legislation and to comply with all relevant Codes of Practice & British Standards.

Stage 4 Status:

The Contractor is to develop their Final proposals based on SEW Design Drawings and Specifications. The Contractors Design Proposals shall include details of their Design, Programming, Method Statements and coordination with all other works. The Contractor is to forward their Final Proposals to SEW to confirm that they meet with SEW Stage 4 Design Proposals.

All annotations in italics are provided by the Project Engineers

P01	25.03.21	PLANNING	SEW
P00	05.03.21	PLANNING	SEW
Rev	Date	Reason for Issue	Chk

Keyplan

Scale Bar

N

sew Studio Egret West

3 Brewhouse Yard
London
EC1V 4JQ
0207 549 1730

hello@egretwest.com
egretwest.com

©2015 SEW Ltd

Client
Mayfield Partnership

Project
Mayfield Park

Drawing Title
Typical Tree Pit
Small Tree

Project Number 0345	Status PLANNING
Scale at A3 1:20	Date 05.03.21
Drawn by ML	Checked by SEW

Drawing Number 0345-SEW-ZZ-00-DR-L-PL3704	Revision P01
--	-----------------