



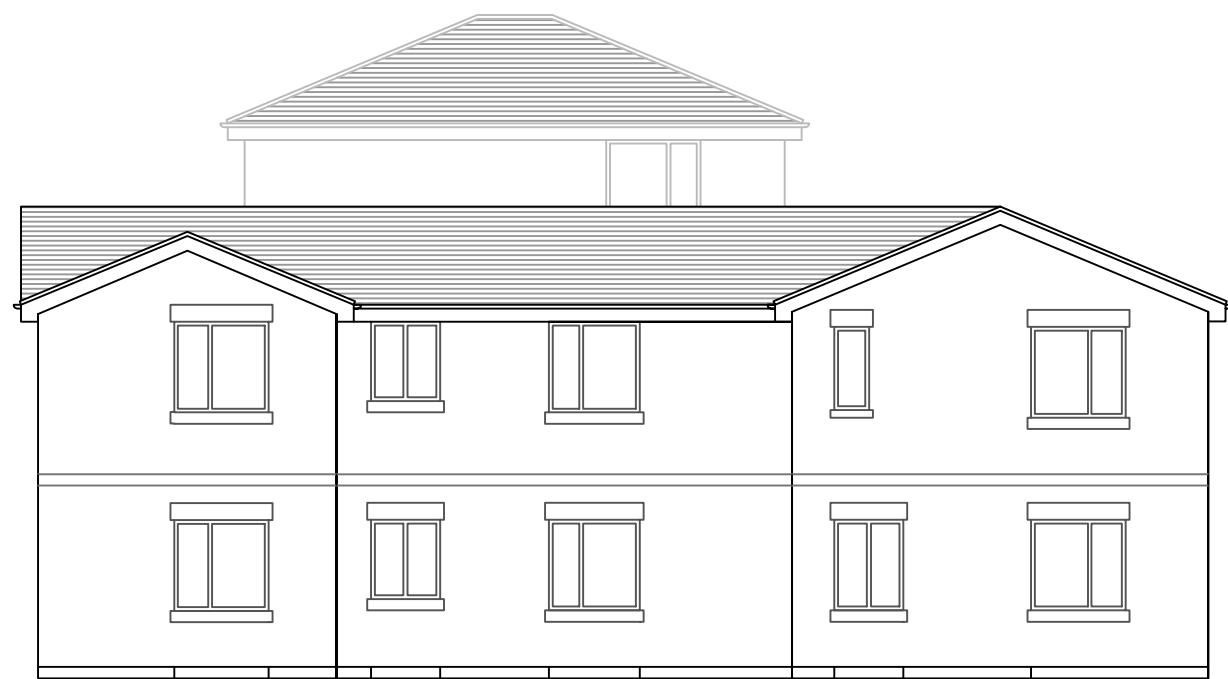


Elevation A

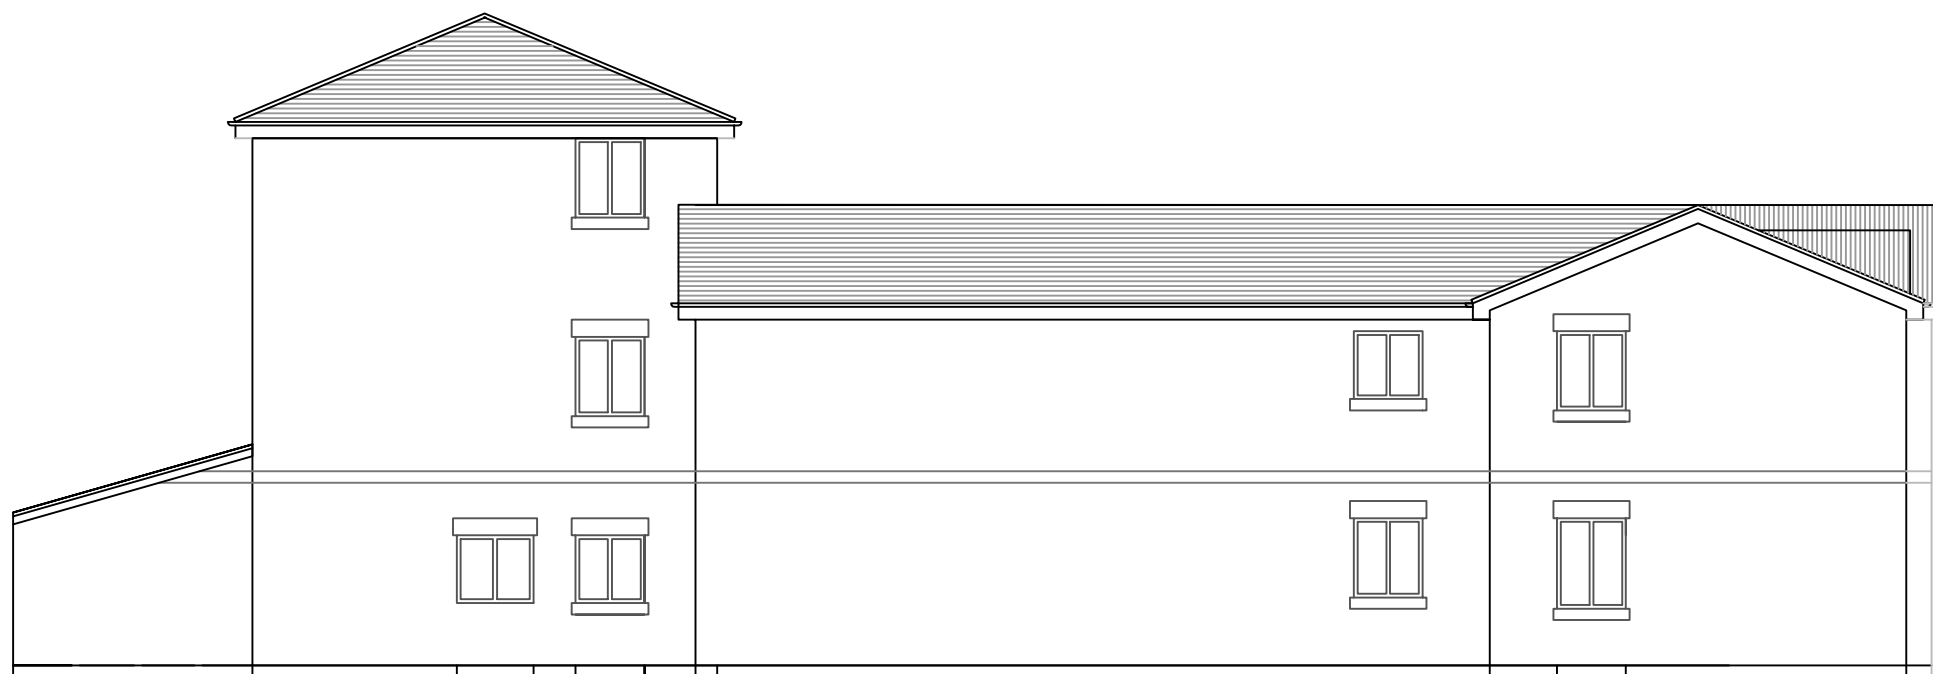

Elevation B





Elevation C

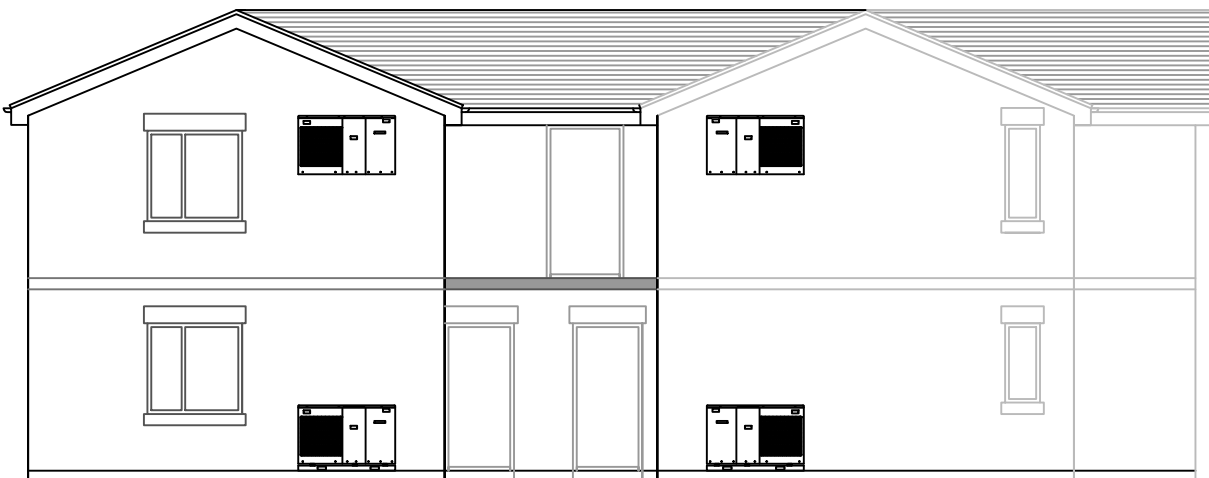

Elevation D



Elevation E

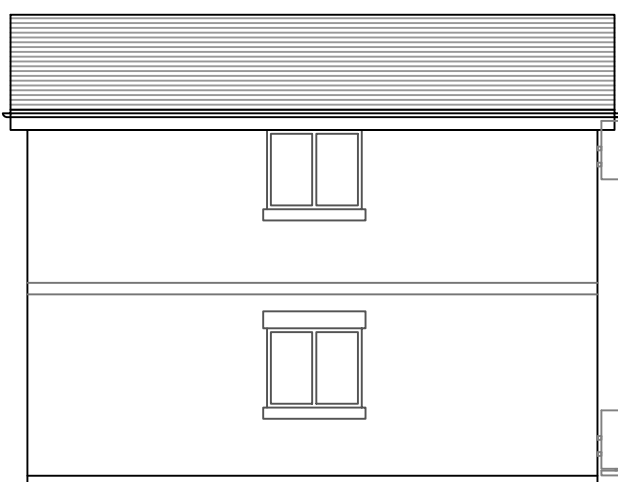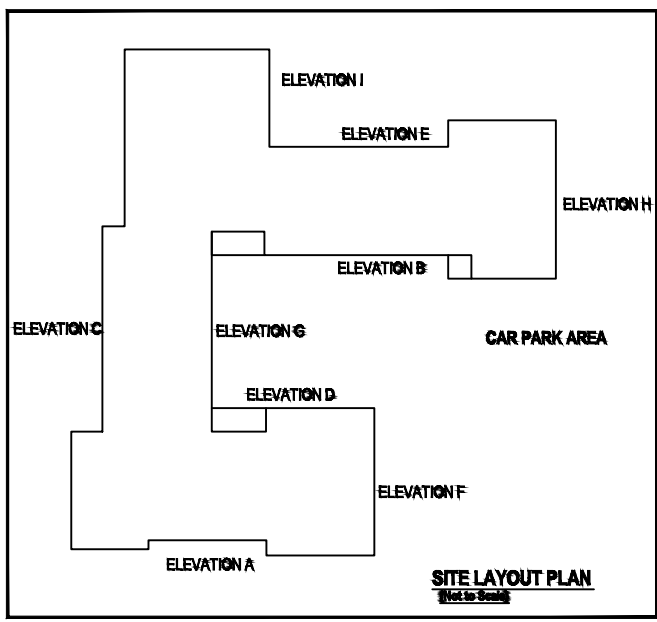


Elevation F



Elevation G



Elevation H

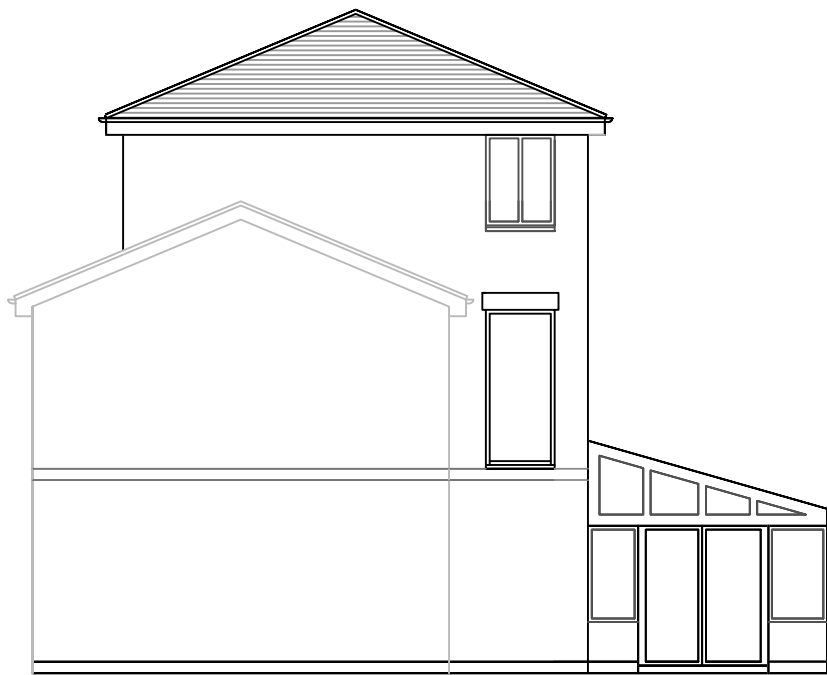


Elevation I

B	DRAWING UPDATED TO SHOW PREFERRED ASHP LOCATIONS TO ELEVATIONS B, F & H.	L.N.	M.B.	15 JUN. 2021
A	DRAWING UPDATED TO SHOW PREFERRED ASHP LOCATION.	A.D.	A.D.	15 MAR. 2021
REV	DESCRIPTION	DRWN	CHKD	DATE

DWG BASED ON:-- 218-238 Fletcher Court PDF

..\\..\\..\\Temp\\Thermatic-Homes2-Logo-Vector v2.png

HEAD OFFICE
UNIT 9
SOVEREIGN ENTERPRISE PARK
KING WILLIAM STREET
SALFORD
M50 3UP
Tel: 0330 041 5282
enquiries@thermatic.co.uk

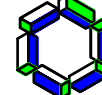

PROJECT. 218-238 FLETCHER COURT
WOODHOUSE LANE
WYTHENSHAW
MANCHESTER
M22 9TF

CLIENT: MOSSCARE ST VINCENTS
HOUSING GROUP.

DRAWING TITLE: AIR SOURCE HEAT PUMP
LOCATION - PLANNING
APPLICATION.

PROJECT No. Qxxxxx	DRAWING No. ELV_01	SCALE 1:100	REV B
DESIGNED BY A.D.	DRAWN BY A.D.	CHECKED BY M.L.	DATE CREATED 22/02/2021
SIZE A1			

INFORMATION

This drawing is copyright and may not be reproduced in whole or part without written authority. Do not scale off this drawing, if in doubt ask.