

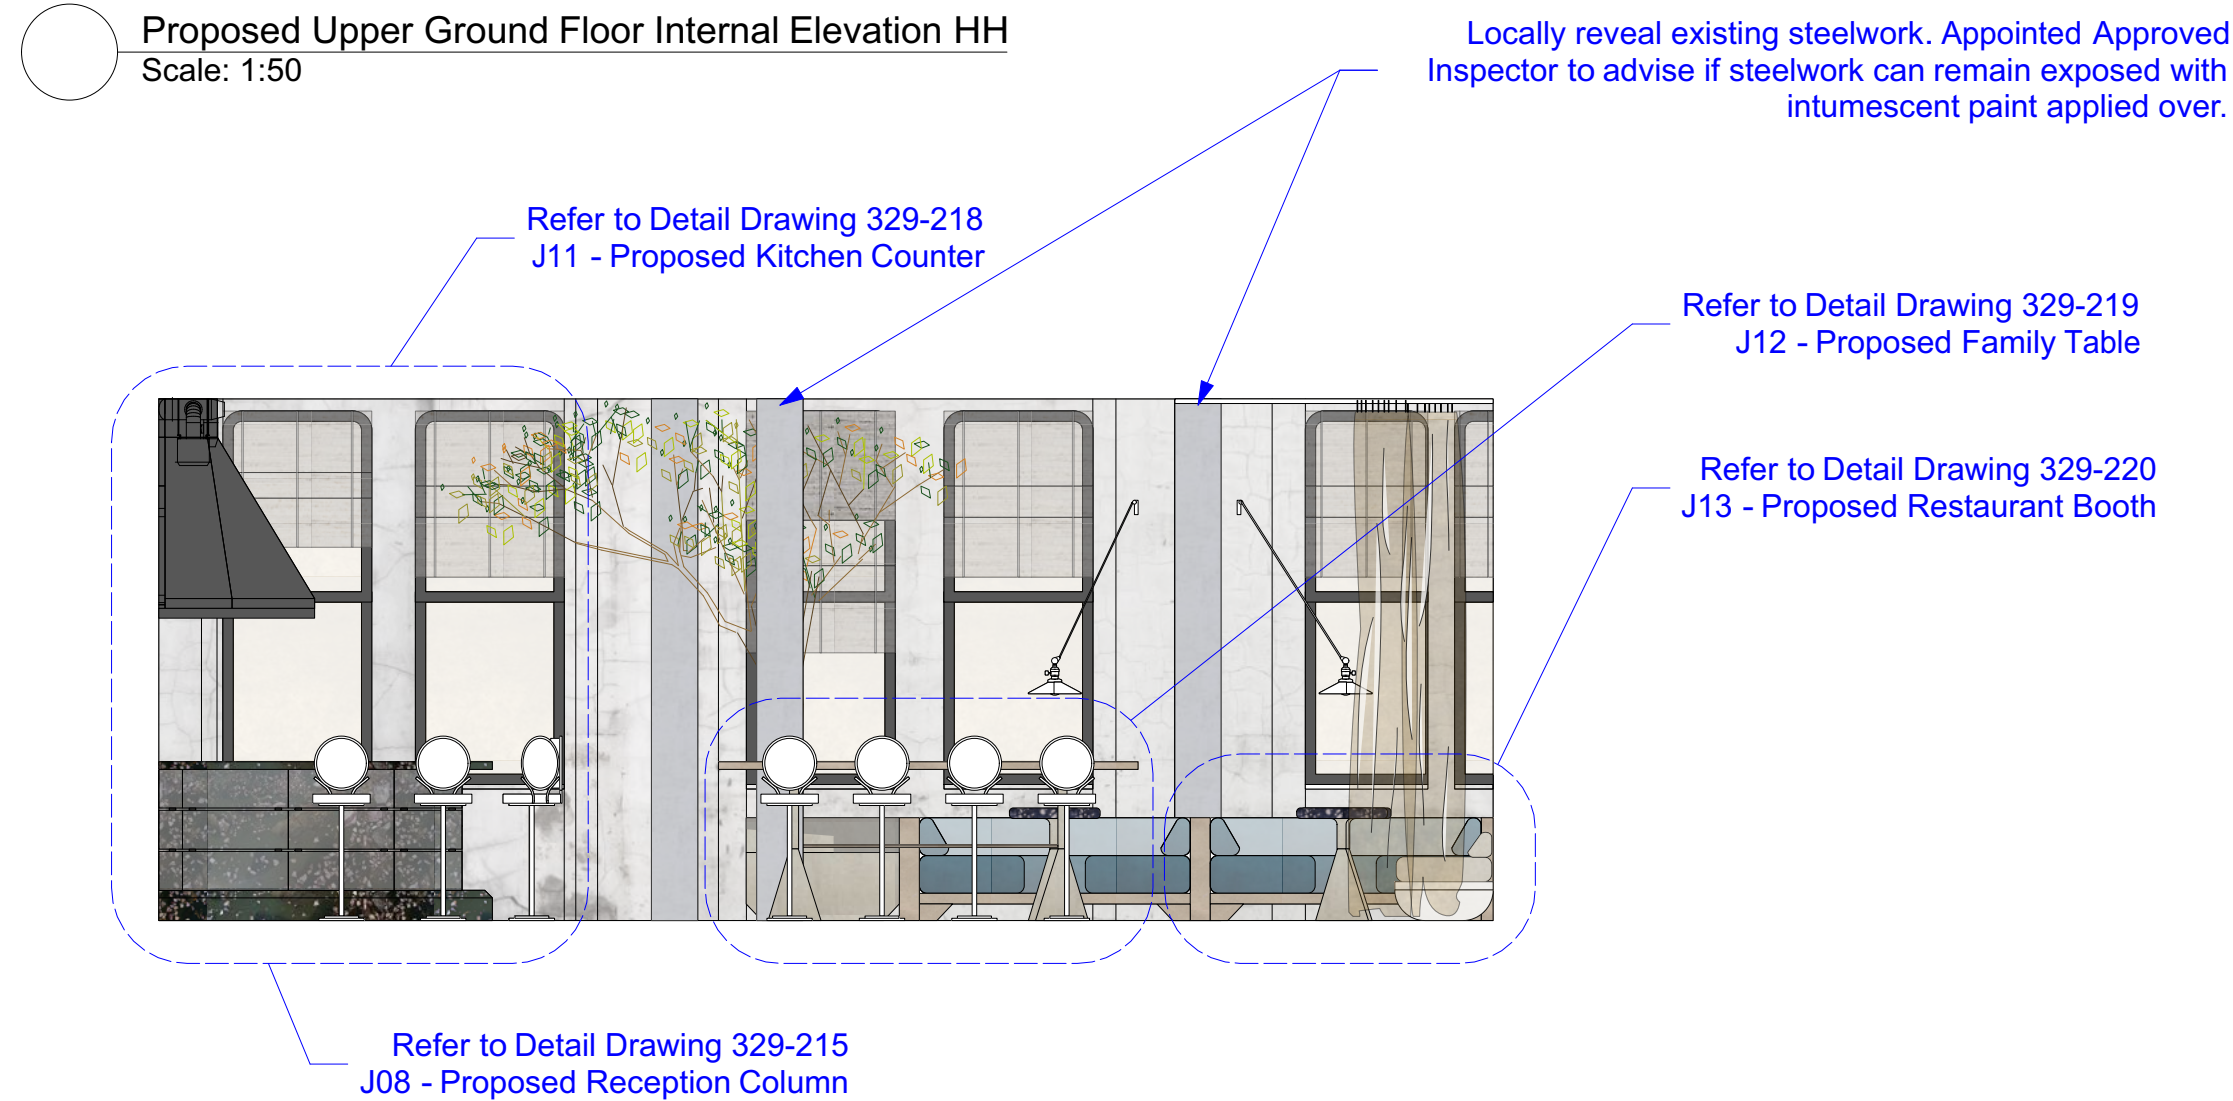
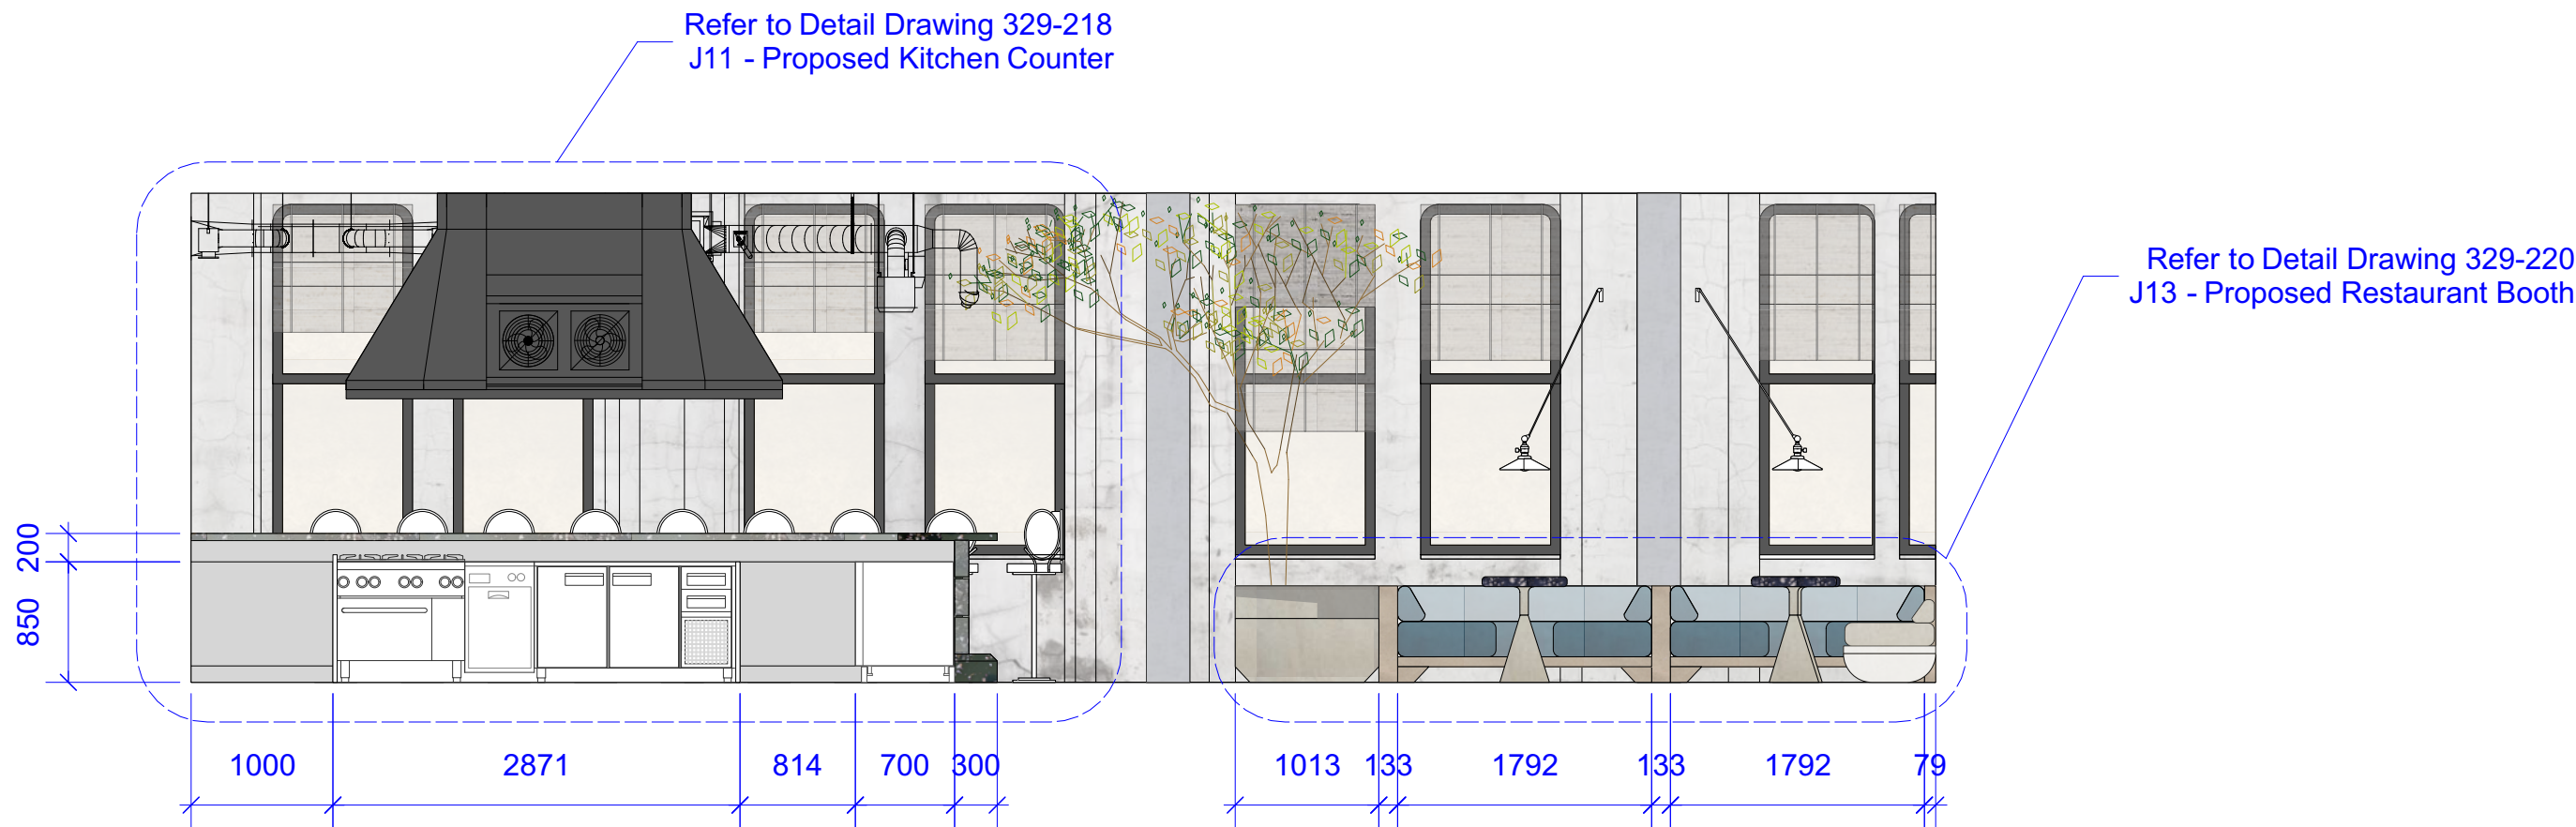


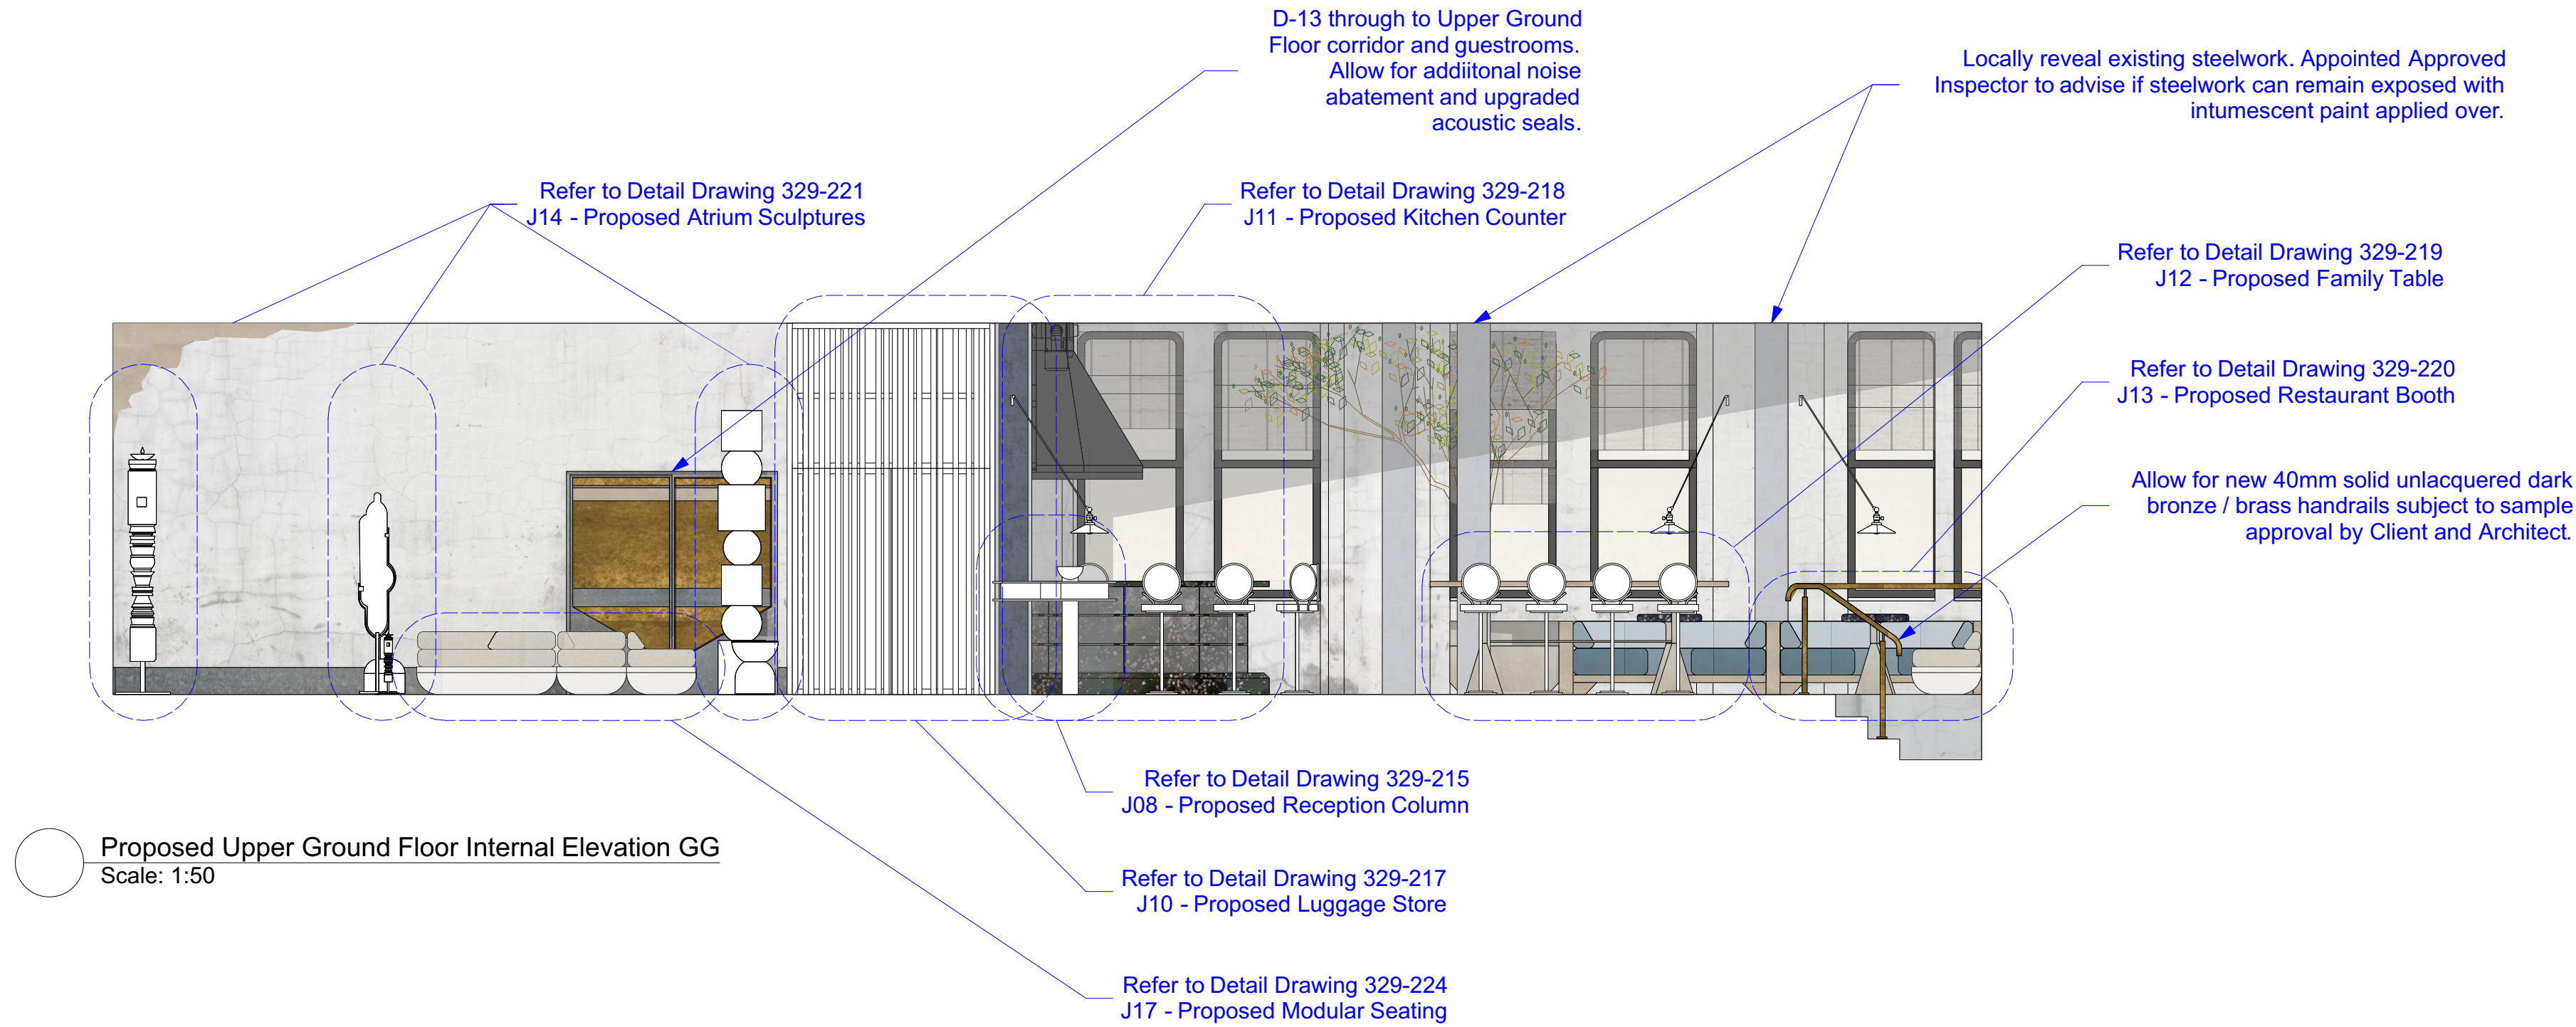

Proposed Upper Ground Floor Internal Elevation JJ
Scale: 1:50

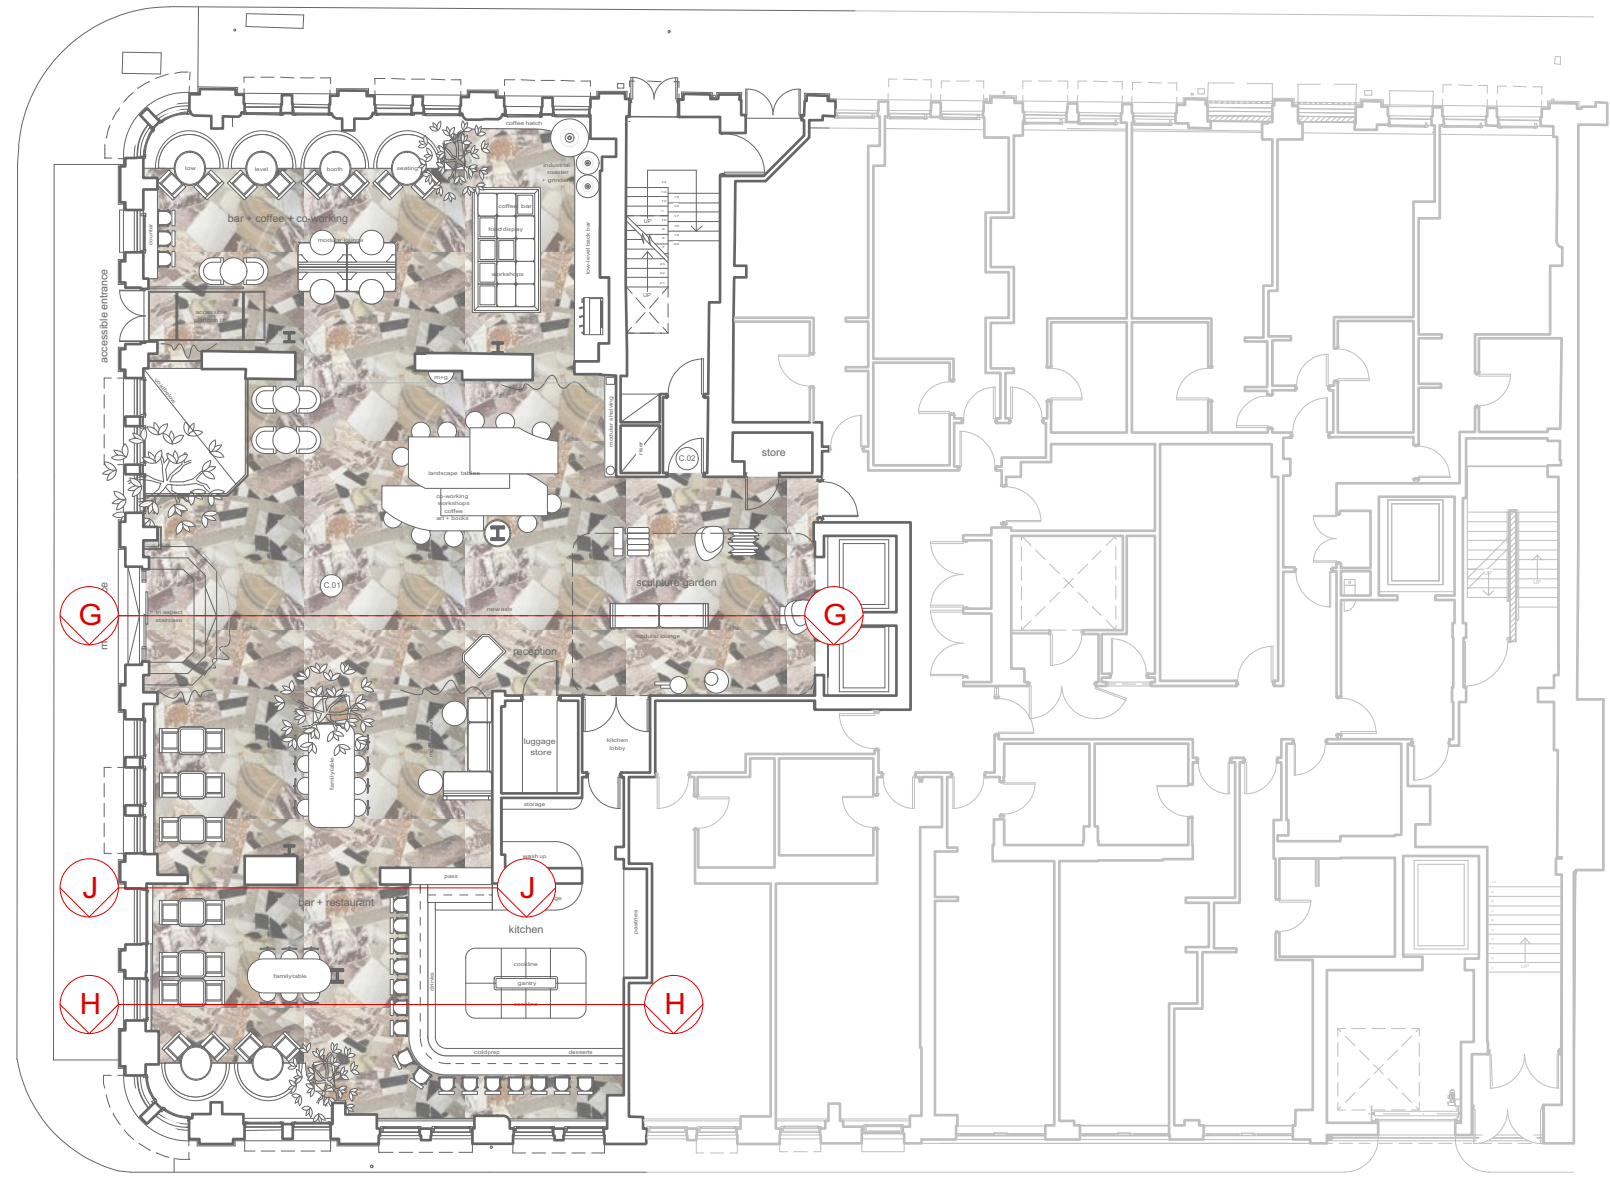

Revisions

T1 A 18/12/20 Draft Issue for Tender

Project
Storeys

Drawing Title
Proposed Internal Elevations GG +
HH + JJ
Scale
1:50 @ A1

Revision
T1

Client
Amar China


Drawn
co

Deer
co

4.07 The Tea Building
56 Shoreditch High Street
London E1 6JJ

hello@reddeer.co.uk
www.reddeer.co.uk
+44 (0) 203 6373 581

red deer

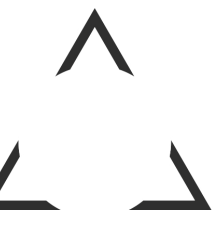

329-206

Do not scale from drawing.
All dimensions to be checked on site.
Report omissions and issues to the Architect.
© 2016 Red Deer Limited