



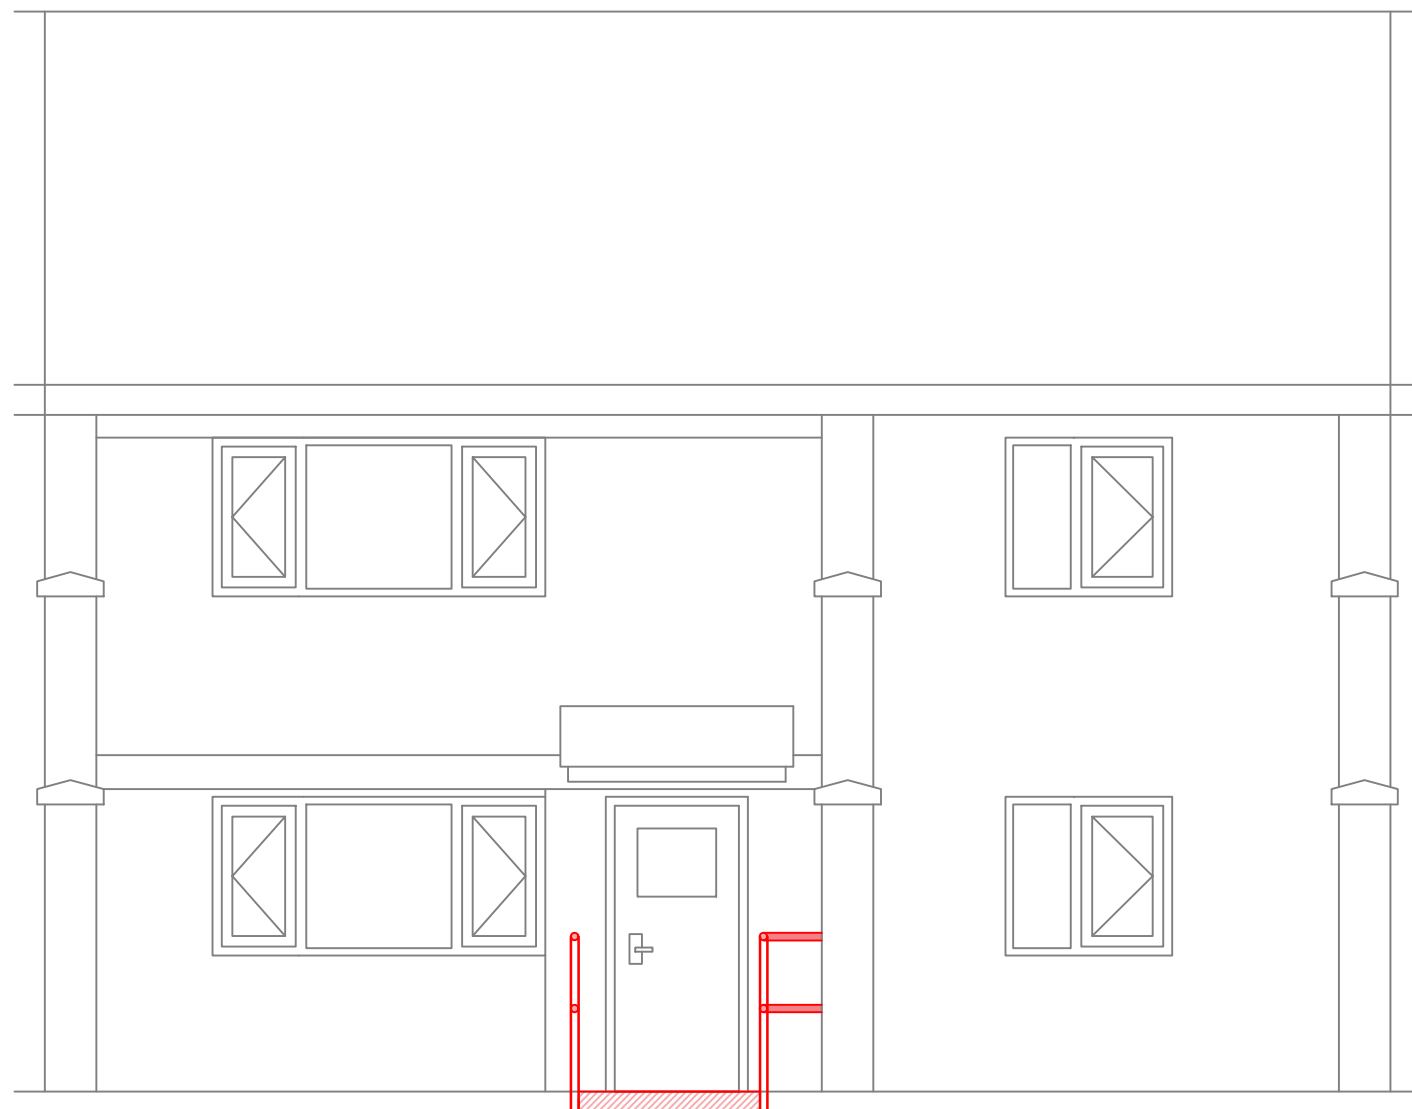

Proposed front elevation
(ramp shown in RED)

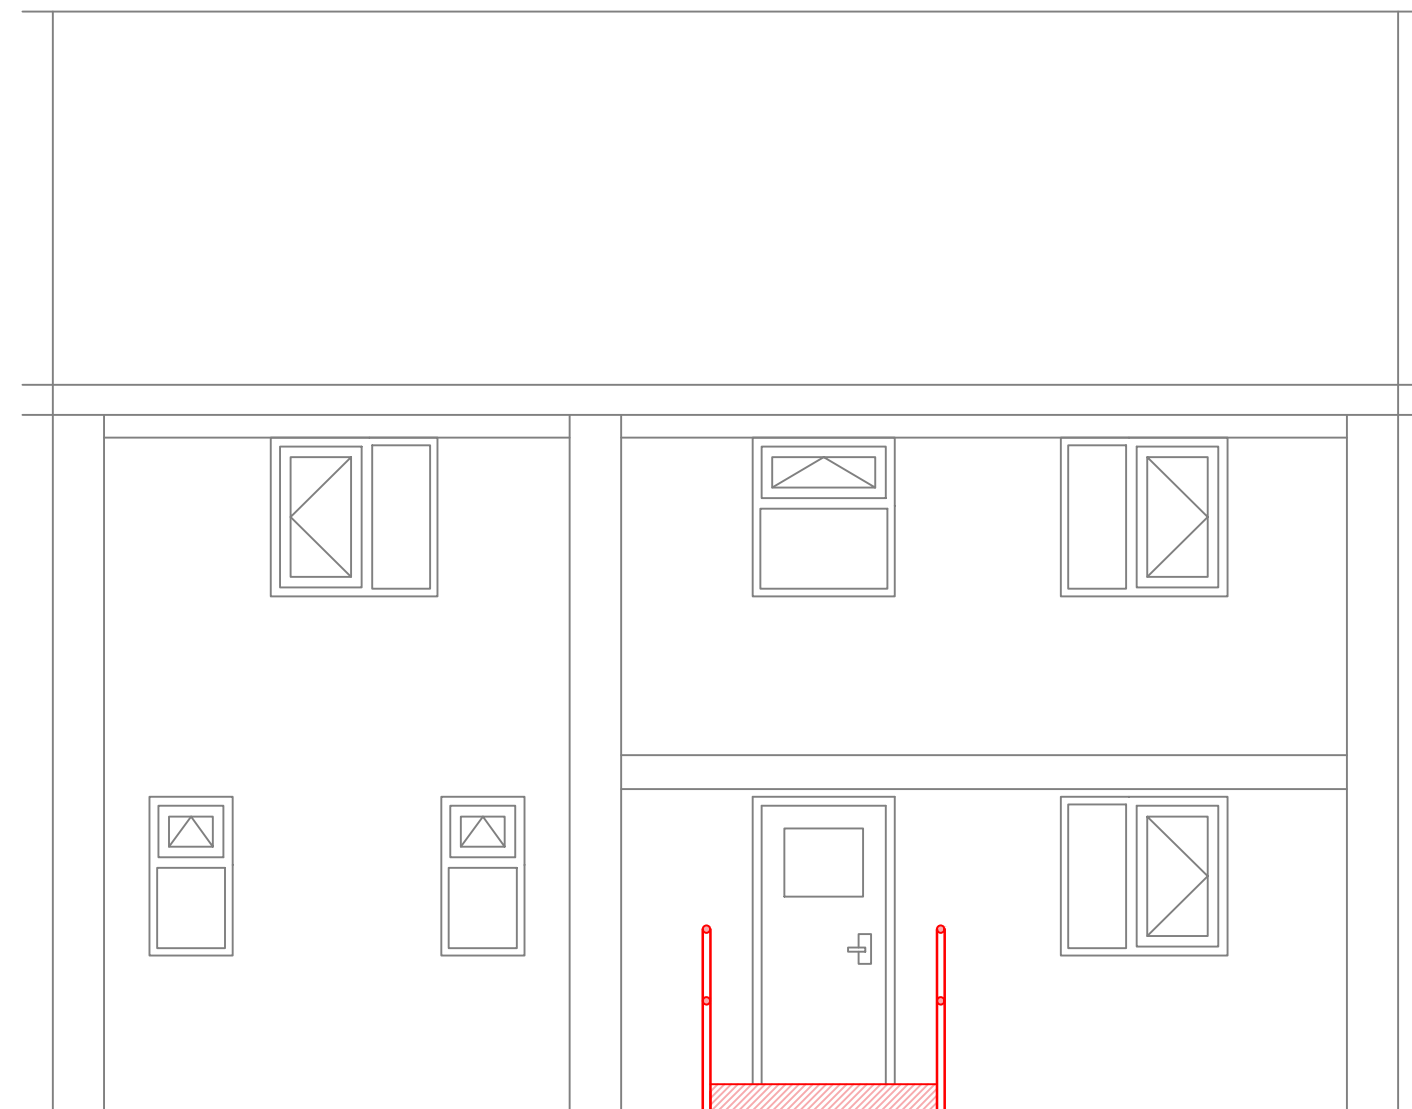

Proposed rear elevation
(ramp shown in RED)