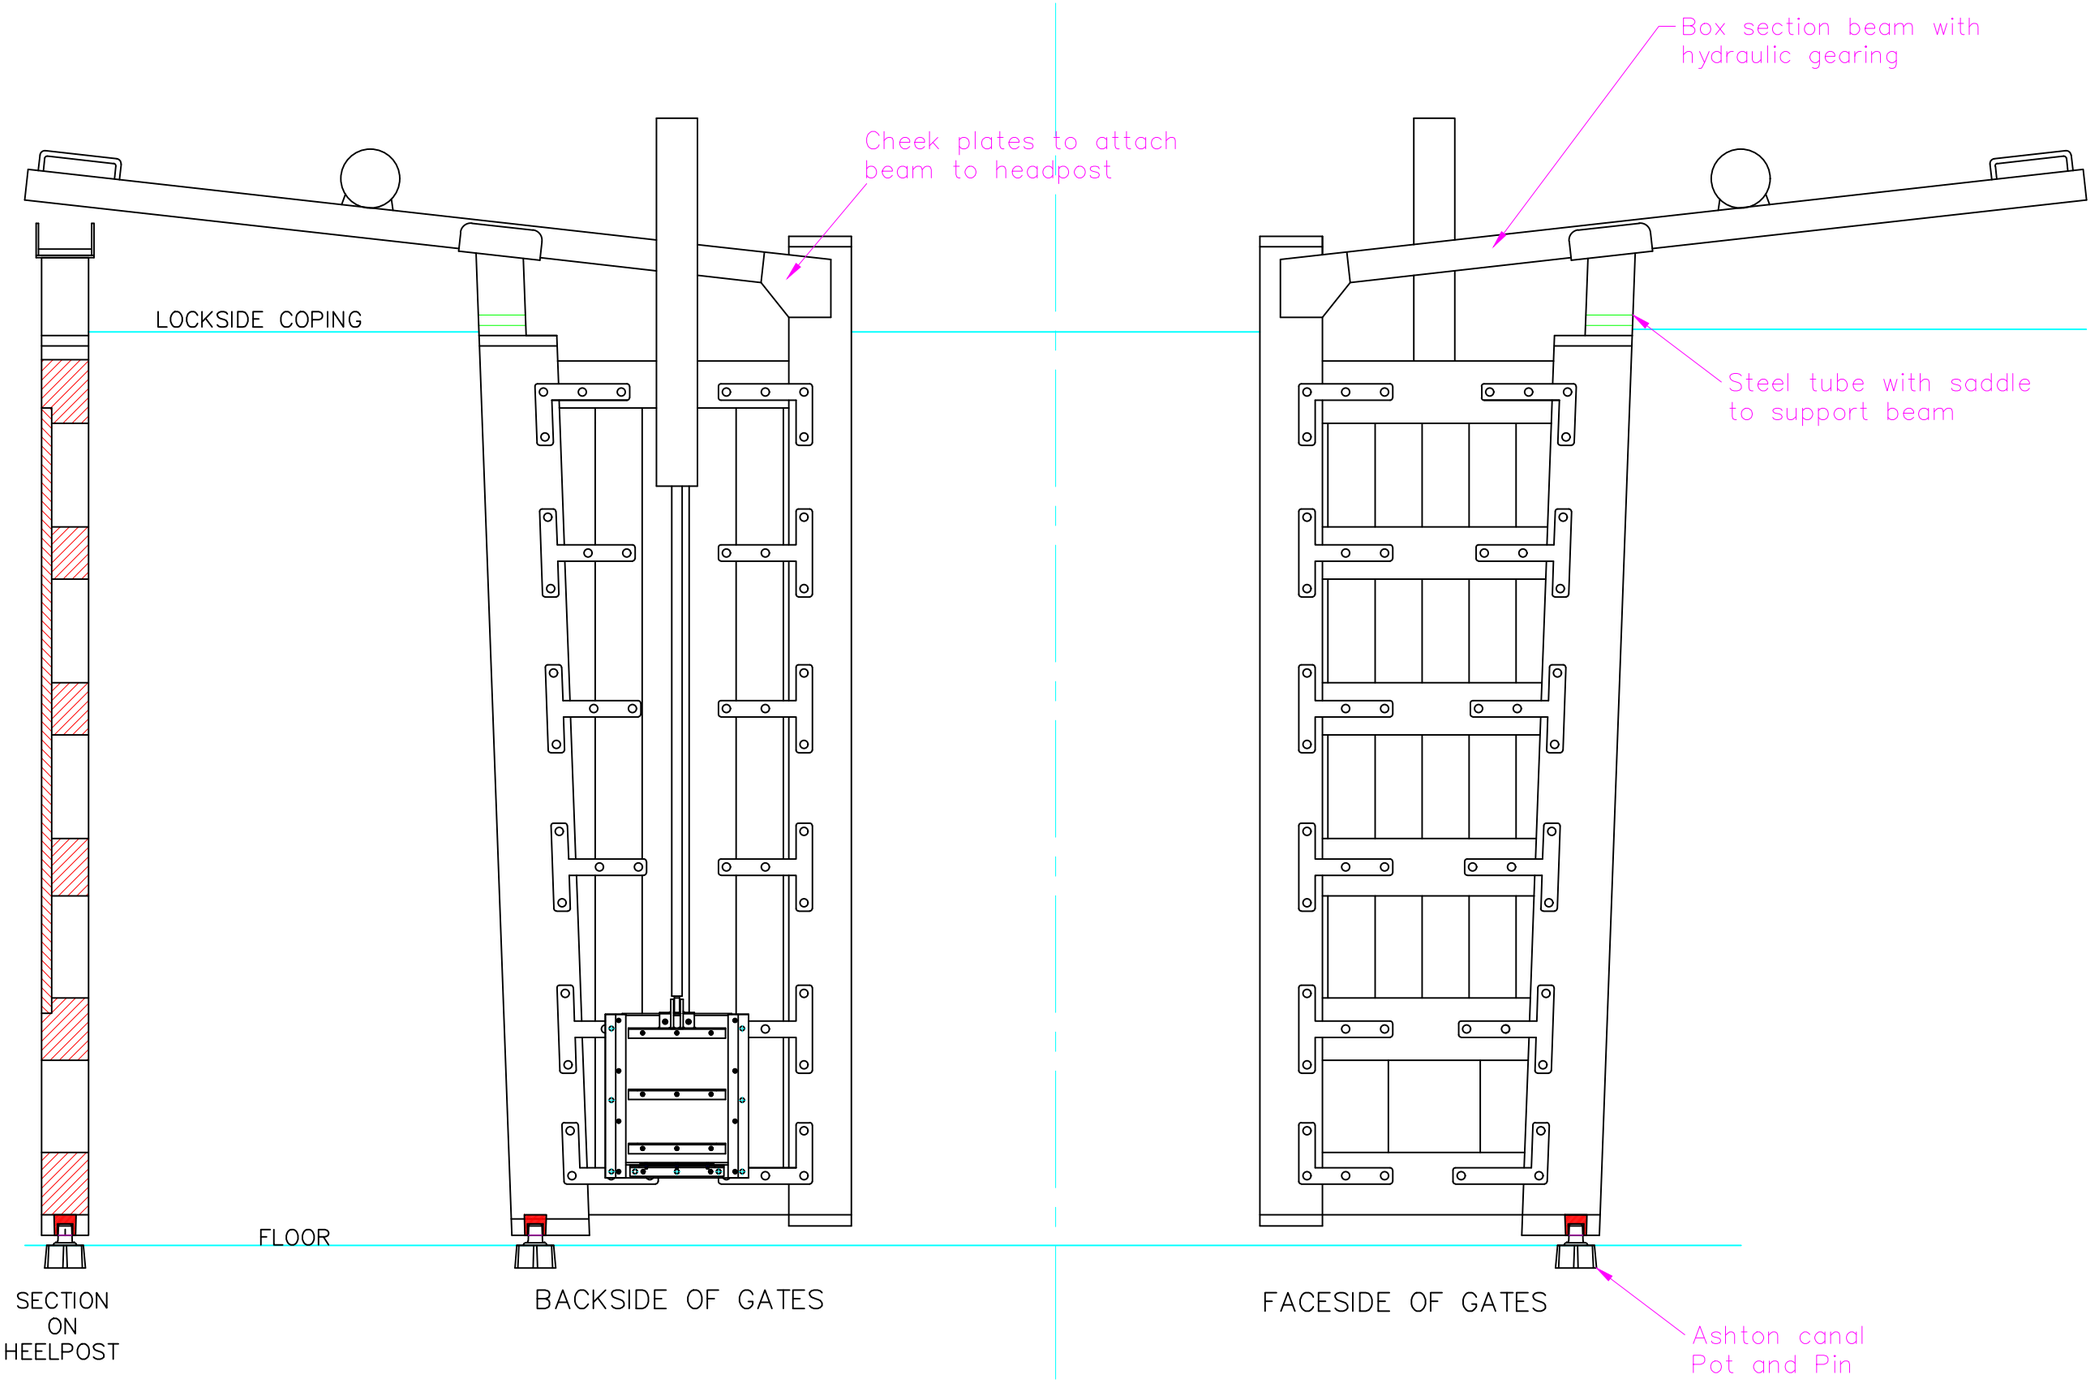

EXISTING GATE ARRANGEMENT
NOT FOR CONSTRUCTION

Canal & River Trust
Keeping people, nature & history connected

Central Workshops
Ferry Lane
Stanley
Wakefield
West Yorkshire
WF3 4LZ
Telephone 01132005763
Fax 01924 290031

TITLE
MANCHESTER & PENNINE WATERWAY ASHTON CANAL
EXISTING ARRANGEMENT FOR BOTTOM GATES

Drawn by	Designed by	Revision
MK		

Date	Scale	Checked by	Drawing No.
10/07/17	1:30	AB	LKGT17-25/1