


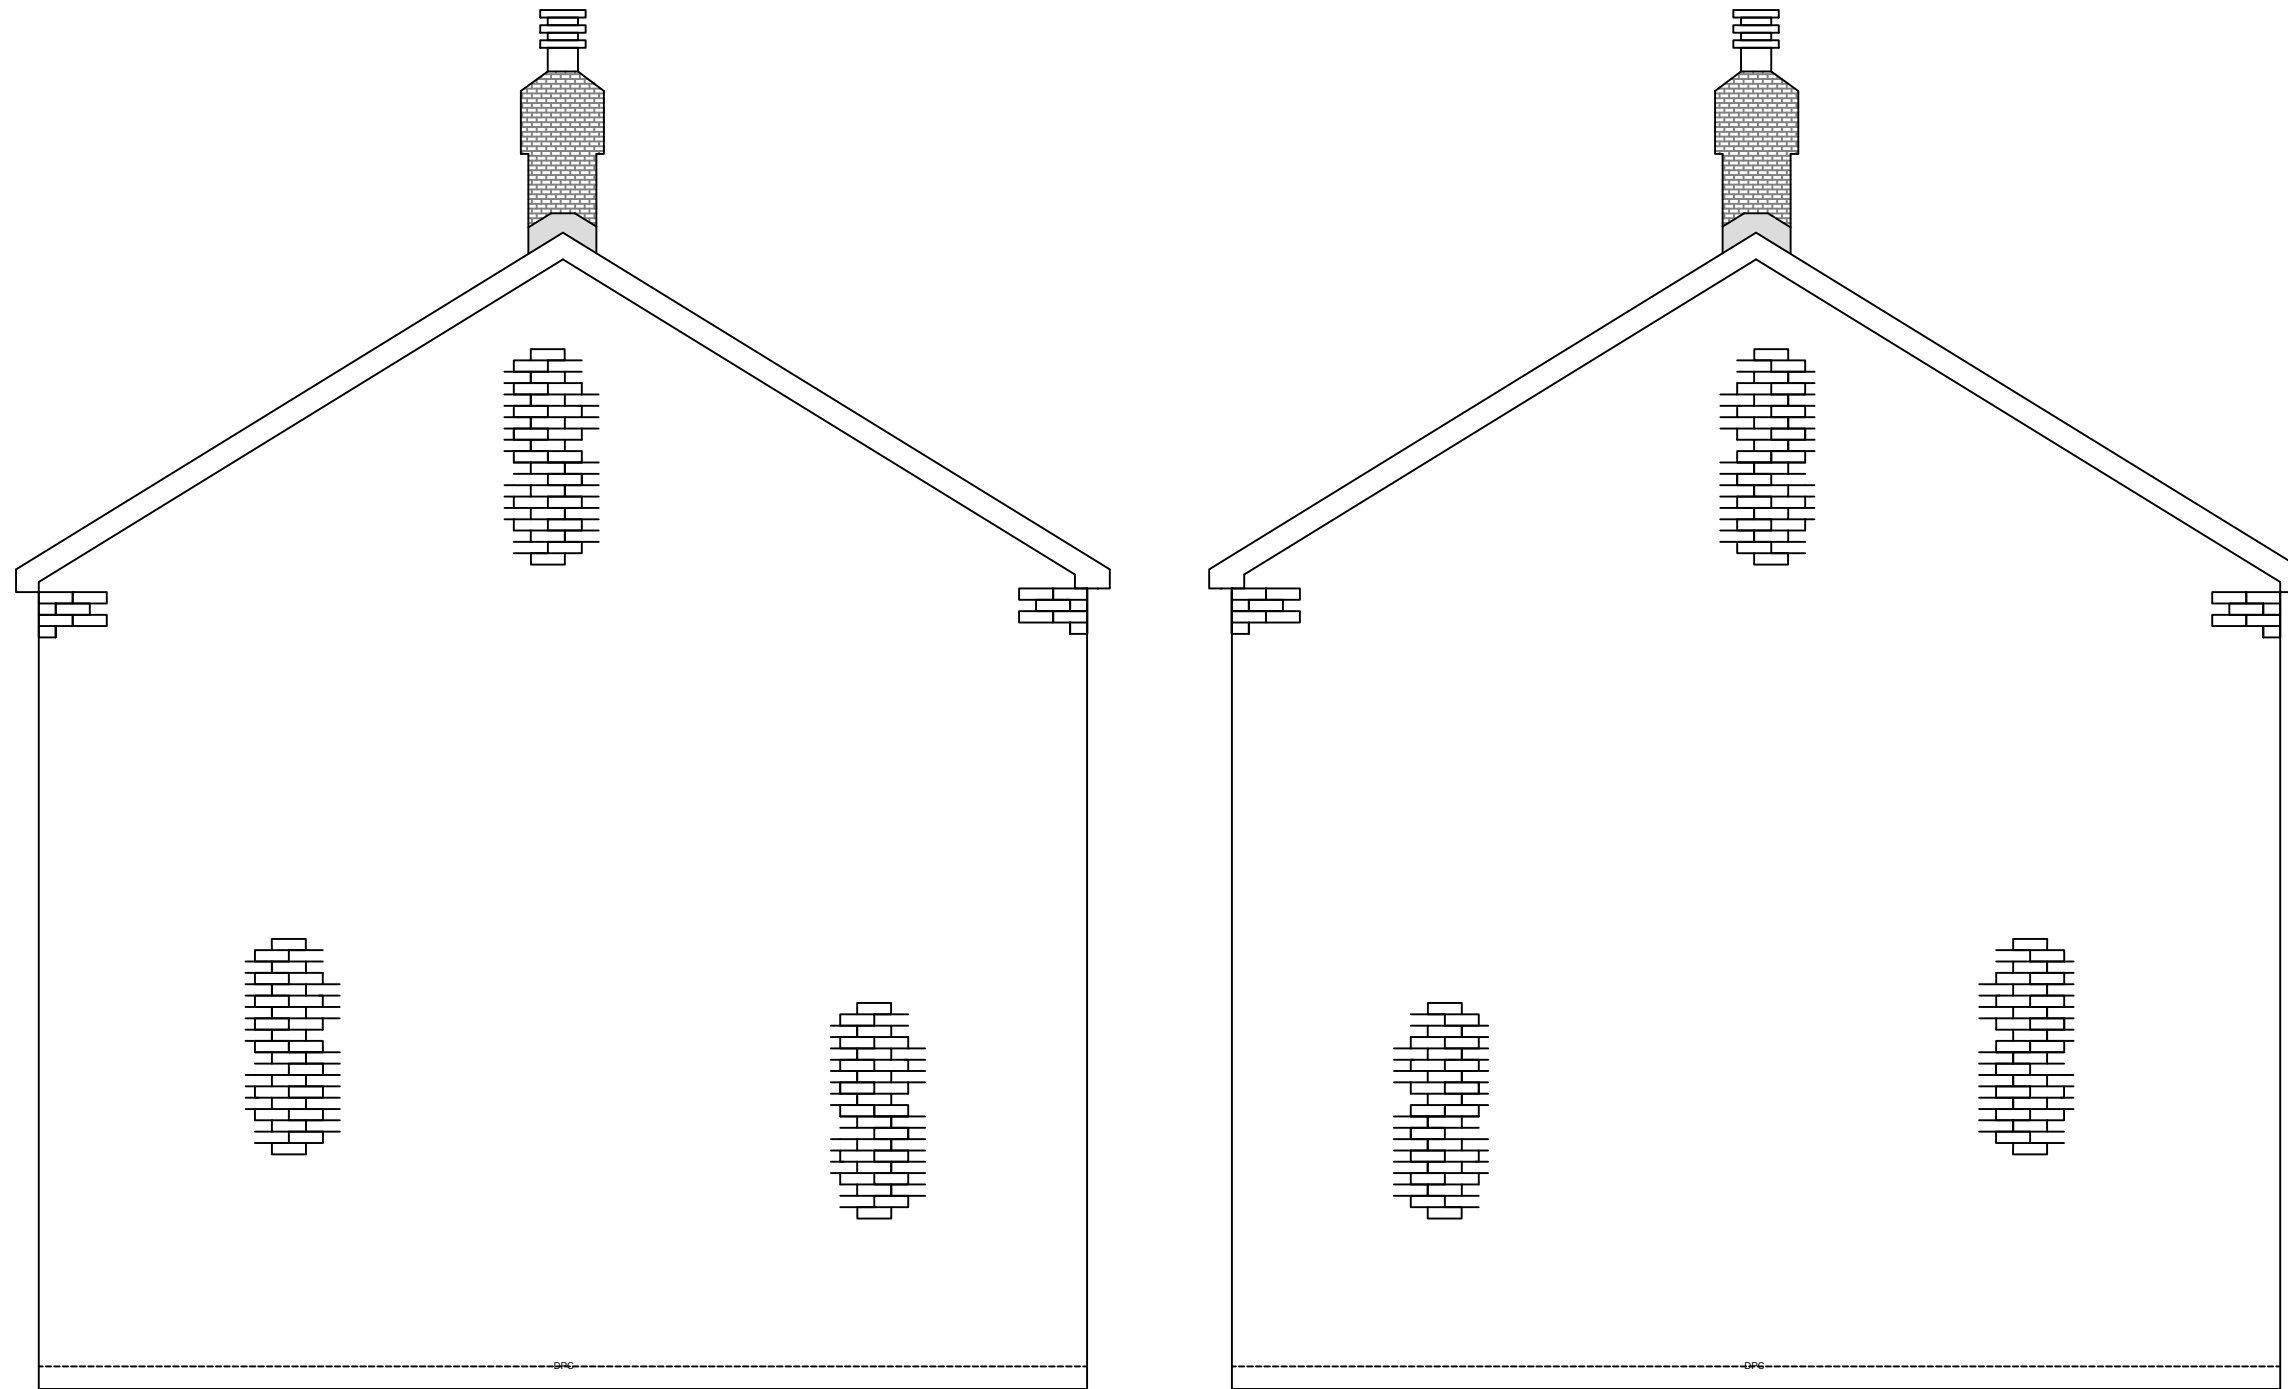

EXISTING SIDE ELEVATIONS (A) & (B)

REF - 003

Equipment and
Adaptation Service
Unit 1
29 Poland Street
Manchester
M4 6AZ.

15 Yattendon Ave
Manchester
M23 9EB.

Drawn By:
A.Wood

Scale:
1:50

Date:
17/05/2022.

Paper Size:
A3



Manchester
Equipment &
Adaptations
Partnership