




Existing South Elevation
1 : 50



Existing East Elevation
1 : 50



Existing North Elevation
1 : 50

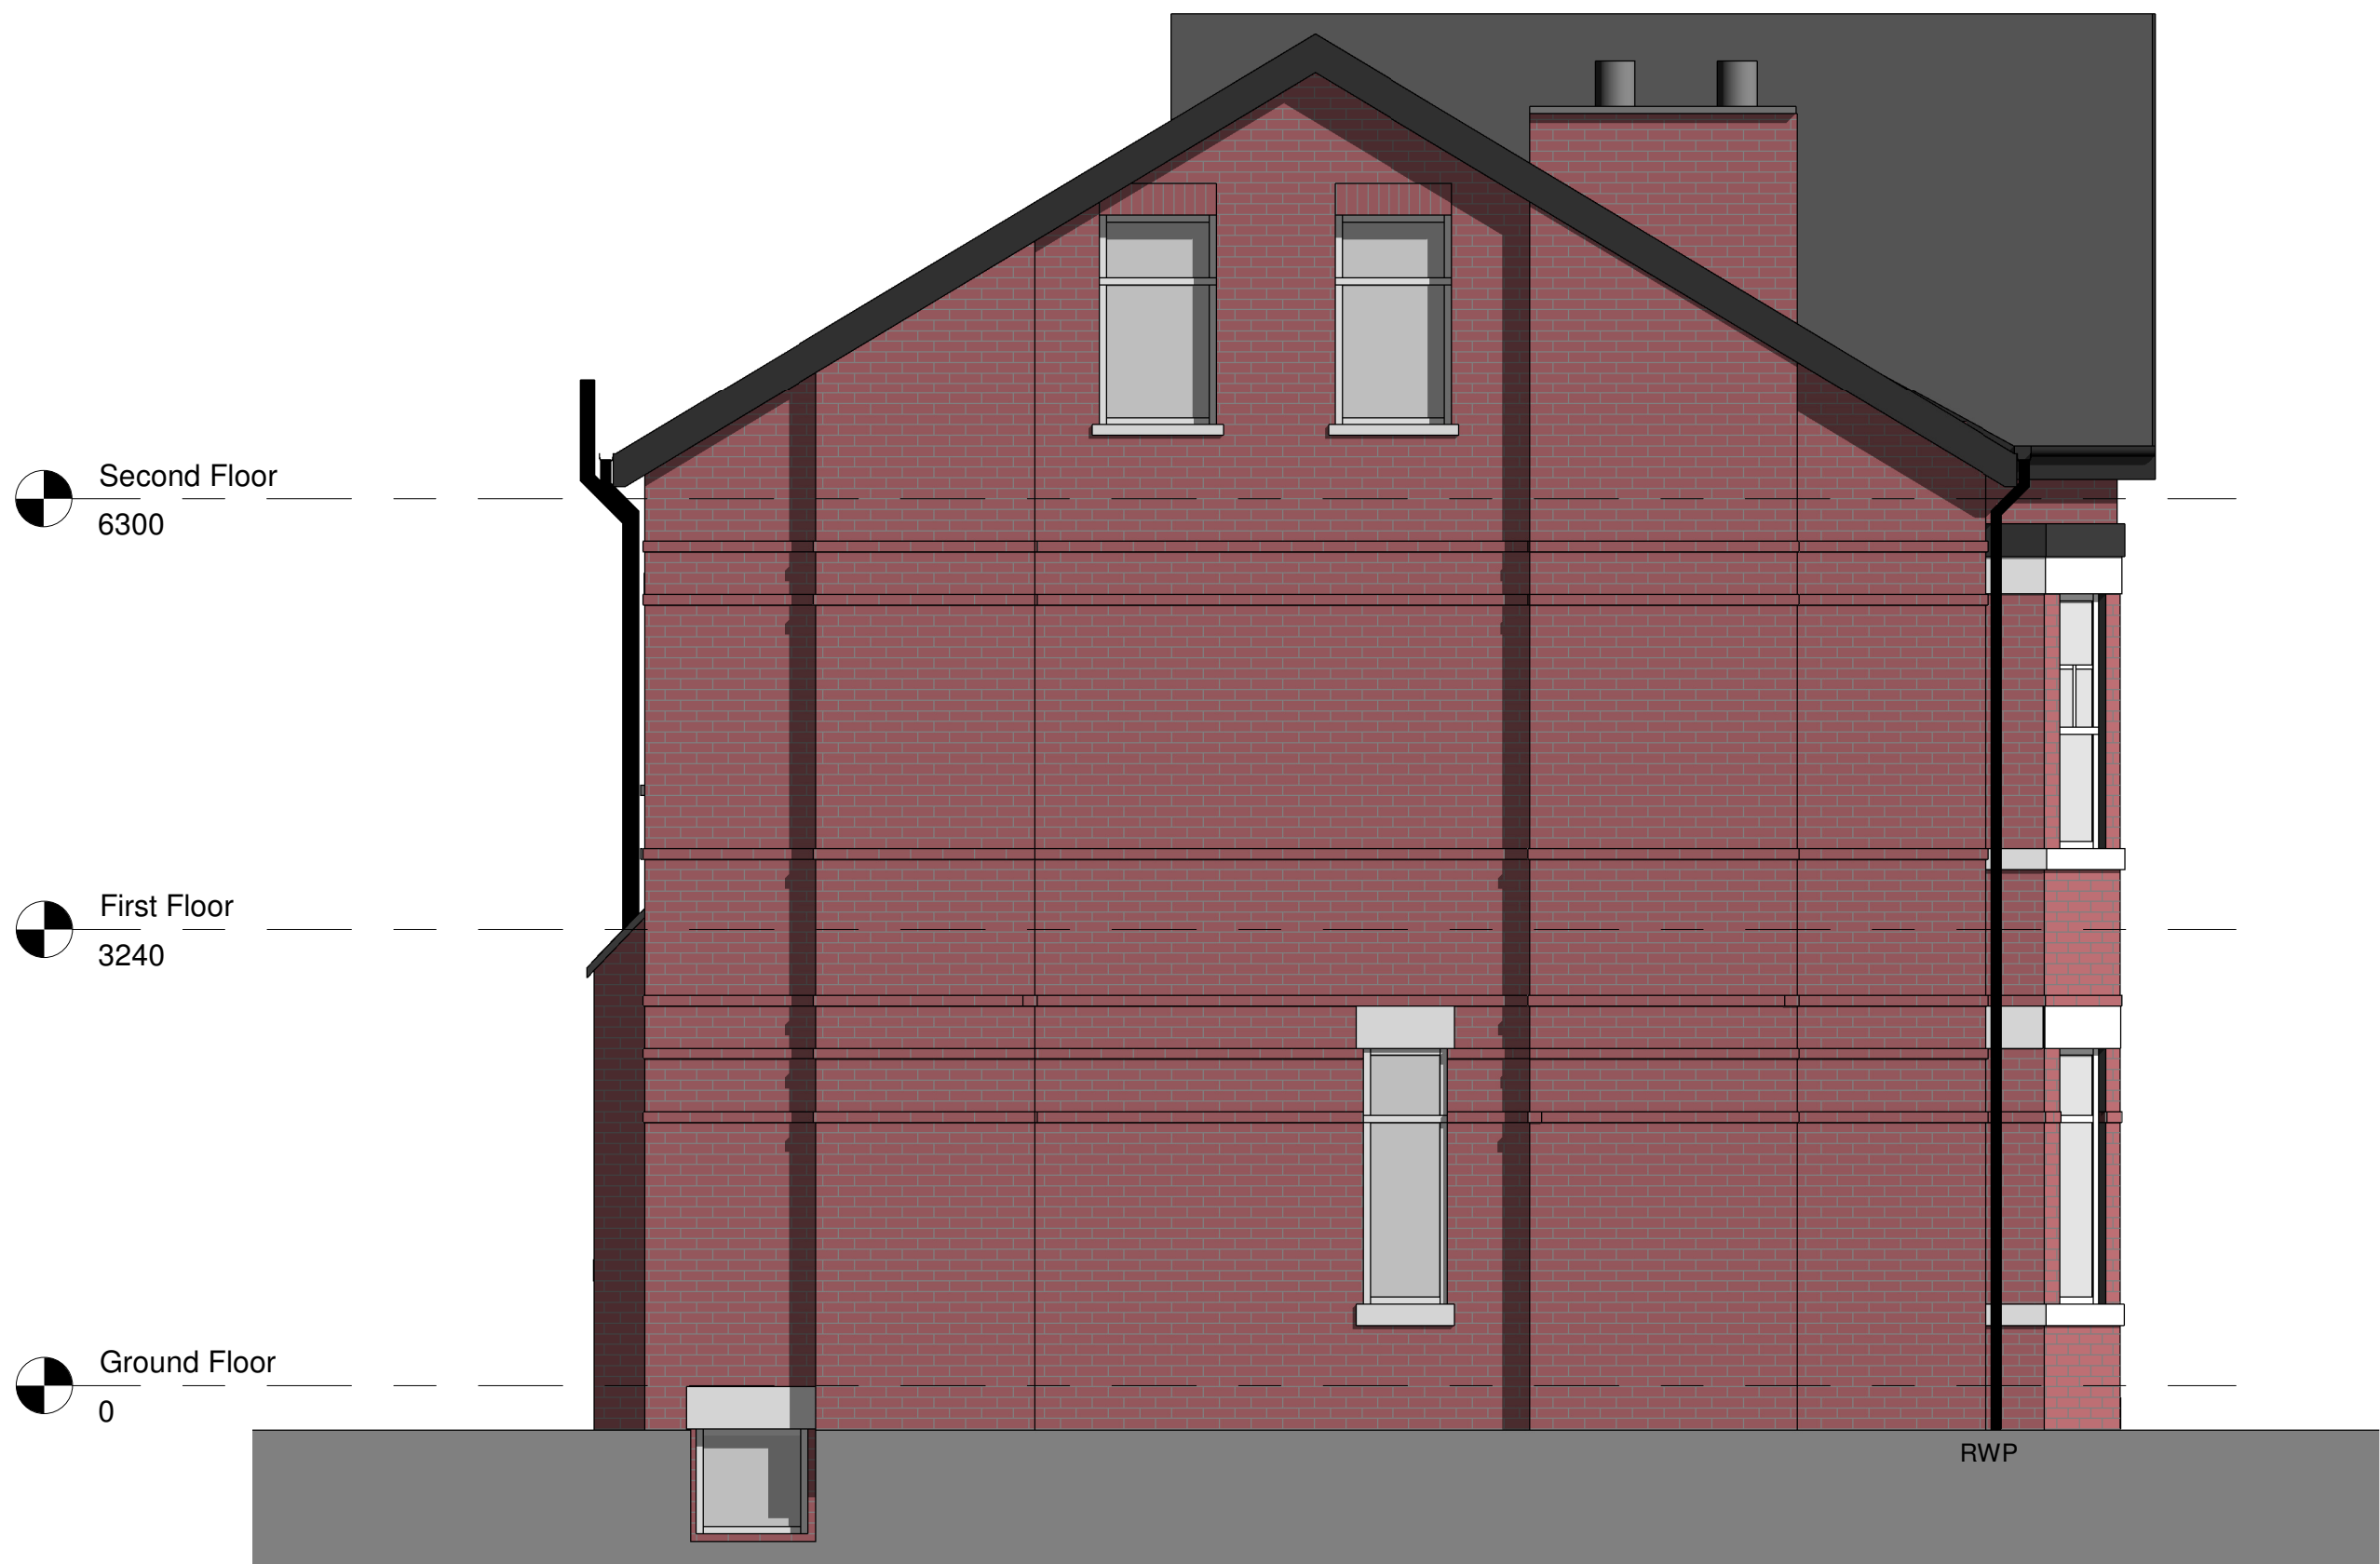

Existing West Elevation
1 : 50

Notes
The Contractor is to check all dimensions and conditions on site before commencing. Do not scale from this drawing.
This drawing remains the copyright of POZZONI Architecture Ltd.

Scale Bars		TO BE USED ONLY AS GUIDANCE			
1:100	mm	0	1000	2000	3000
1:200	mm	0	1000	2000	3000
1:500	m	0	10	20	30
1:1250	m	0	10	20	30

Rev	Description	By	Date
Client	Mr D. Nuttall		
Job	Romsdal - 396 Wilbraham Road Manchester M21 0UH		
Drawing	Existing Elevations (Planning)		
Ref	1083_1010		
Date	03.03.21	Scale	1 : 50
By	MKM	Approved	JW
By	Planning	Tender	Construction
By	Design	Contract	As Built

pozzoni

10-12 Emerald Street
London
WC1N 3QA

Woodville House
2 Woodville Road
Altrincham
WA14 2FH

+44 20 7078 0079
architects@pozzoni.co.uk

+44 161 928 7848
www.pozzoni.co.uk