



VISUAL SCALE 1:100 @ A3

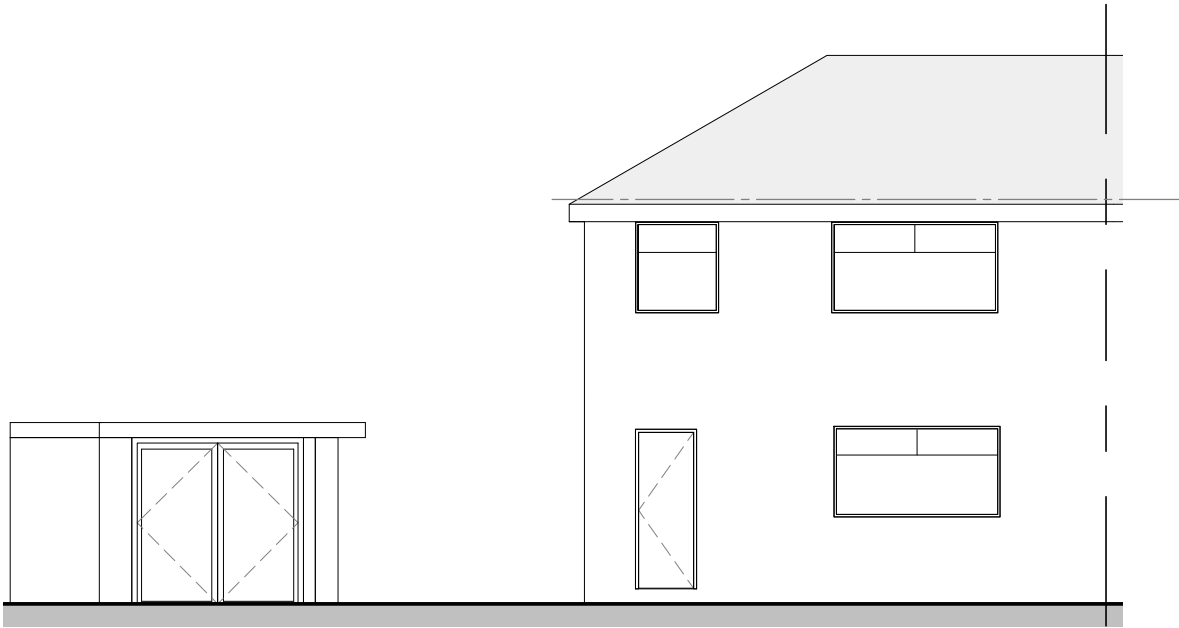


01-E-Elevation

1 : 100

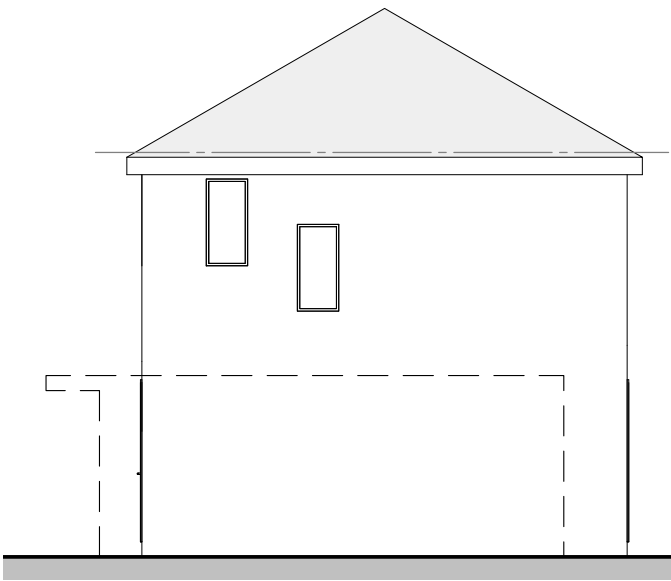


02-E-Elevation

1 : 100

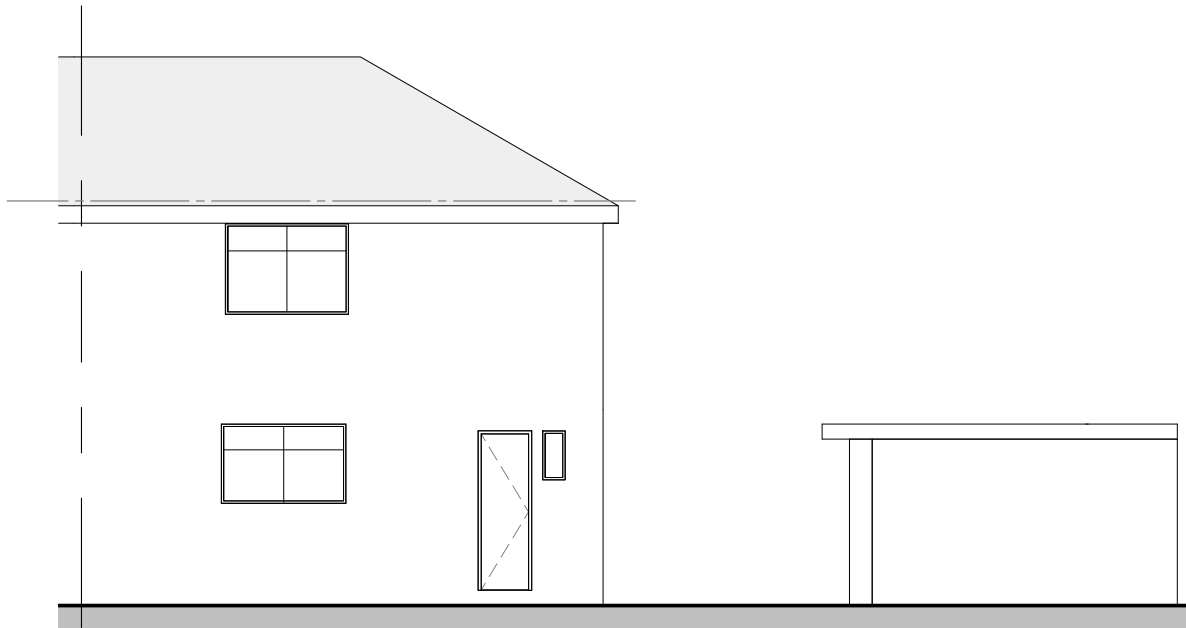

03-E-Elevation

1 : 100

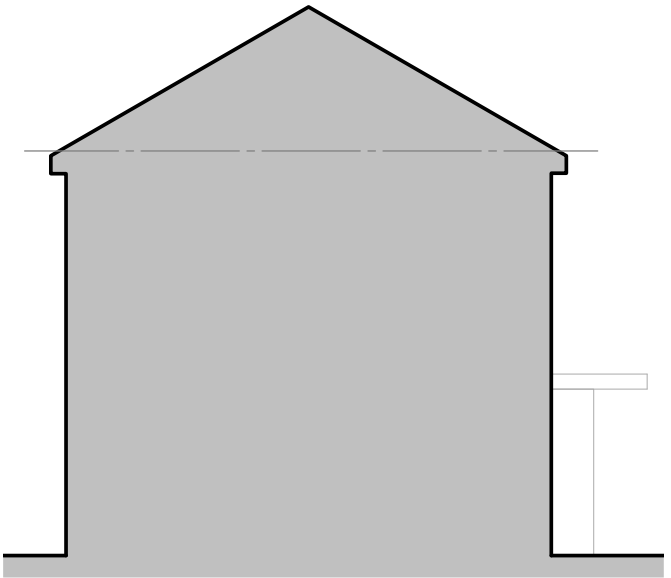

04-E-Elevation

1 : 100

COPYRIGHT © ALL RIGHTS RESERVED BY VIKAS ALYAS LTD. DO NOT SCALE FROM DRAWING. DRAWING INDICATES DESIGN INTENT ONLY. REPORT ANY DISCREPANCIES TO CLIENT / VA LTD. NOT TO BE USED FOR CONSTRUCTION UNLESS STATED SO. TO BE READ IN CONJUNCTION WITH OTHER DRAWINGS OR SPECIFICATION WHERE PROVIDED.

ARCHITEK

BUILDING DESIGN CONSULTANCY

0161 511 8479

vikas@architek.uk

916 Stockport Road, Levenshulme, Manchester, M19 3AB

No.	Description	Date
P1	Issue to Planning	07.06.2022

PROJECT	
Two storey side/rear and single storey rear extension	
Manchester City Council	PURPOSE OF ISSUE
	Planning

ADDRESS	1166_ 10 Yew Tree Crescent, Manchester M14 7DL
SHEET	Existing Elevations

CLIENT		
Navid Majid		
Date	Project number	Scale (@ A3)
23.05.2022	1166	1 : 100
Drawn by	DRAWING NUMBER	
VA	A103	
Checked by		REV
VA		P1