

MATERIAL KEY:

1. STRETCHER BOND BRICKWORK

2. FLEMISH BOND BRICKWORK

3. SOLIDER COURSE BRICKWORK

4. METAL CLADING - COLOUR AND PROFILE TBC

5. PATTERNED METAL CLADING - COLOUR & PATTERN TBC

6. METAL BALUSTRADING - COLOUR TBC
7. PPC METAL FACED WINDOW SYSTEM - COLOUR TBC

8. AIR BRICK VENTILATION

9. GLAZED PPC METAL FACED DOOR - COLOUR TBC



10. GLAZED METAL DOOR - COLOUR TBC

11. METAL DOOR - COLOUR TBC


12. PRECAST COPING - MATERIAL & COLOUR TBC

13. PPC ALUMINIUM COPING - MATERIAL & COLOUR TBC


ELEVATION KEY:

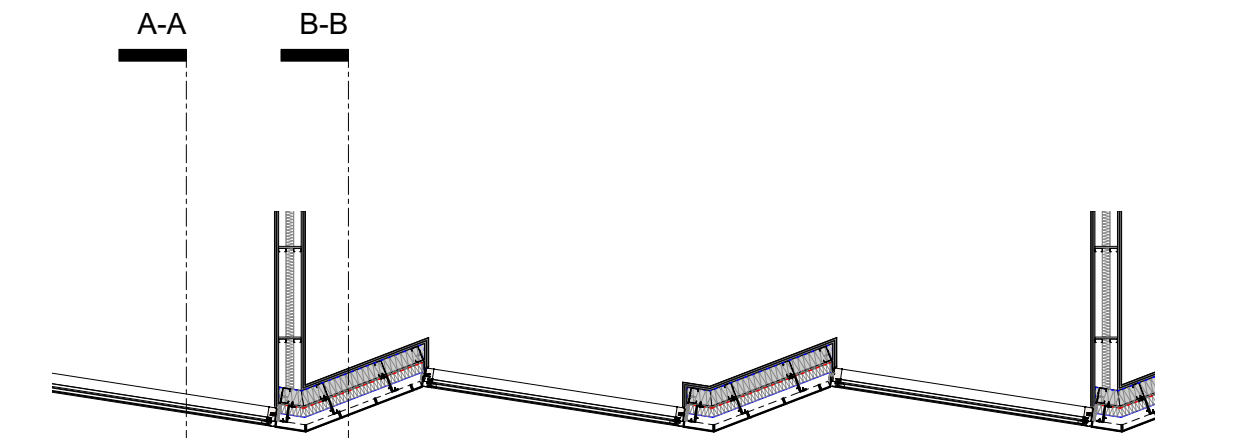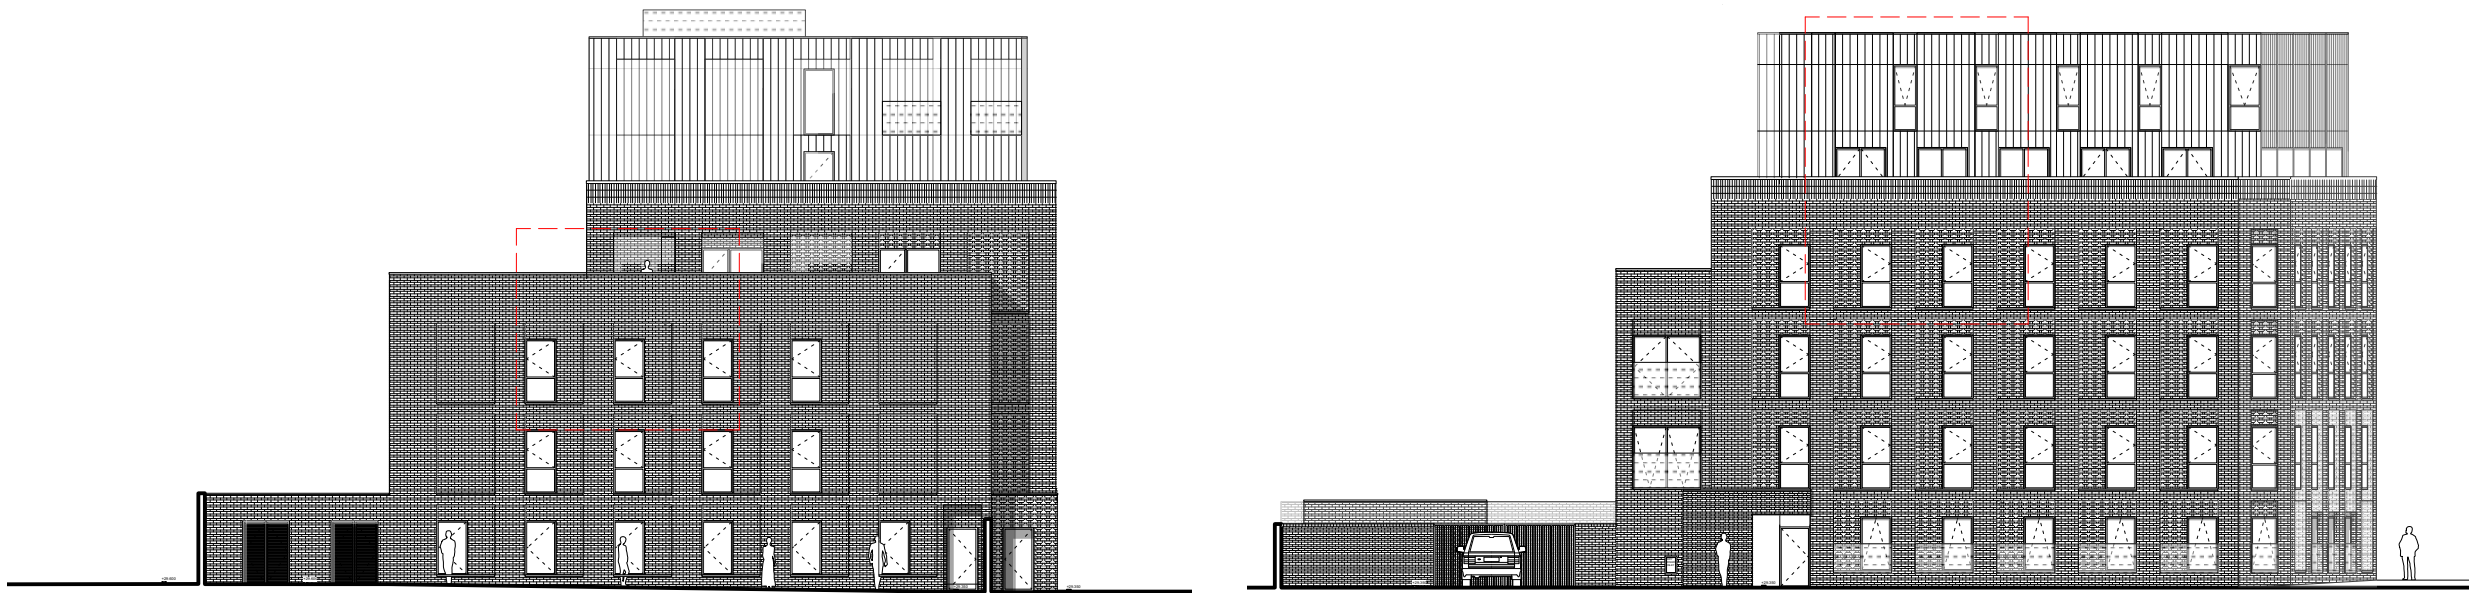


PLAN DETAIL  
THROUGH METAL CLADDING  
1:50

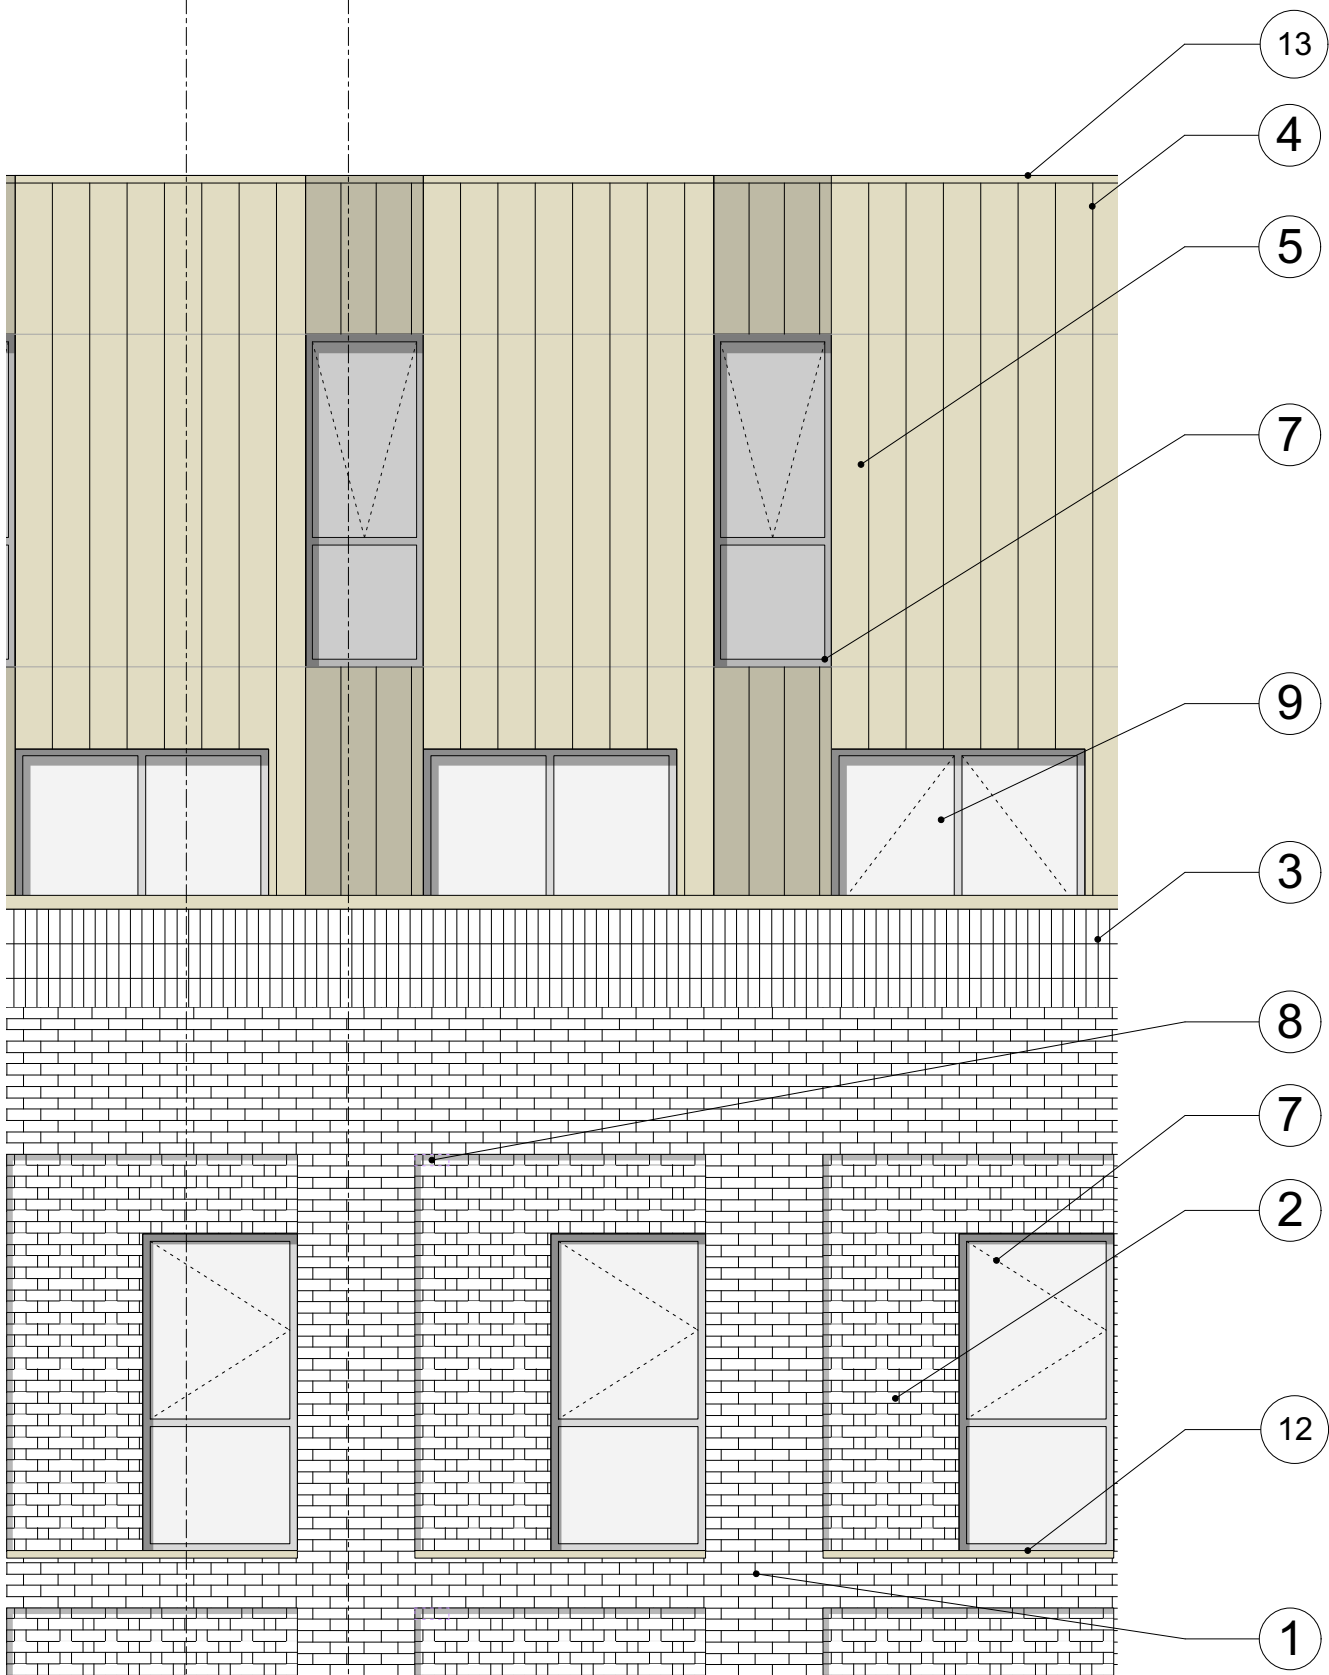


ELEVATION DETAIL  
1:50

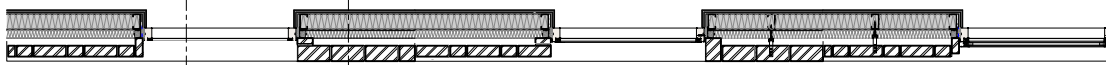


PLAN DETAIL  
THROUGH RECESSED BRICKWORK  
1:50

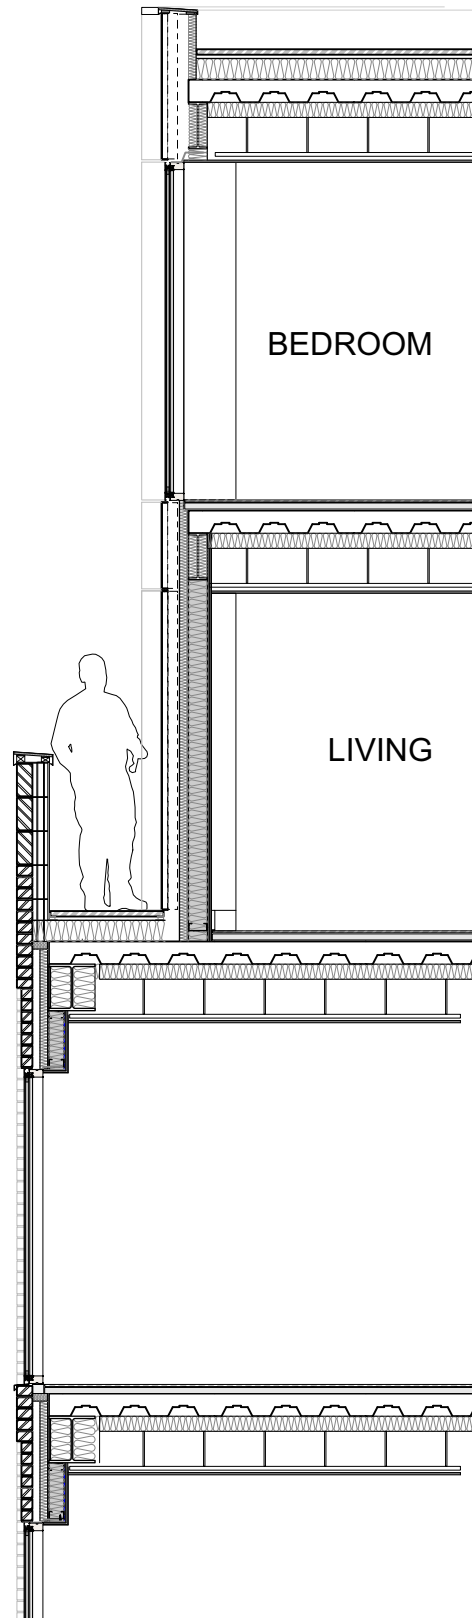

SECTION DETAIL AA  
1:50

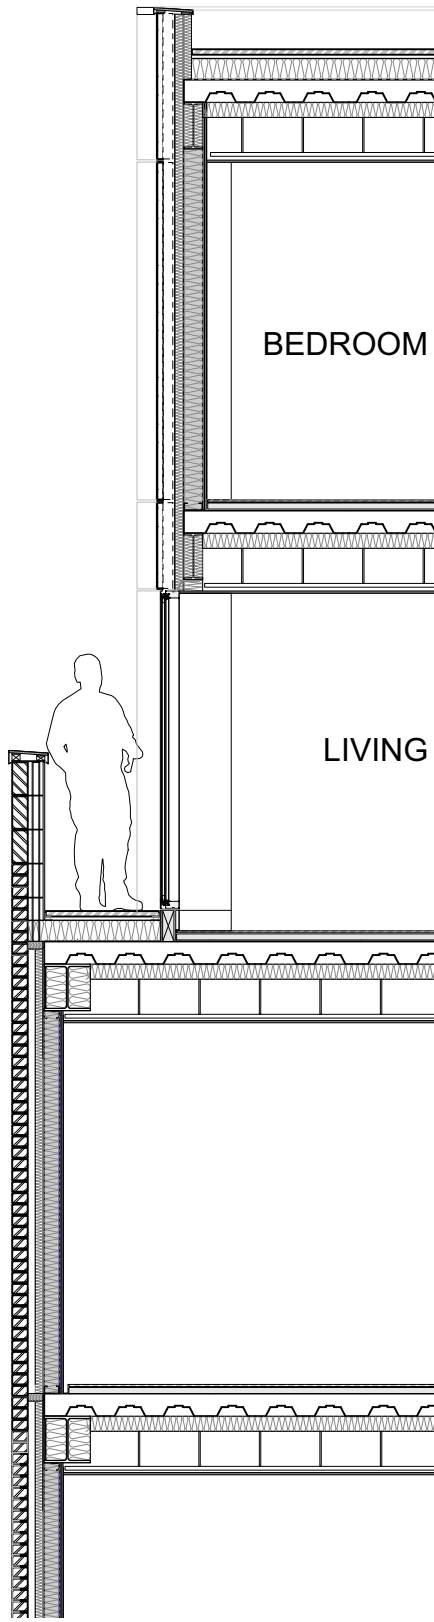


SECTION DETAIL BB  
1:50

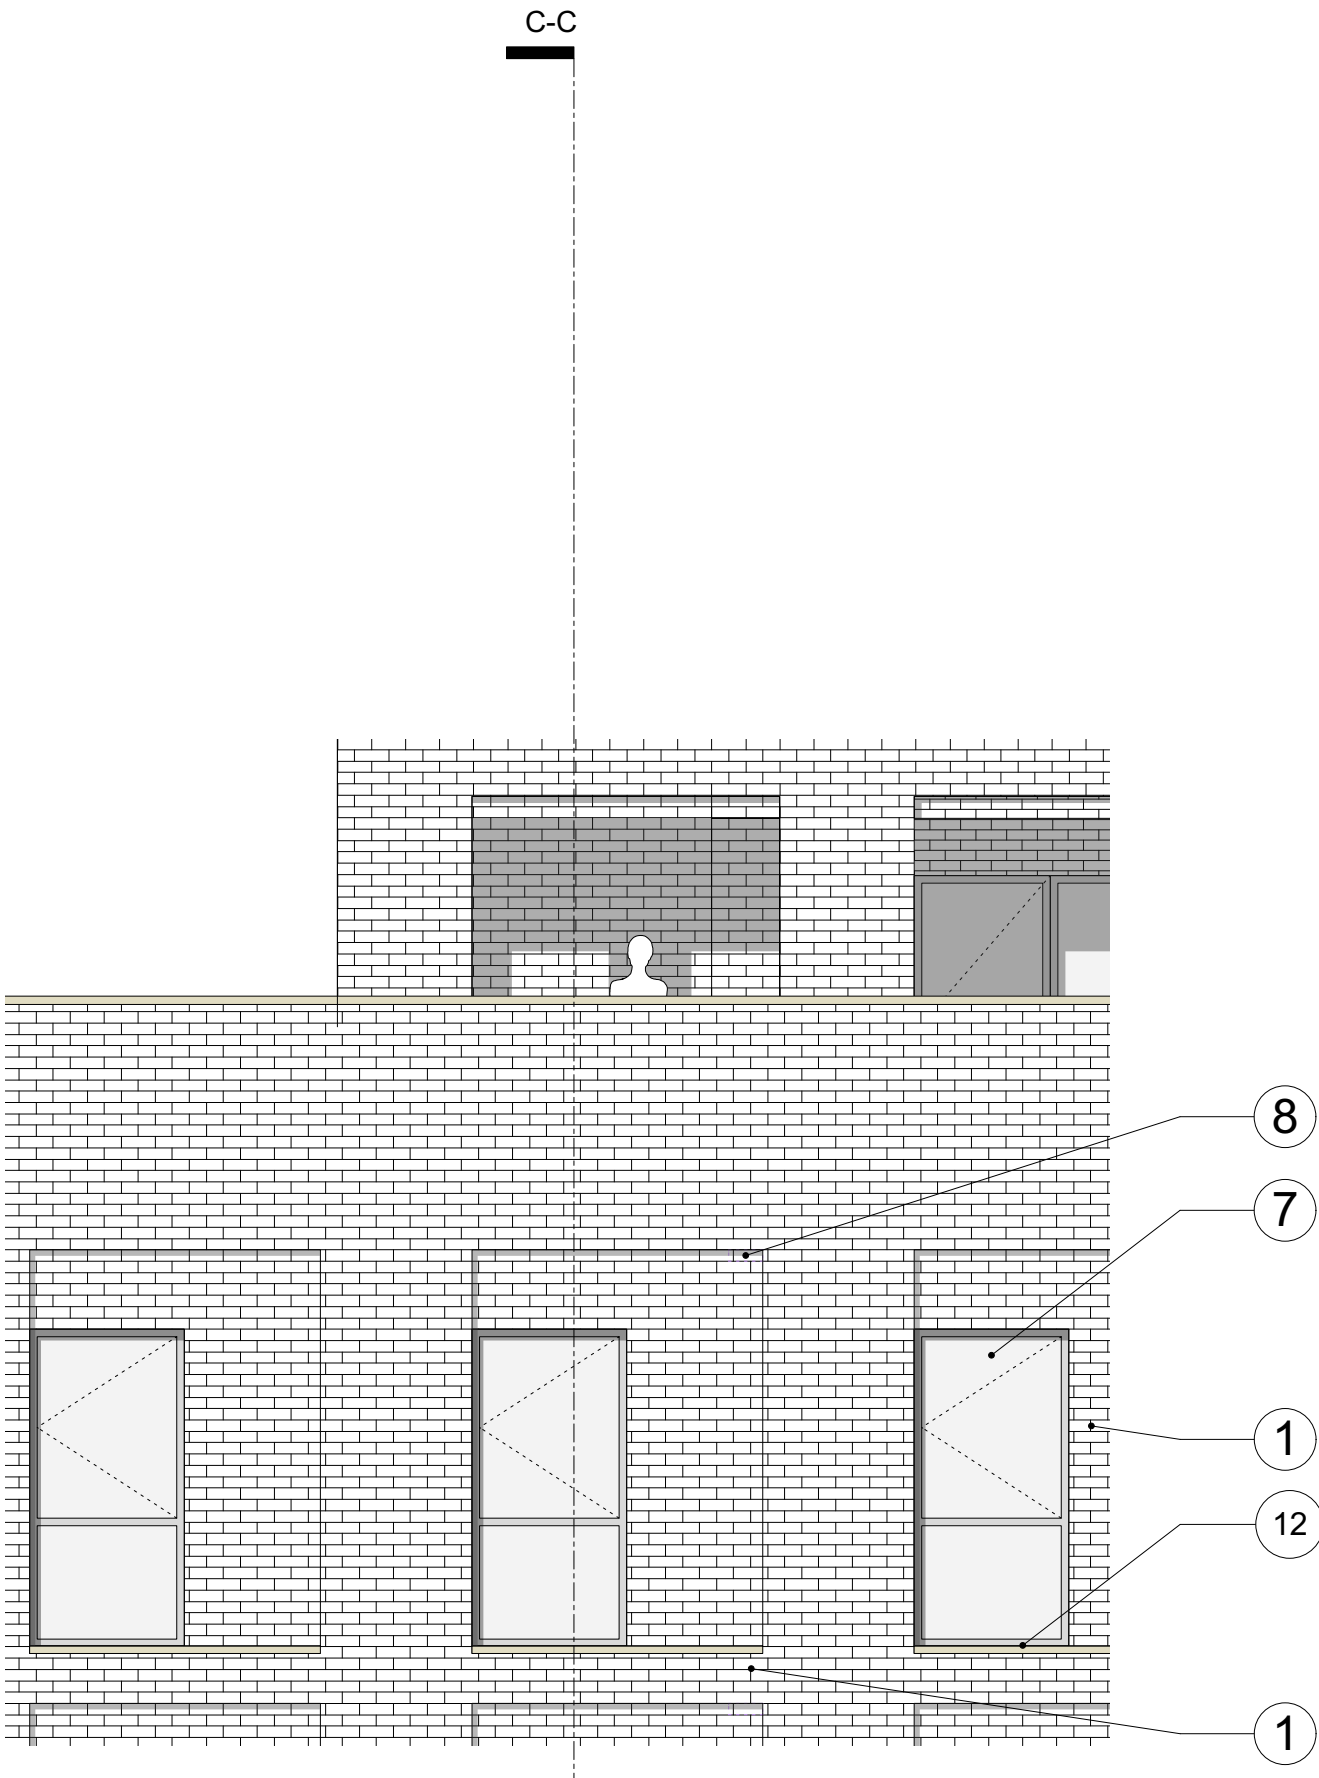

ELEVATION DETAIL  
1:50



PLAN DETAIL  
THROUGH NON-RECESSED BRICKWORK  
1:50

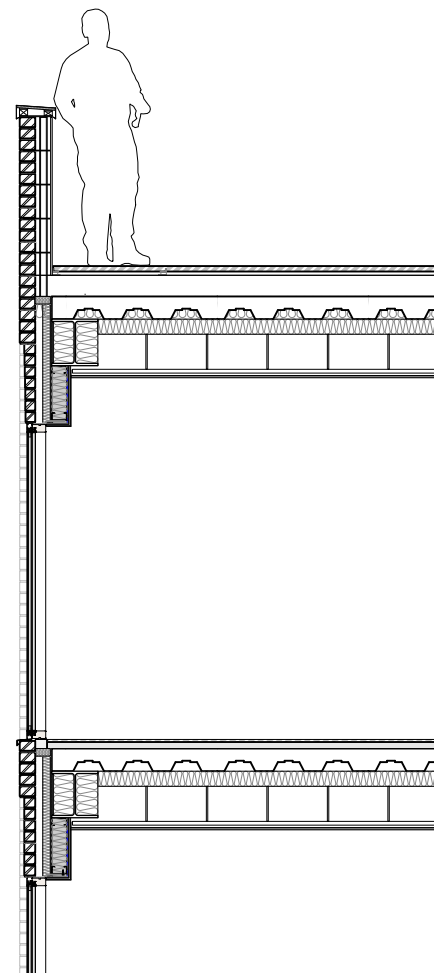

SECTION DETAIL CC  
1:50

PLANNING

IMPORTANT NOTES:

| REVISION | DATE       | DESCRIPTION                 |
|----------|------------|-----------------------------|
| B        | 26.03.2021 | Metal cladding amended      |
| A        | 26.02.2021 | Brickwork detailing amended |

|                                                 |                |
|-------------------------------------------------|----------------|
| CLIENT: ONE HERITAGE                            |                |
| PROJECT: PROPOSED RESIDENTIAL DEVELOPMENT       |                |
| ADDRESS: 287A CHESTER ROAD, MANCHESTER          |                |
| DRAWING TITLE: PROPOSED TYPICAL ENVELOPE DETAIL |                |
| SCALE: 1:50 @ A1                                | DATE: 23.11.17 |
| DRAWING NO: A288_P_2000_B                       |                |

OLLIER SMURTHWAITE ARCHITECTS  
40 King Street, Manchester, M2 6BA  
T 0161 883 0638  
F 0161 983 0639  
E mail@olliersmurthwaite.com