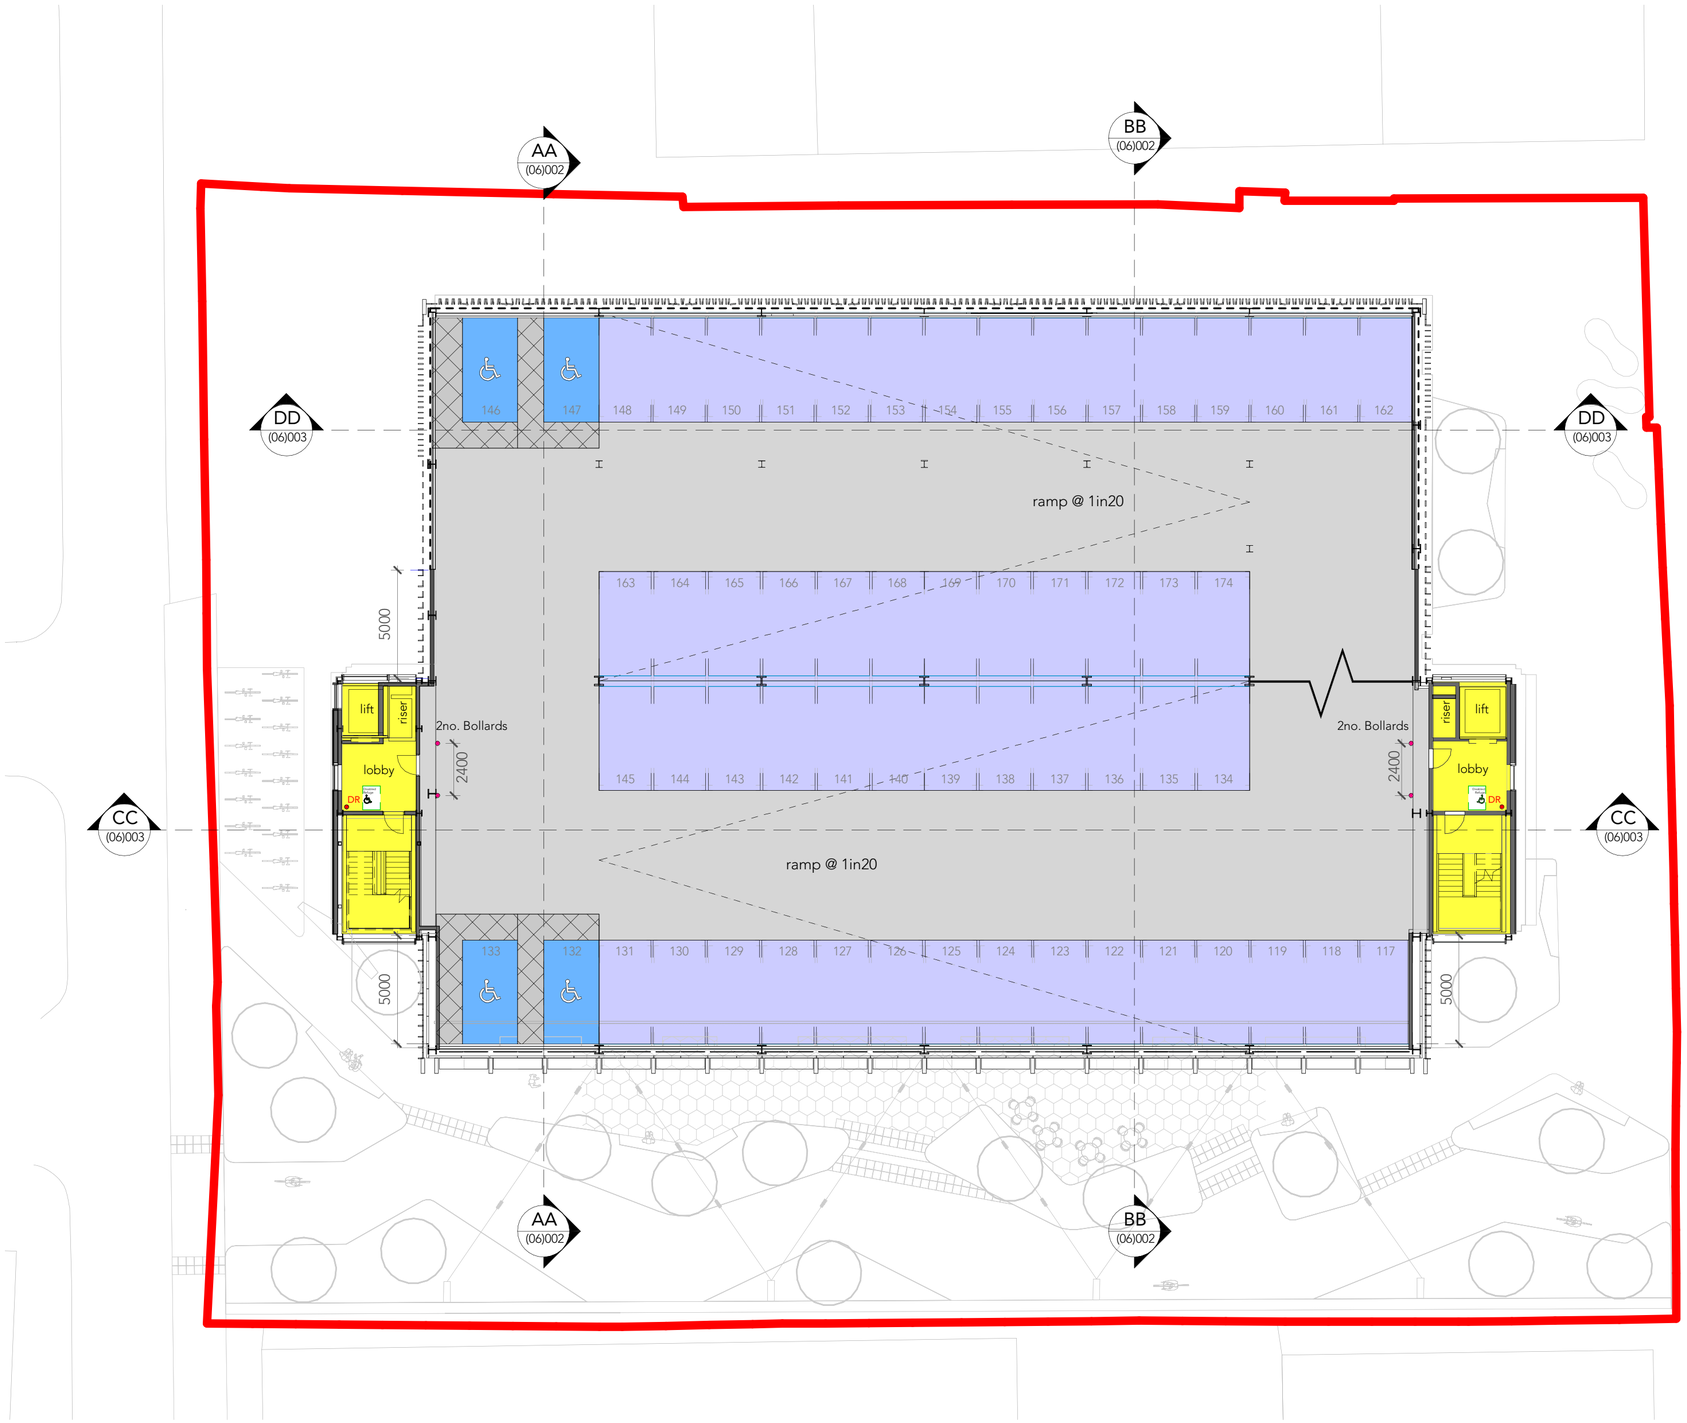

Third Floor GA Plan

1 : 200

Note:
Do Not Scale from this drawing.
Dimensions are to be checked on site.
If in doubt please ask.

NOTE:

Areas are appropriate to the current design stage and are liable to change as a result of design development.

Layouts are indicative and subject to further review.

KEY

- Stair/lift Core
- Standard Parking Bay
- Disabled Parking Bay

Rev	Date	Intls	Details
P0	29/04/21	AMP	Planning

© The moral rights of the author are hereby asserted.
This drawing and design is the sole property of Buttress Ltd and must not be reproduced without permission.
Buttress Ltd is Registered in England and Wales: 5363573

Buttress

41 Bengal Street
Manchester
M4 6AF

T 0161 236 3303
E contact@buttress.net
W www.buttress.net

Project Title Ancoats Hub
Client Manchester Life
Location Poland Street Manchester

Drawing ref Third Floor GA Plan

Date 07/05/2021 17:42:53 **Scale** 1 : 200
Checker MB **Orig Paper Size** A2

Job No: 9032 **Status** PLANNING

Project: Origin: Zone: Level: Type: Disc: Number: Rev:

9032-BA-XX-03-DR-A- (04)003- P0

2 0 2 4 6 8 10 m
SCALE 1:200