


74 Hathersage Road

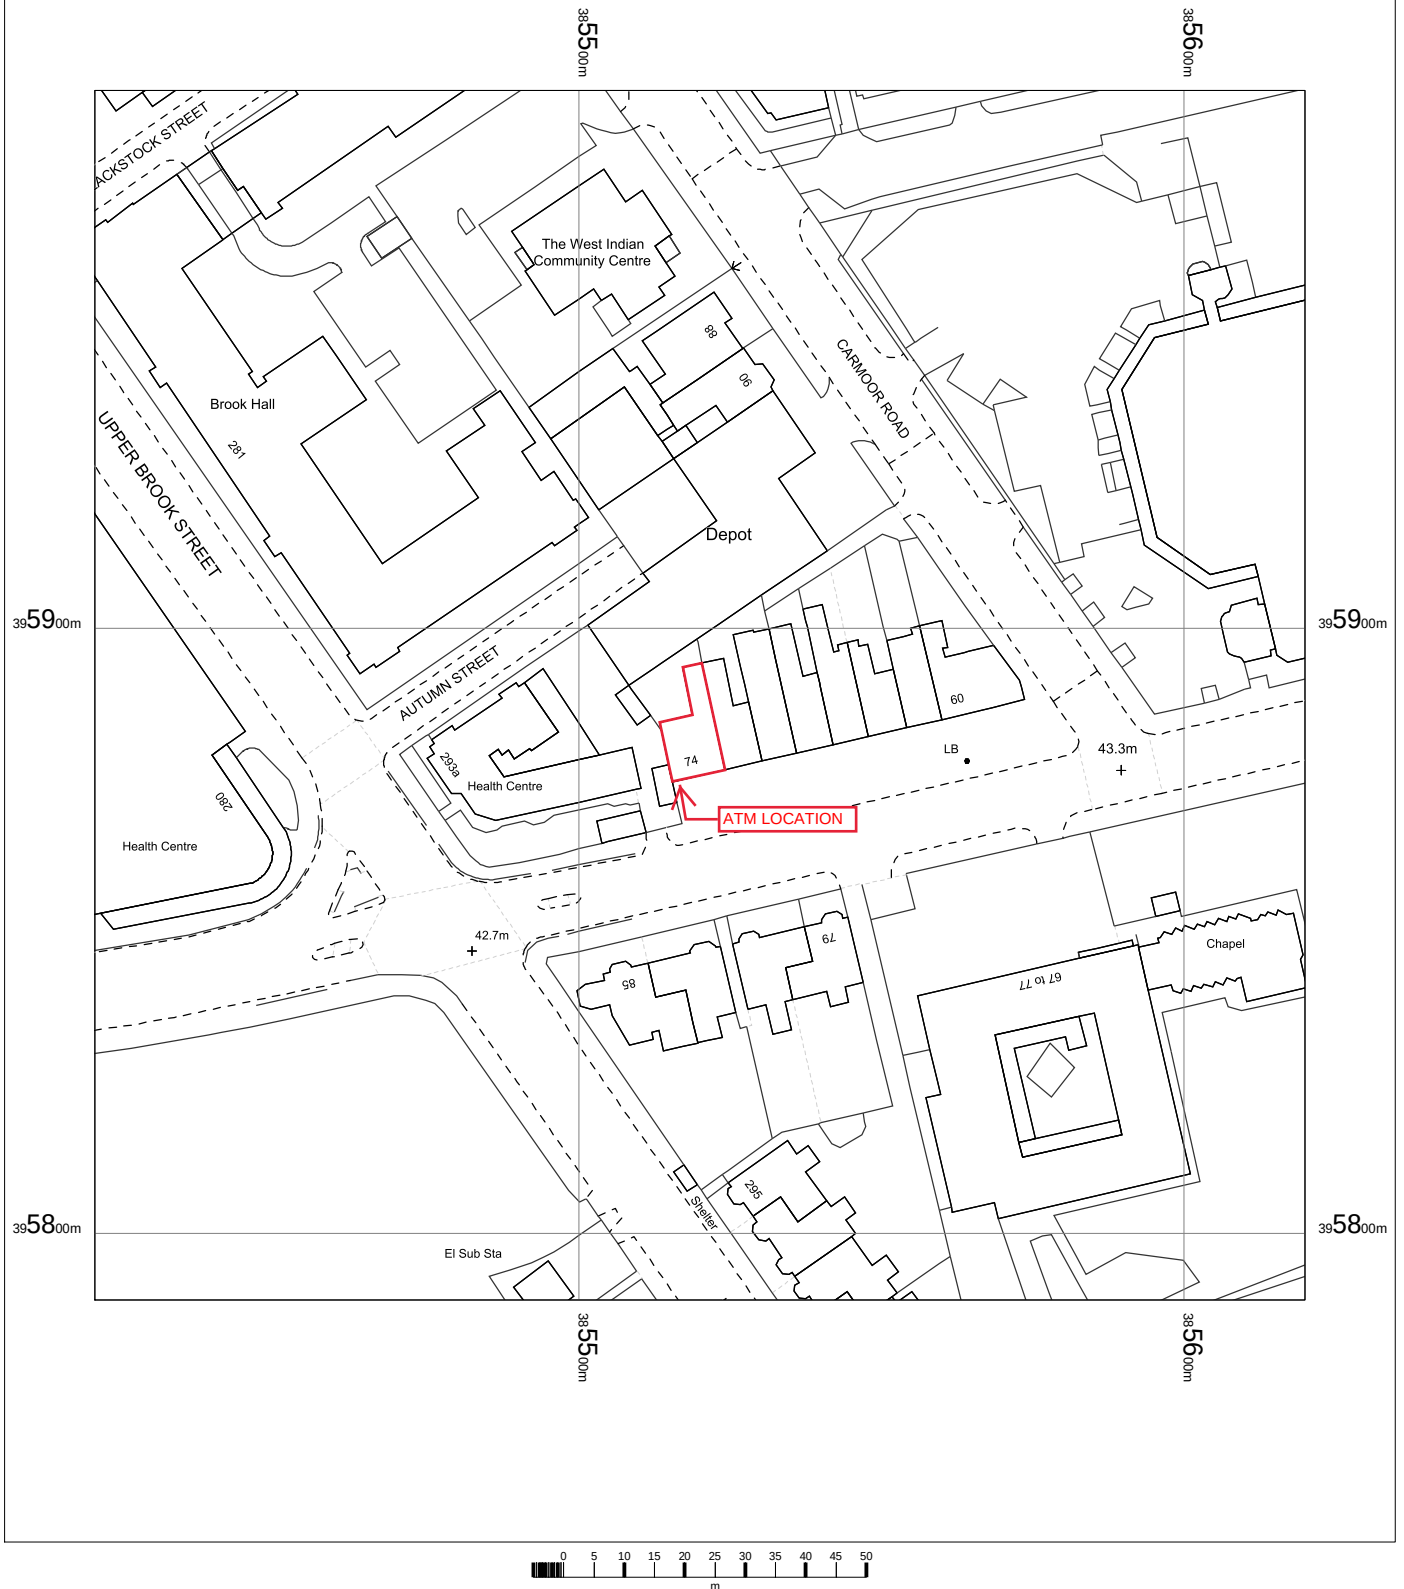

Hathersage Post Office
74 Hathersage Road
Manchester
M13 0FN

T020743

OS MasterMap 1250/2500/10000 scale
Tuesday, January 4, 2022, ID: BLJT-01010635
www.planningapplicationmaps.co.uk

1:1250 scale print at A4, Centre: 385520 E, 395889 N

©Crown Copyright Ordnance Survey. Licence no. 100051661

