


EXISTING LAYOUT

EXISTING UNIT

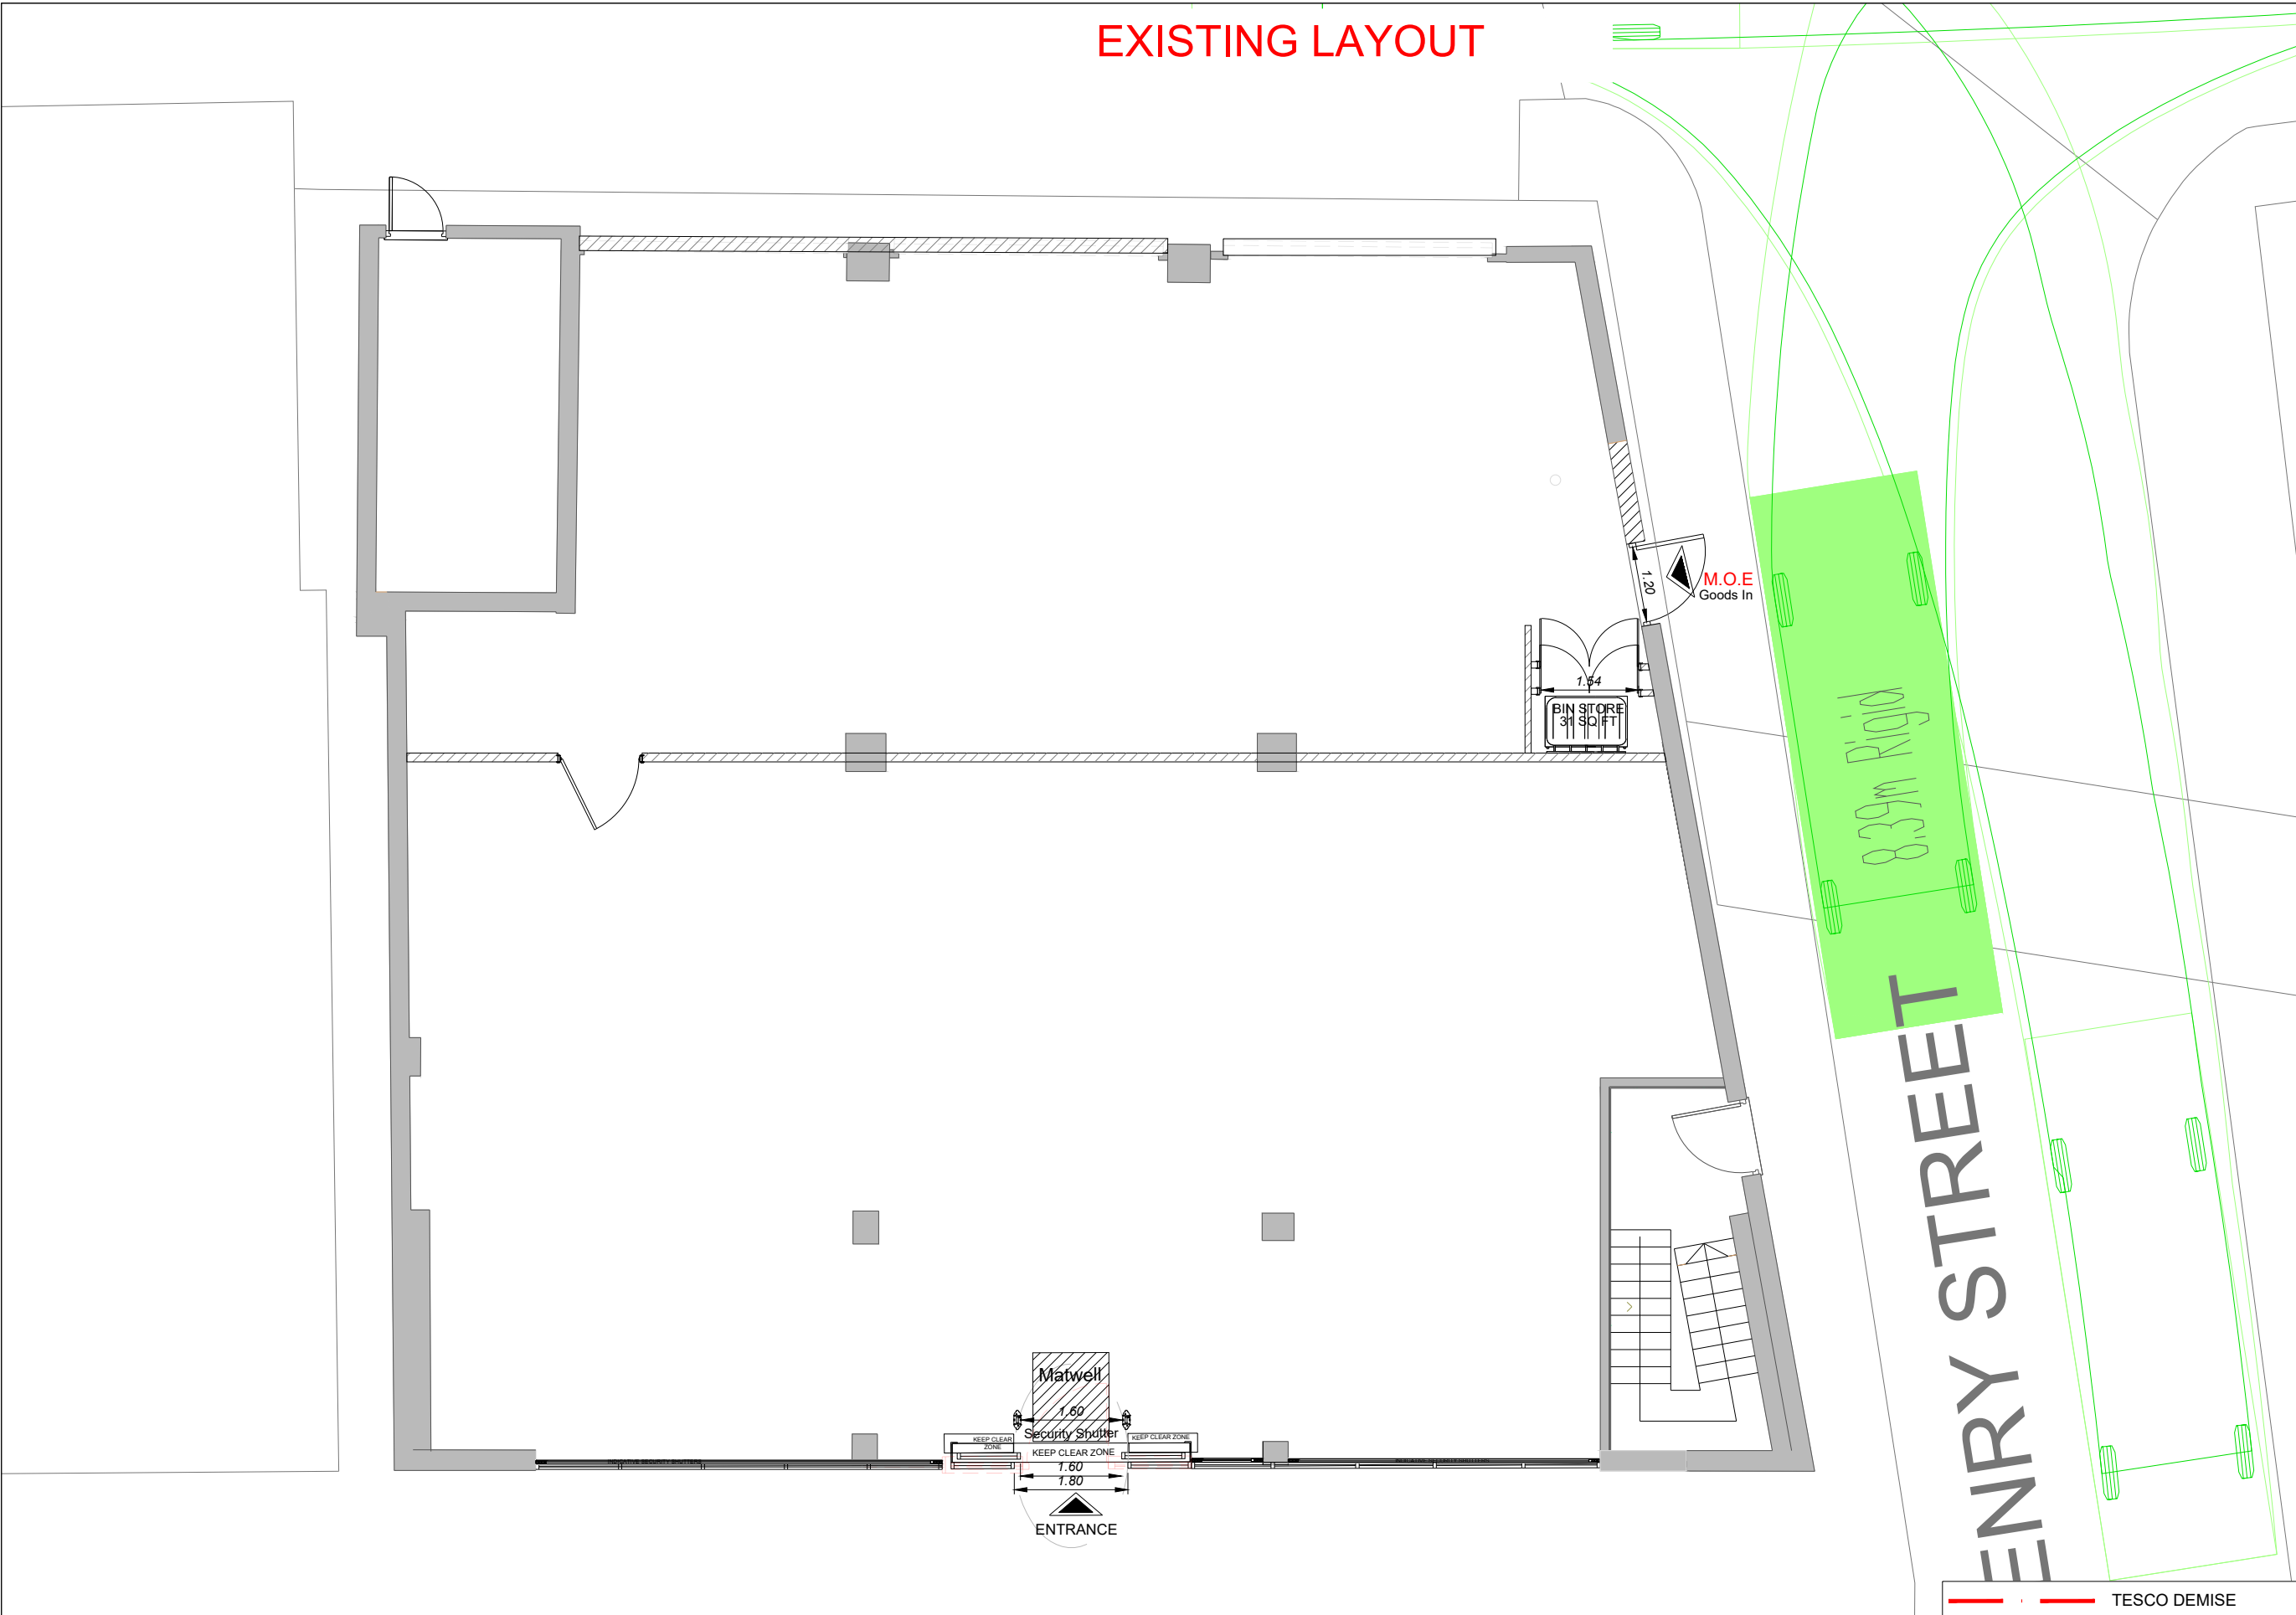

REV.	DATE	AMENDMENTS	REV.	DATE	AMENDMENTS	Drawing No. OLDHAMRDMANCHESTER#2	Project: OLDHAM RD, MANCHESTER
						Phase: 2 Issue #2	Description: BIN PLAN
						Attachments:	Scale: 1:100@A3 Date: 10-MAY-2022
						Planning Manager: JON WOODCOCK	
						Planner: SANJHI	Checked by: MONICA
							DISCLAIMER: - USE FIGURED DIMENSIONS ONLY. SCALE DRAWING ONLY WHEN A SCALE BAR IS PRESENT & NOT FROM PAPER PLANS IF IN DOUBT CHECK CAD FILE. - ANY DISCREPANCIES ARE TO BE REPORTED BACK TO THE STORE PLANNER - ALL DETAILS & DIMENSIONS ARE TO BE CHECKED ON SITE BY MAIN CONTRACTOR PRIOR TO CONSTRUCTION.

Prepared in TESCO Bengaluru for

TESCO *express*

UNITED KINGDOM

TESCO STORES LIMITED

STORE PLANNING DEPARTMENT PROPERTY SERVICES
HIGHWOODS BUILDING, KESTREL WAY WELWYN GARDEN CITY,
HERTFORDSHIRE, AL7 1GA UK TELEPHONE: 01707 395150

THE COPYRIGHT AND ALL OTHER RIGHTS IN AND RELATING TO THIS PUBLICATION BELONG TO AND ARE THE SOLE PROPERTY OF TESCO STORES LIMITED. ALL RIGHTS ARE RESERVED. NEITHER THE WHOLE NOR ANY PART OF THIS PUBLICATION MAY BE REPRODUCED OR TRANSMITTED IN ANY FORM OR BY ANY ELECTRONIC OR MECHANICAL, INCLUDING PHOTOCOPYING, RECORDING OR BY ANY INFORMATION STORAGE AND RETRIEVAL SYSTEM WITHOUT THE PRIOR WRITTEN CONSENT FROM THE CARRIER.
© 1997 TESCO STORES LIMITED