


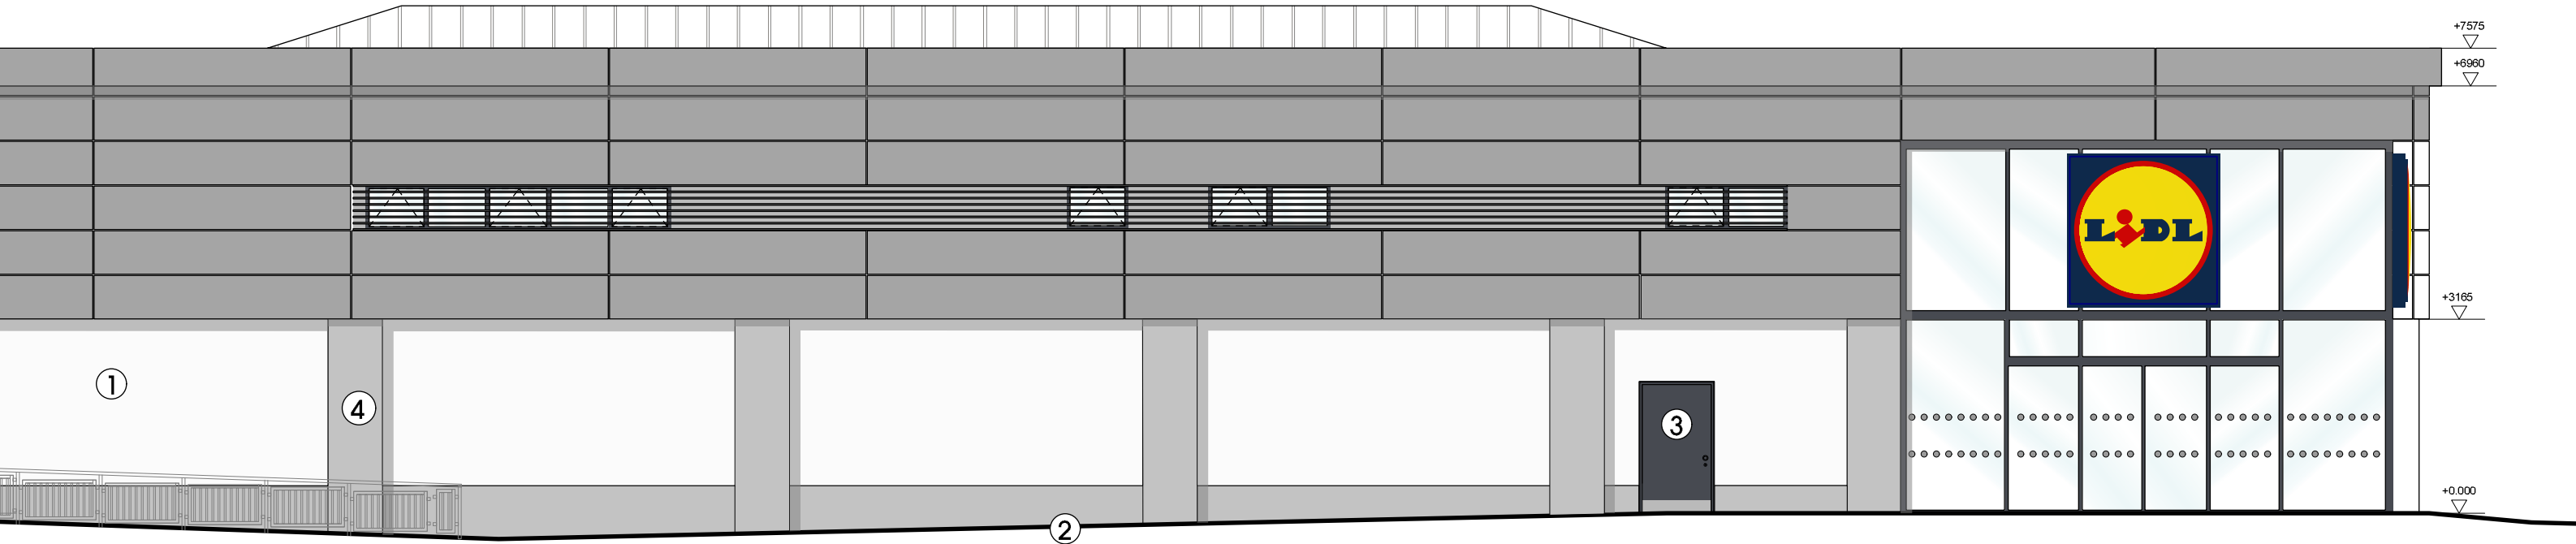

MATERIALS

- ① Rendered walls with painted finish.
Colour - White (RAL 9010).
- ② Rendered plinth with painted finish.
Colour - Grey (RAL 7038).
- ③ Powder coated steel doors.
Colour - Grey (RAL 7024).
- ④ Rendered blockwork columns
Colour - Grey (RAL 7038).