

GENERAL NOTES:

1. This drawing is for tender purposes only and shall be read in conjunction with all other relevant drawings and documents.

2. Information is based on Revit model.

OTH-PUR-ZZ-ZZ-MDD-A-0009H

3. Please refer to handrails schedule OTH-PUR-TH-ZZ-SCH1-A-S236 for information associated with all tags on this plan.

Scale	1:100	1:200	1:500	1:1000	1:2000	1:5000	1:10000
1:100	100	200	500	1000	2000	5000	10000
1:200	200	400	1000	2000	5000	10000	20000
1:500	500	1000	2500	5000	10000	25000	50000
1:1000	1000	2000	5000	10000	25000	50000	100000
1:2000	2000	4000	10000	20000	50000	100000	200000
1:5000	5000	10000	25000	50000	100000	250000	500000
1:10000	10000	20000	50000	100000	250000	500000	1000000

Notes:


Drawings are based on survey data and may not accurately represent what is physically present.

Do not scale from this drawing. All dimensions are to be verified on site before proceeding with the work.

All dimensions are in millimeters unless noted otherwise.

Purcell shall be notified in writing of any discrepancies.

Key Plan

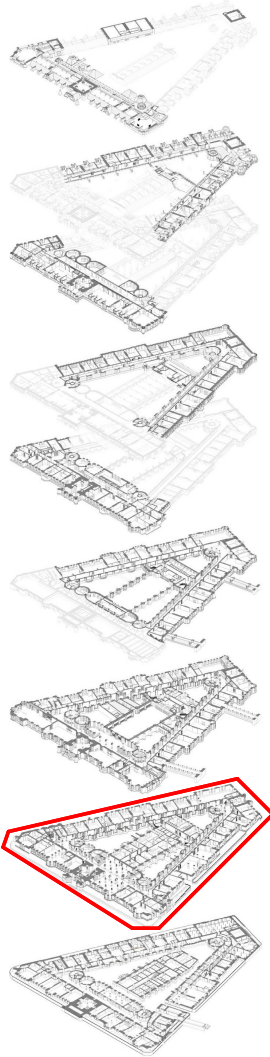

03	26/11/2021	AB	AH	Issued for Construction
02	22/11/2020	RB	MP	Issued for Tender
01	14/08/2020	NM	ROB	RTA changes/Structural
	13/03/2020	NM	VT	First Issue - For Tender
ISSUE	DATE	APPROVED	DRAWN	DESCRIPTION



Project Office, Room 308, Town Hall, MANCHESTER M60 2L1
+44 (0) 7970 097 432
www.purcelluk.com

PROJECT STATUS	RIBA STAGE 5
CLIENT	Manchester City Council
PROJECT	OUR TOWN HALL
DRAWING TITLE	HANDRAILS ID PLANS - LEVEL GF
SIZE & SCALE	A1: As indicated
DRAWING STATUS	FOR CONSTRUCTION


JOB NUMBER 236959

DRAWING NO.

OTH-PUR-TH-GF-DWG-A-5153 03

© PURCELL 2021. PURCELL IS THE TRADING NAME OF PURCELL ARCHITECTURE LTD.

26/11/2021 12:39:11

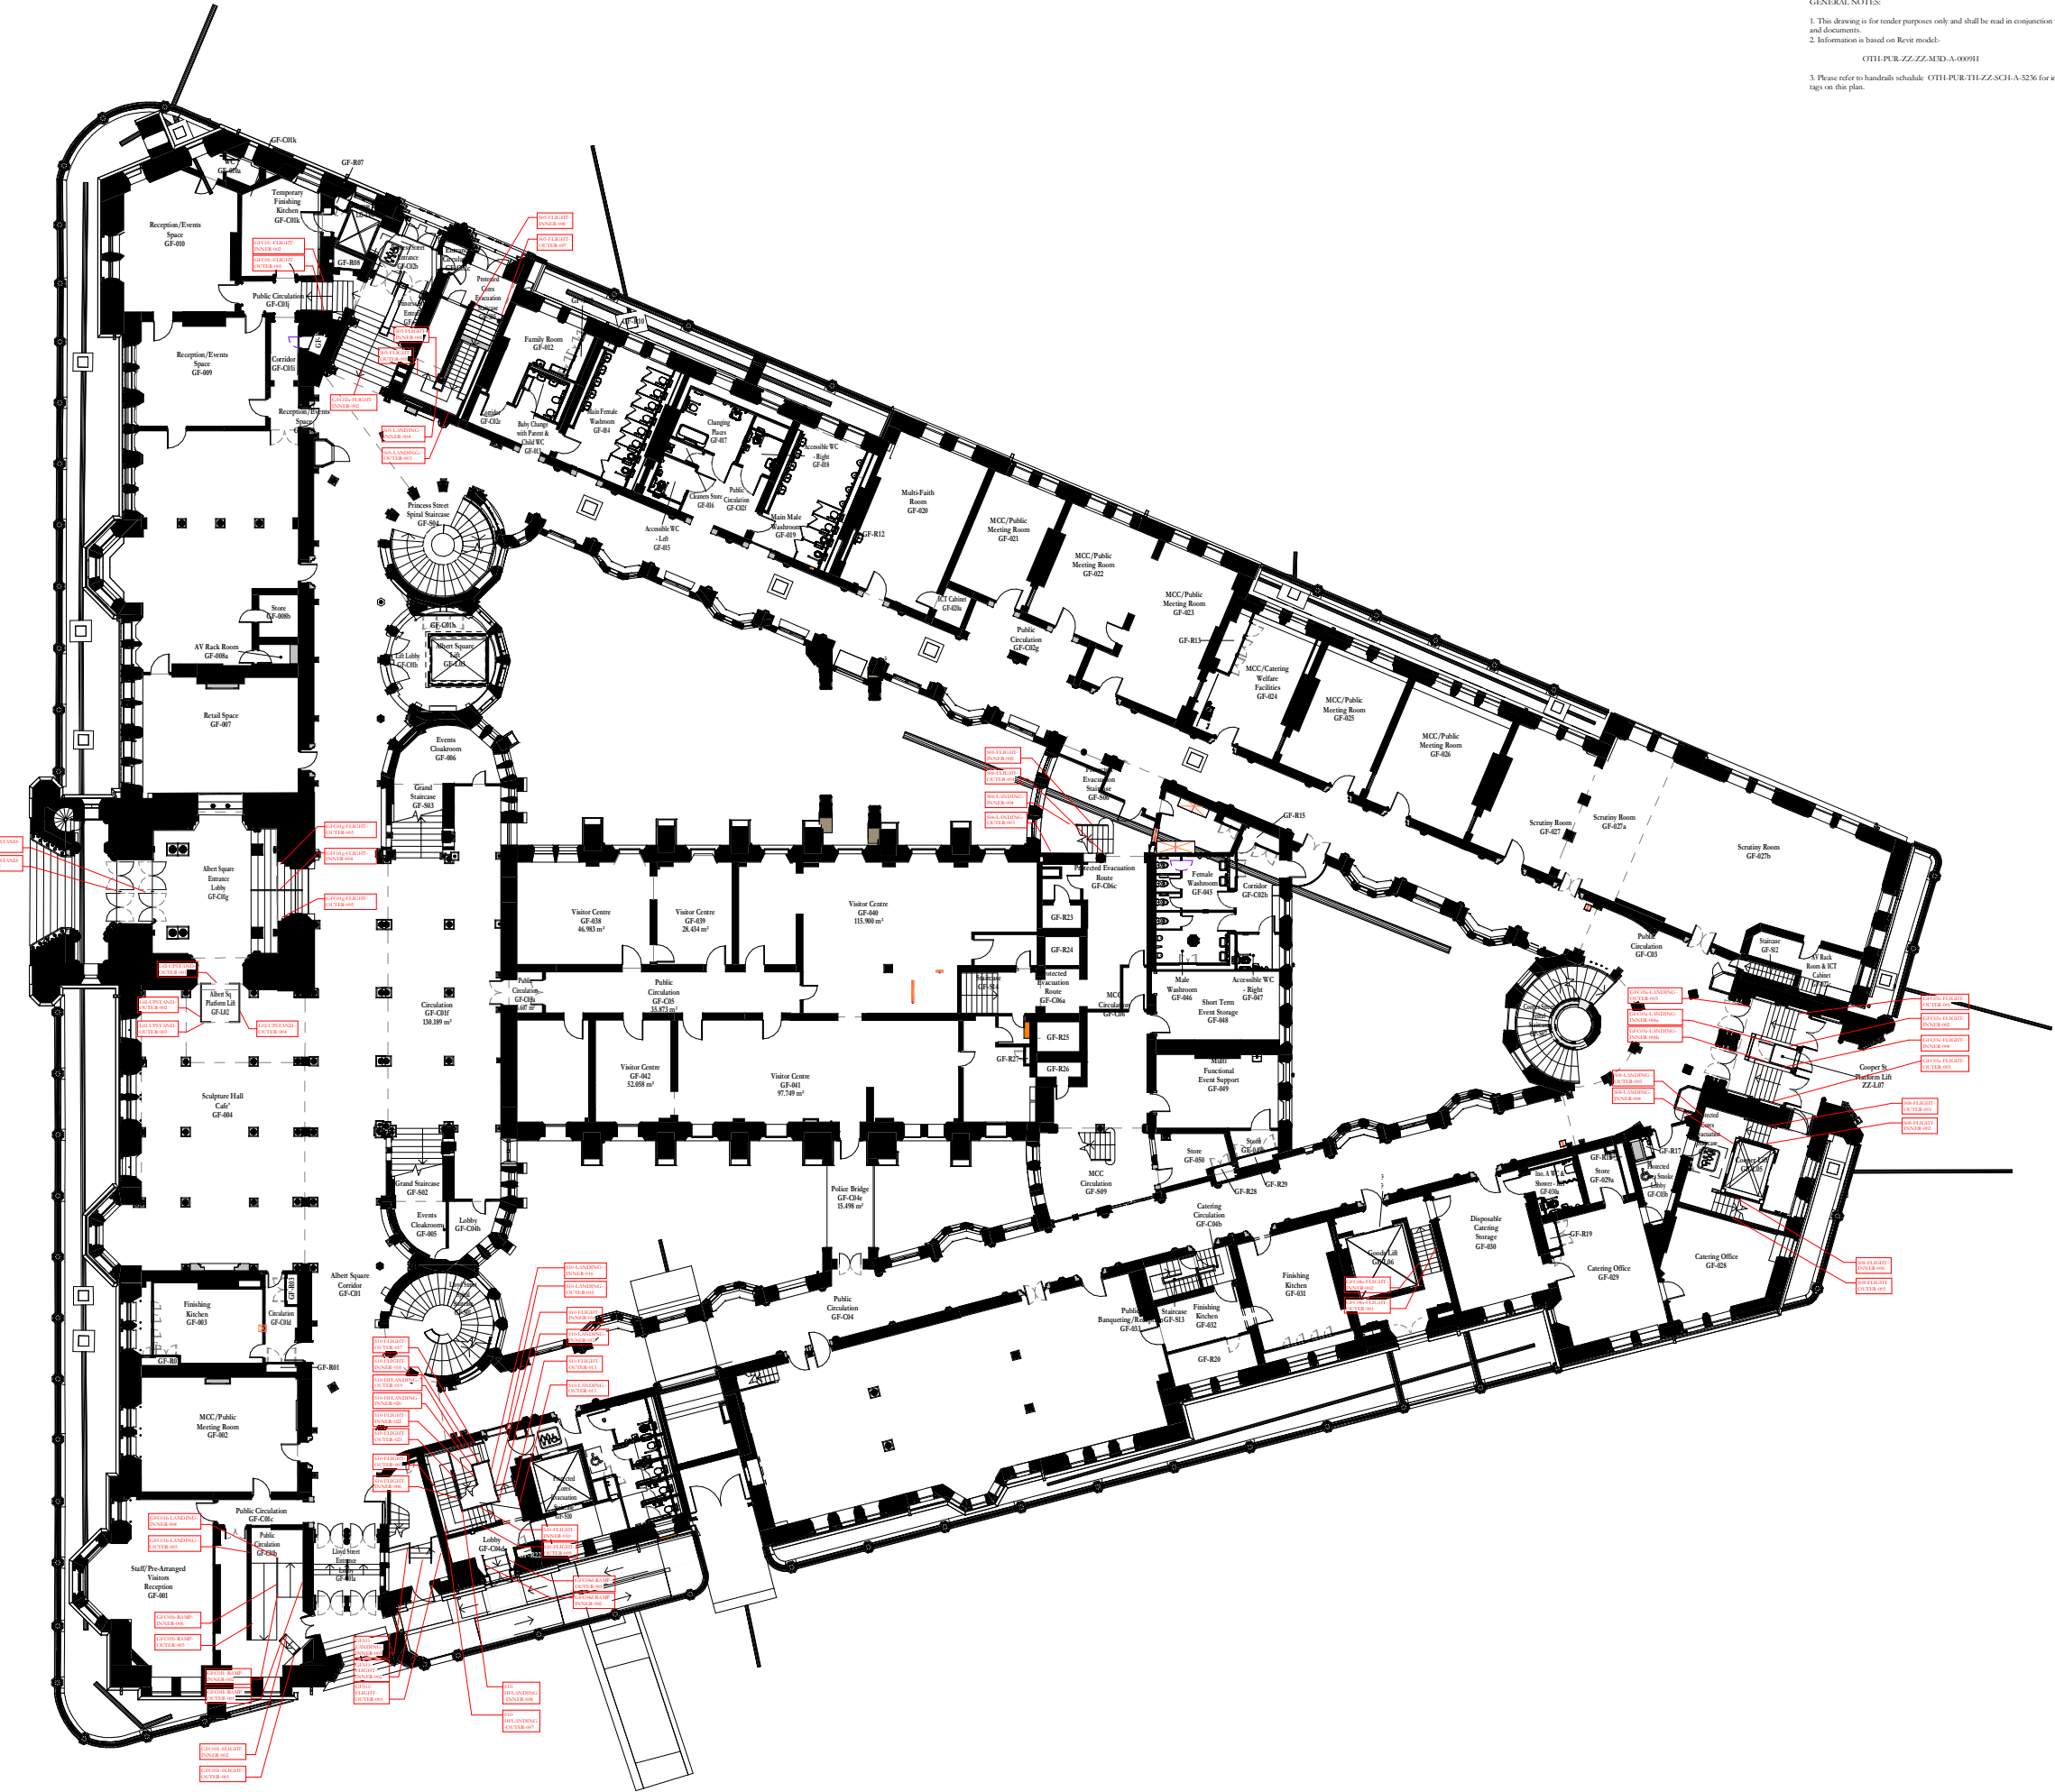

HANDRAILS ID PLANS - LEVEL GF
1 : 200