
BARCX
BILLBAS ARCHITECTS

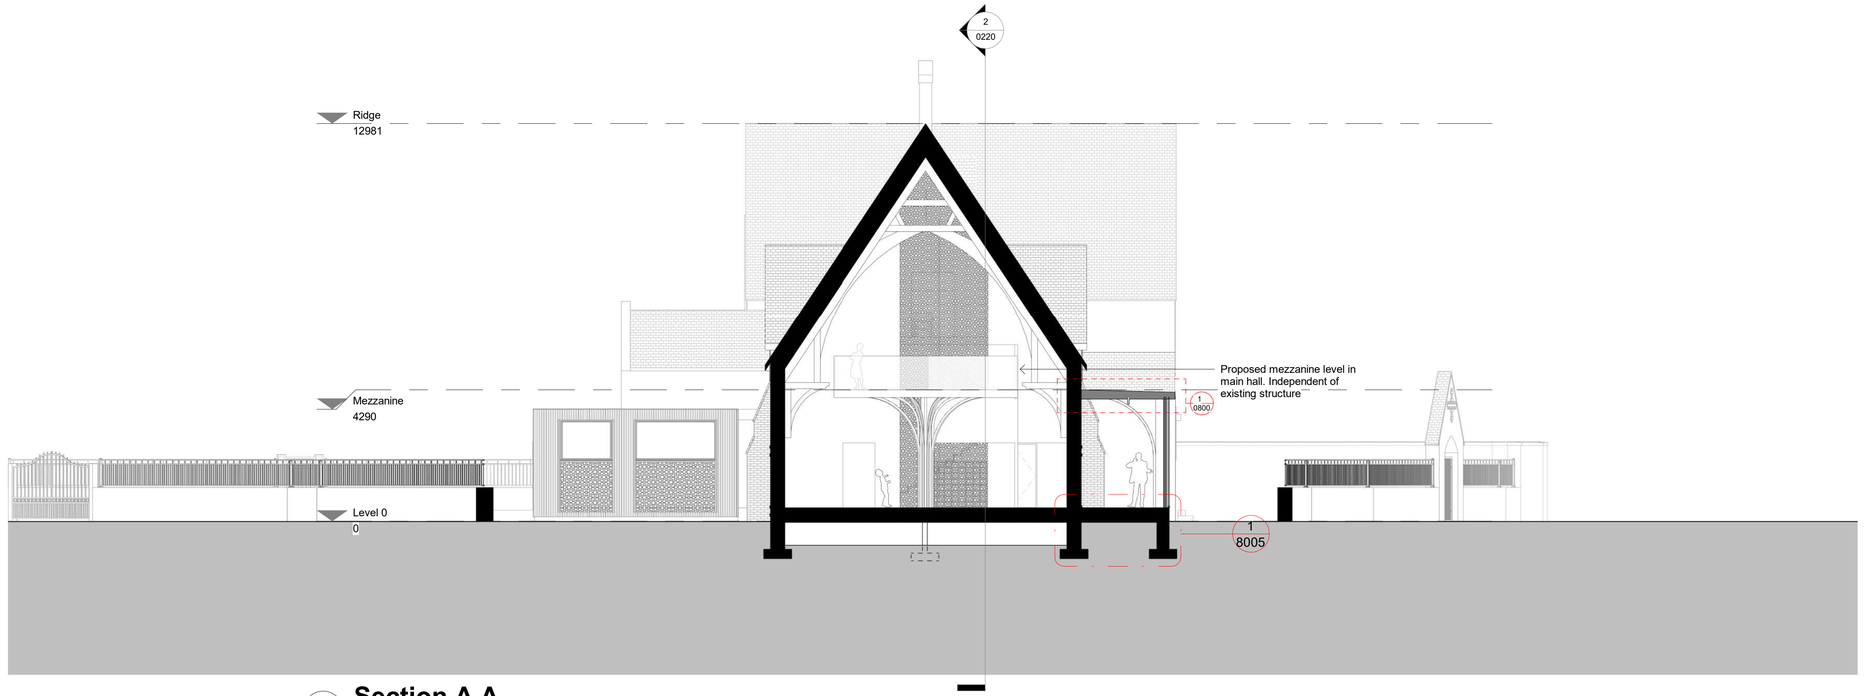

1 Section A A
1 : 100



2 Section B B
1 : 100

revision	date	drawn	description
-	XX.03.20	SB	Issued For Planning
A	17.06.21	SB	Updated as per LAs comments

Do not scale from drawings unless by agreement with architect. Use figured dimensions only. Check all dimensions on site prior to commencing the works. Drawing to be read in conjunction with other relevant consultant information.

This drawing is the copyright of BARCX Ltd and must not be copied or reproduced in part, or in whole, without the express permission of the architect. Drawing to be read in conjunction with specification.

0m 2m 4m 6m 8m 10m

Sections
Proposed

B-0230-2-0220-Sections (number) A (revision)

MKCC Parsonage St

1:100 @ A1 (scale) 0230 (job reference) SB (drawn)

FOR PLANNING