

Notes

GENERAL NOTES

THE CONTRACTOR IS ADVISED TO VISIT THE SITE PRIOR TO TENDERING & ASCERTAIN ALL LOCAL CONDITIONS & RESTRICTIONS LIKELY TO AFFECT THE EXECUTION OF THE WORKS. NO CLAIMS ARISING FROM FAILURE TO DO SO WILL BE CONSIDERED.

THIS DRAWING IS TO BE READ IN CONJUNCTION WITH ALL OTHER DRAWINGS, SCHEDULES & SPECIFICATIONS RELATING TO THE PROJECT AND ANY DISCREPANCIES NOTIFIED TO THE CONTRACT ADMINISTRATOR IMMEDIATELY.

THE CONTRACTOR IS TO CHECK ALL DIMENSIONS ON SITE PRIOR TO COMMENCING WORKS OR ORDERING ANY MATERIALS. DO NOT SCALE OFF DRAWINGS..

ALL WORKMANSHIP AND MATERIALS TO COMPLY WITH BUILDING REGULATIONS, BRITISH STANDARDS, CODES OF PRACTICE, MANUFACTURERS INSTRUCTIONS, AGREEMENT CERTIFICATES ETC. ALL MATERIALS SHALL BE SUITABLE FOR PURPOSE.

THE CONTRACTOR IS TO MAKE GOOD ALL WORKS DISTURBED.

THE CONTRACTOR TO COMPLY WITH CDM REGULATIONS AND HEALTH AND SAFETY REQUIREMENTS WHERE APPROPRIATE.

Text Key

1. Proposed Facing Brickwork to match existing

2. Proposed Flat Roof

3. Proposed uPVC White Double Obscured Glazed Windows

4. Proposed Tiles to match existing roof covering


Rev	Description	Date	Dr by	App by
original by	date created			
NK	05/22/21		NK	



NK Architectural Services
Office 03, 1st Floor,
227 Finney Lane, Heald Green
Cheshire
SK8 6PX
0161 816 7162
www.nkarchitecturalservices.co.uk
enquiries@nkarchitecturalservices.co.uk

client name		
Spocsoft Limited		
project		
2 BOOTHFIELD MANCHESTER M22 8AS - NEW SELF CONTAINED DUPLEX 1 BED FLAT		
drawing		
PROPOSED ELEVATIONS		
computer file		plot date
C:\Users\jared\OneDrive\NK\A02 BOOTHFIELD - RAGU2\BOOTHFIELD.dwg		
project number	scale	
2021.00383.331	1 : 50	@A1
drawing number	rev	issue status
A105		

This drawing is to be read in conjunction with all related drawings. All dimensions must be checked and verified on site before commencing any work or producing shop drawings. The originator should be notified immediately of any discrepancy. This drawing is copyright and remains the property of NK Architectural Services.

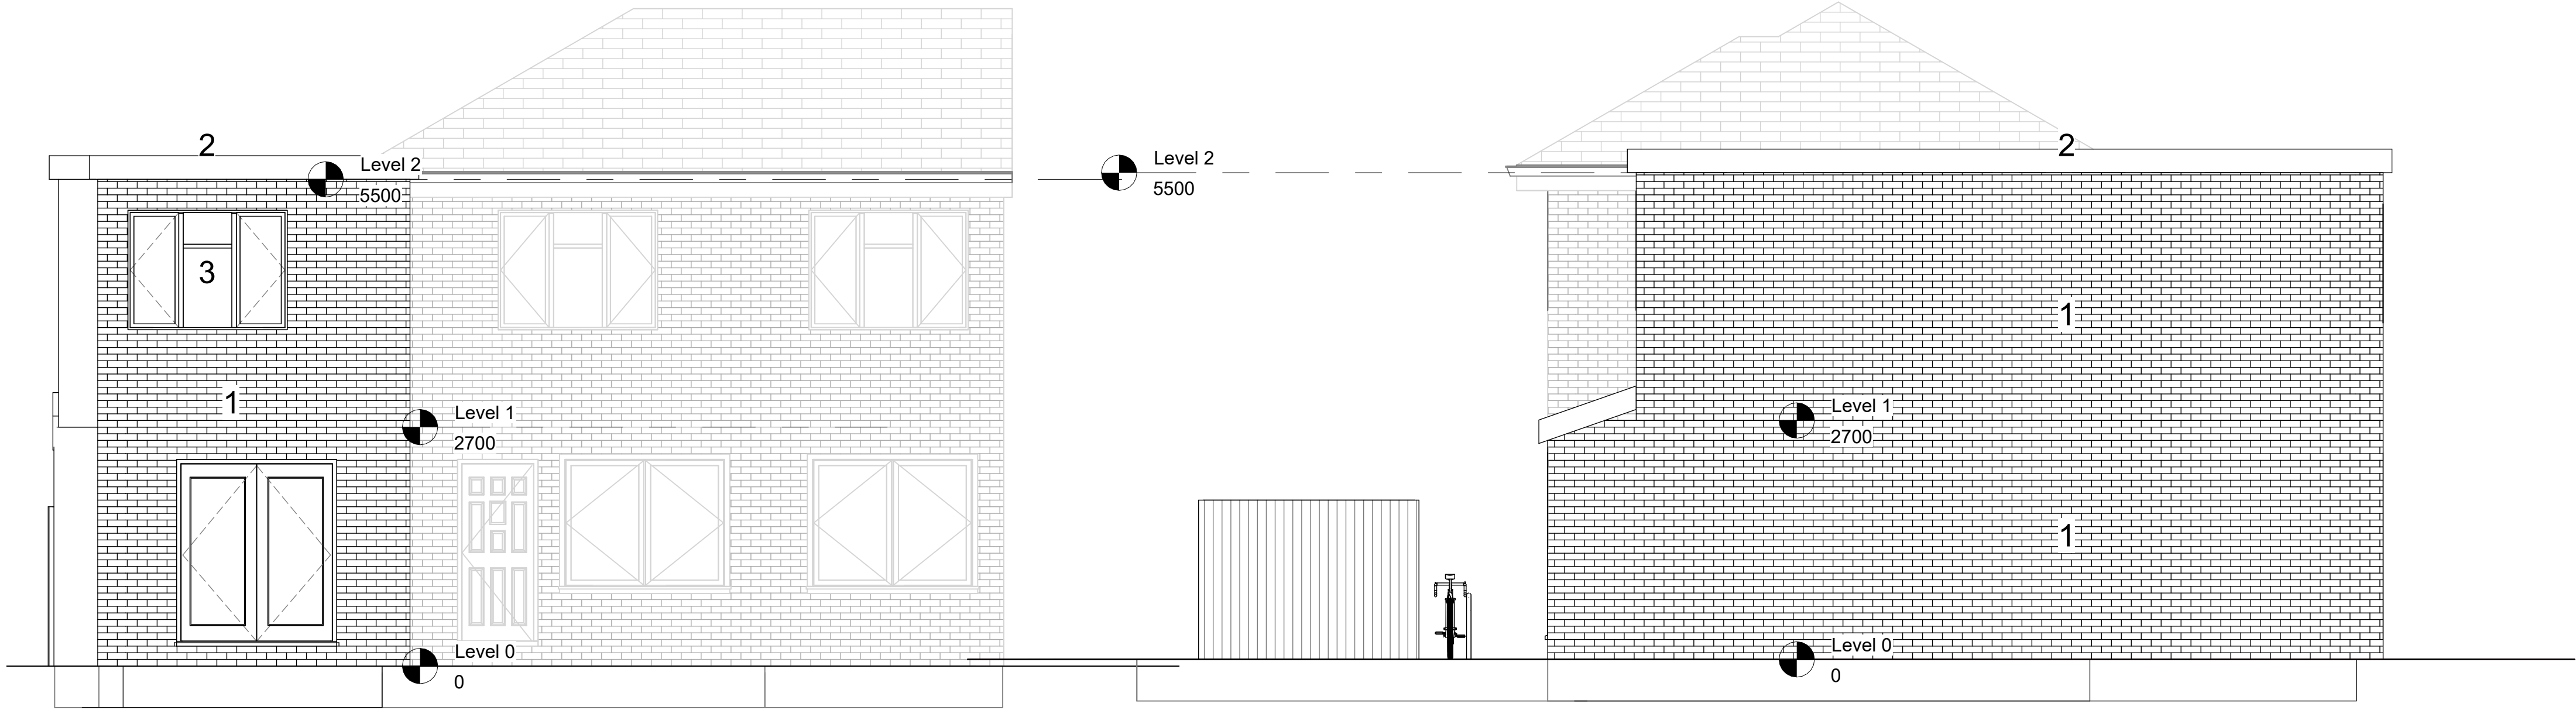


2 North
1 : 50

3 East
1 : 50



EXISTING ENTRANCE
NEW UNIT ENTRANCE

1 South
1 : 50

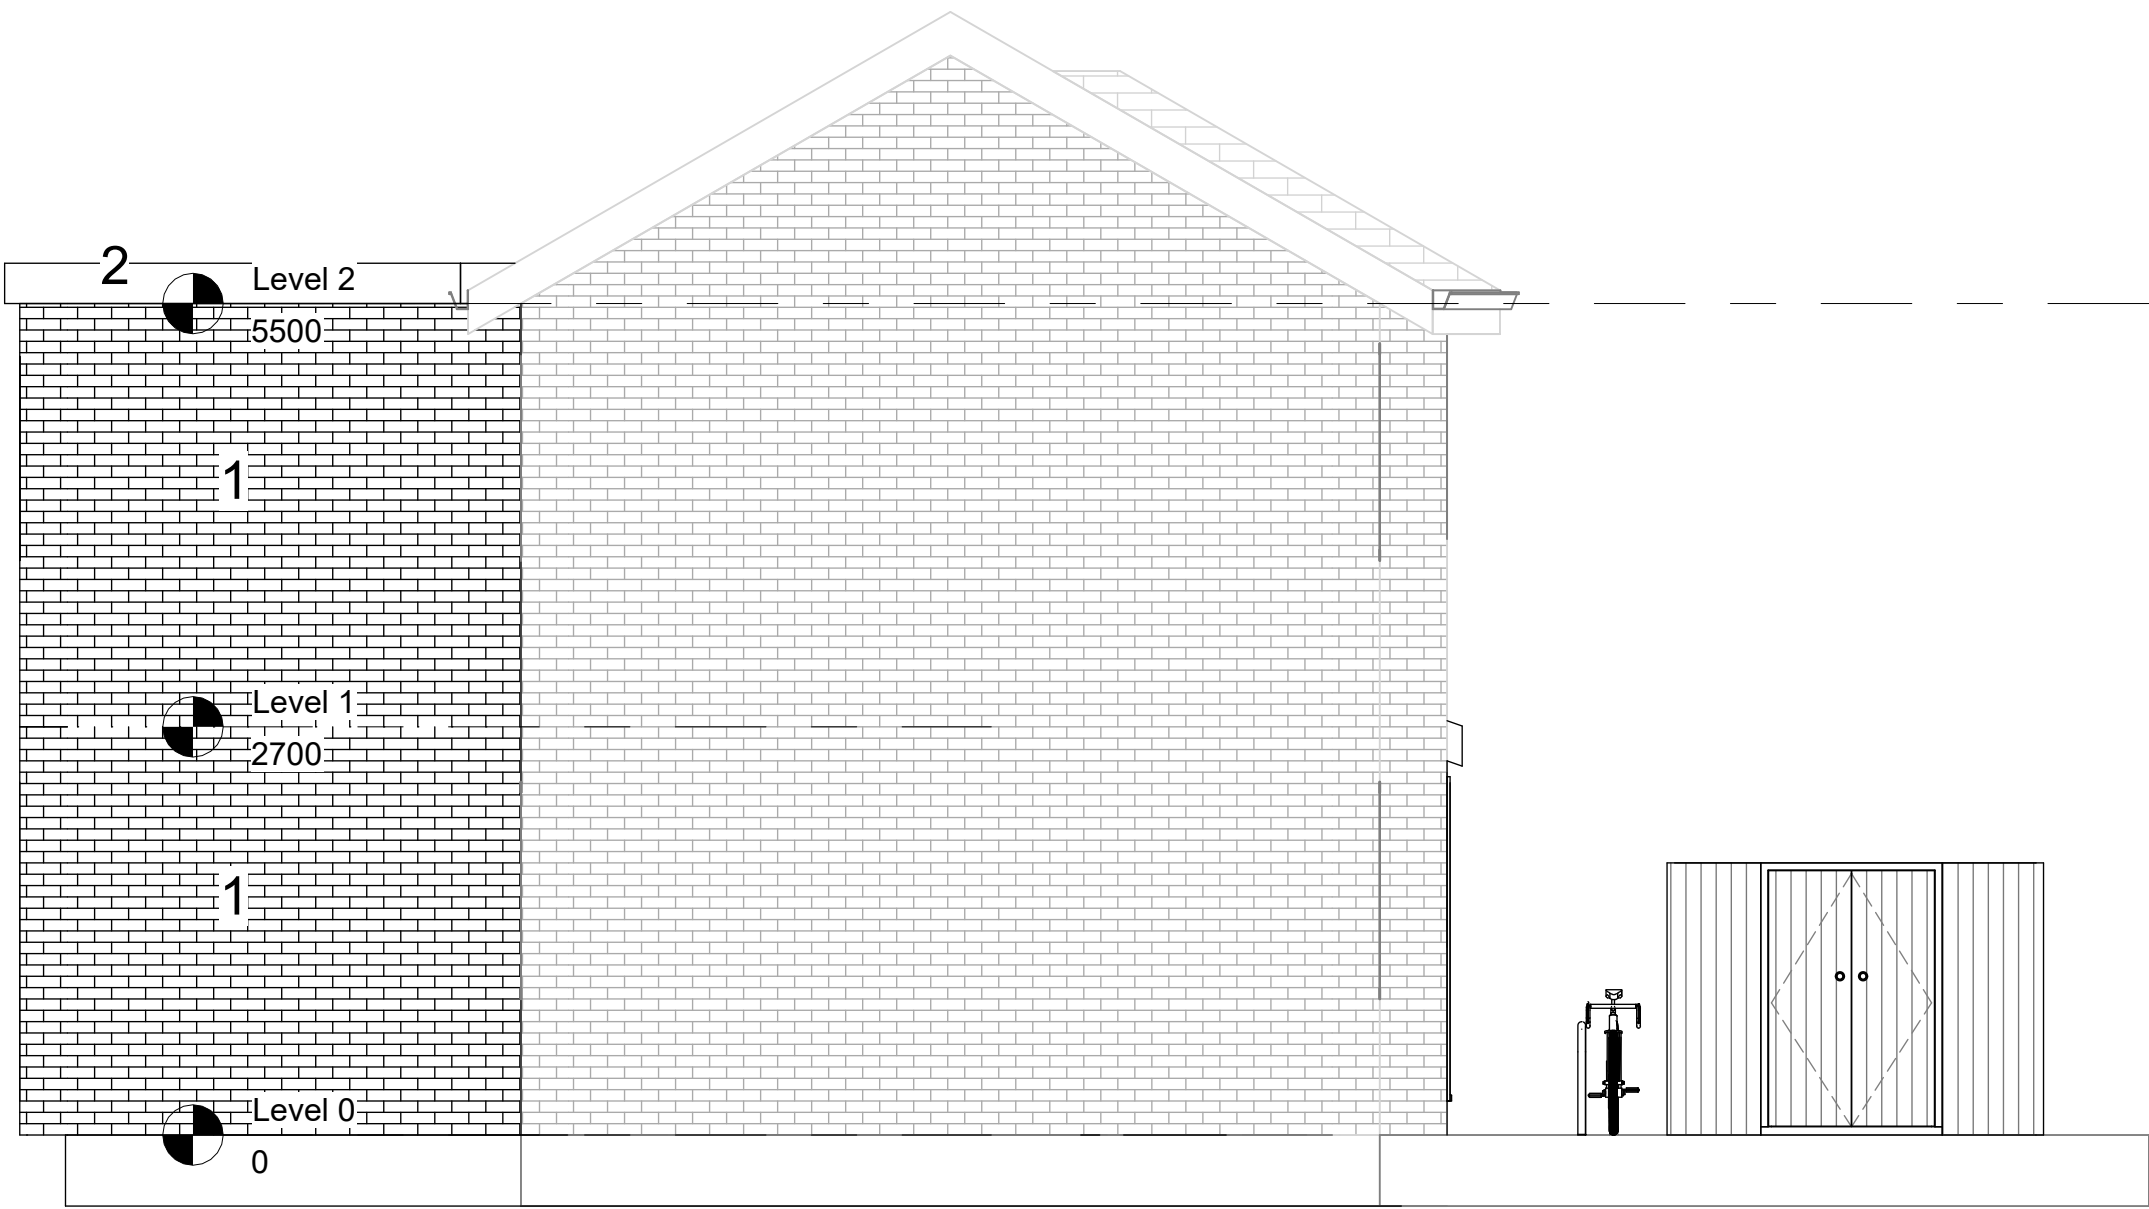

4 West
1 : 50