


Legend	
Metal Cladding	145.5 m ²
Reveal (Metal Clad)	94.8 m
Cill	14.15 m
Length Check	3.04 m
Soffit (Metal Clad)	4.64 m

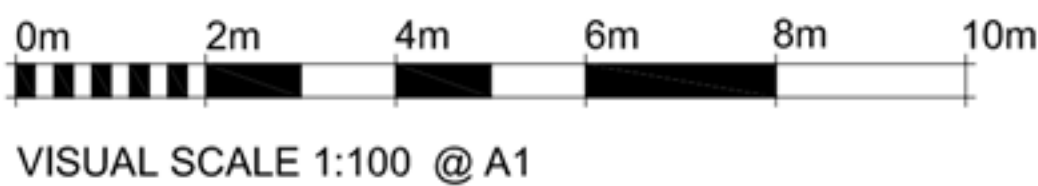

VISUAL SCALE 1:100 @ A1



LEFT BANK, SPINNINGFIELDS
MANCHESTER
BLOCK B5
ELEVATION A

P1	FOR INFORMATION	SPH	18.11.20	AL
Rev	Description	By	Date	Chkd
Status	PRELIMINARY			
Drawing No.	10543 - 109			Revision P1
Scale	Size	Drawn	Date	Chkd
1:100	A1	SPH	NOV 20	AL
		Passed		
		-		