


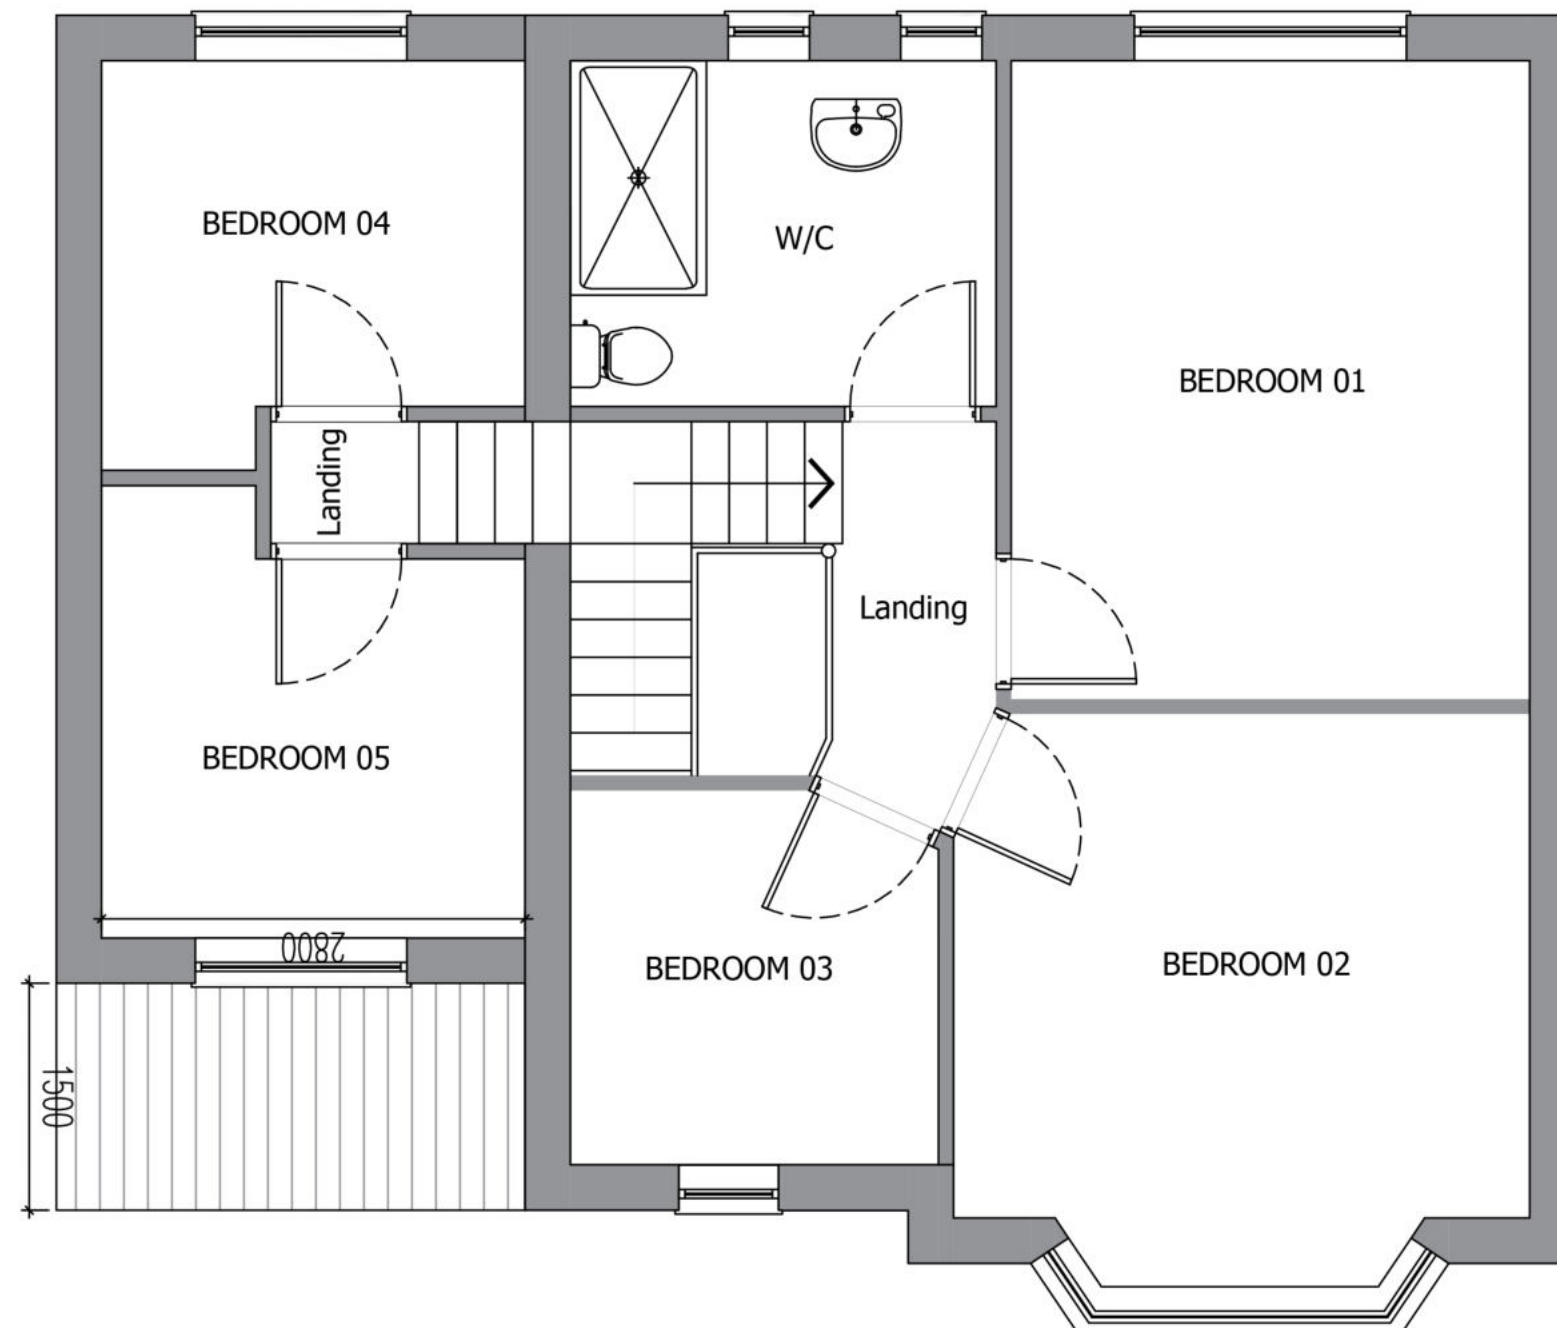

PROPOSED FIRST FLOOR

0 1 2 3 4 5 10
SCALE BAR 1:50

Note: DESIGN INTENT DRAWING ONLY.
ANY CONSTRUCTION MUST COMPLY WITH ALL
APPLICABLE BUILDING REGULATIONS.
ALL DIMENSIONS IN MM.

Rev
Amendment
Date

DRG:
Proposed First Floor

DRG STATUS:
Planning

PROJECT:
C3_ Double Storey Side Extension

DATE: June 2021
SCALE: 1:50
SIZE: A3

DRAWN: DA
CHECKED: SB
DRG NO: 50.14

ADDRESS:
228 Middleton Road, M84WA

D - A

ARCHITECTURE

M 07514690111
E D.ahmad@Th3m.co.uk
A 96 Blacker Rd, Birkby
Huddersfield
HD1 5HN