


SITE LOCATION




Reproduced by permission of Ordnance Survey on behalf of the Controller of Her Majesty's Stationary Office  
All rights reserved. © Crown Copyright licence no. 100022432

SITE AREA PLAN


SCALE 1:50,000

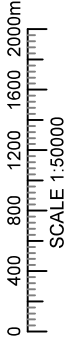

SITE PHOTO

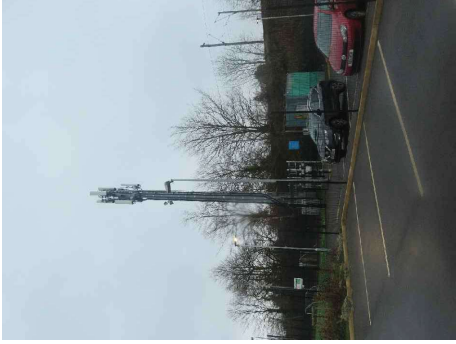


SITE LOCATION

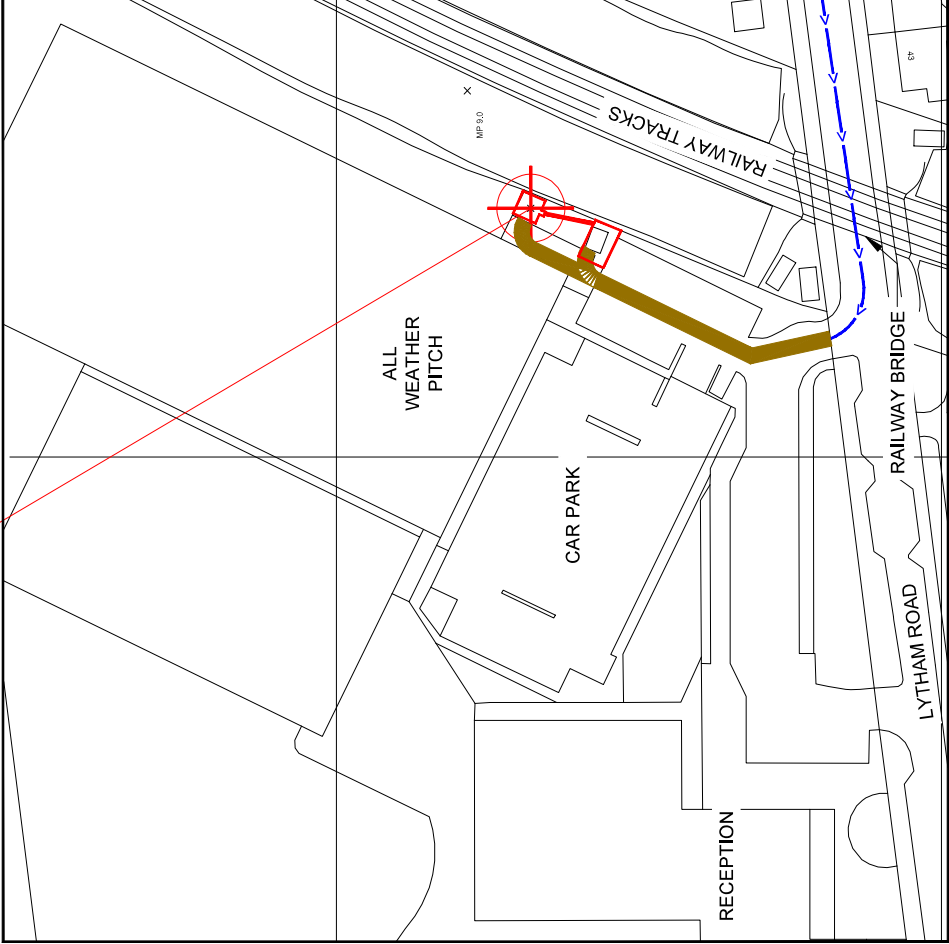

Reproduced by permission of Ordnance Survey on behalf of the Controller of Her Majesty's Stationary Office  
All rights reserved. © Crown Copyright licence no. 100022432

SITE LOCATION PLAN

SCALE 1:1250

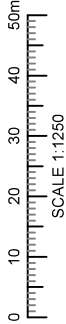

GOOGLE MAPS QR CODE

GOOGLE MAP - <https://goo.gl/maps/sEztsFhfnY4T4qq5>

GOOGLE STREETVIEW - <https://goo.gl/maps/NjiBNNPjVnPLuuFA9>


NOTES:

1. ALL DIMENSIONS IN MM UNLESS OTHERWISE NOTED.

DIRECTIONS TO SITE:

M60 J24 (MANCHESTER RING ROAD) A57 FOR 1 MILE TURN LEFT ON TO A6010, FOLLOW TO A34 TURN LEFT ON TO A34 0.5 MILE TURN LEFT ON TO LYTHAM ROAD. THE SITE CAN BE LOCATED JUST PAST THE RAILWAY BRIDGE ON THE RIGHT HAND SIDE (NOTE RAILWAY BRIDGE IS 16' 0")

Site Provider's  
Property Boundary:  
Access Route To Site:  
Access Route:

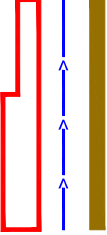

| Material: | MBNL / EE / HSG | Project:                                                                                                  | T&A | Purpose of Issue: | Issue: |
|-----------|-----------------|---|-----|-------------------|--------|
| M004      | MBNL            |   |     | Planning          | D      |
| Date:     | 26/04/2021      | Revision / Upgrade Description:                                                                           |     |                   |        |
| Drawn:    | MAH             | Existing cabin retained for revised cabinet layout. Tower foundation design modified to Overcast concept. |     |                   |        |
| Checked:  | J. Maguire      |   |     |                   |        |
| Approved: | C Yates         |   |     |                   |        |
| Material: | MBNL / EE / HSG | Project:                                                                                                  | T&A | Purpose of Issue: | Issue: |
| M003      | MBNL            |   |     | Planning          | C      |
| Date:     | 07/04/2021      | Revision / Upgrade Description:                                                                           |     |                   |        |
| Drawn:    | J. Howden       | Tower location amended                                                                                    |     |                   |        |
| Checked:  | J. Maguire      |   |     |                   |        |
| Approved: | C Yates         |   |     |                   |        |
| Material: | MBNL / EE / HSG | Project:                                                                                                  | T&A | Purpose of Issue: | Issue: |
| M002      | MBNL            |   |     | Planning          | B      |
| Date:     | 05/02/2021      | Revision / Upgrade Description:                                                                           |     |                   |        |
| Drawn:    | W. Reed         | Elevation revised                                                                                         |     |                   |        |
| Checked:  | J. Maguire      |   |     |                   |        |
| Approved: | C Yates         |   |     |                   |        |
| Material: | MBNL / EE / HSG | Project:                                                                                                  | T&A | Purpose of Issue: | Issue: |
| M001      | MBNL            |   |     | Planning          | A      |
| Date:     | 16/01/2021      | Revision / Upgrade Description:                                                                           |     |                   |        |
| Drawn:    | W. Reed         | First Issue - Site nomination dated: TBC                                                                  |     |                   |        |
| Checked:  | J. Maguire      |   |     |                   |        |
| Approved: | C Yates         |   |     |                   |        |



Hublison 3G UK Limited  
Star House, 20 Grenfell Road  
Maidenhead, SL6 6TH  
Tel: 01628 850 800  
Fax: 01628 850 805  
HSG Base Station Information line  
0845 8454000  
Approved for use in accordance with the HSG



Hatfield Business Park  
Hatfield  
Hertfordshire  
AL10 9BW  
Tel: 01707 315000  
Fax: 01707 318001



Mobile Broadband Network Limited  
Sixth Floor, Thames Tower, Station Road, Reading, RG1 1LX

Design Consultant & Principal Contractor:



WALDON TELECOM  
PHOENIX HOUSE  
PYRFORD ROAD  
WEST BYFLEET  
SURREY  
KT14 6RA

TEL : 01932 411011  
FAX : 01932 411012

Site Name:

UMIST UMTECH PLAYING FIELDS

Site ID:

708104

Address:

MEA CENTRAL  
60A LYTHAM ROAD  
MANCHESTER  
M14 6PL

Title:

002 SITE LOCATION PLAN

Project:

T&A

Purpose of Issue:

GENERAL ARRANGEMENT

EE Call ID:

93688

MBNL Call ID:

MAN111

3UK Call ID:

M0400

Master Drawing No:

708104\_MAN111\_93688\_M0400\_M004

Issue:

D