
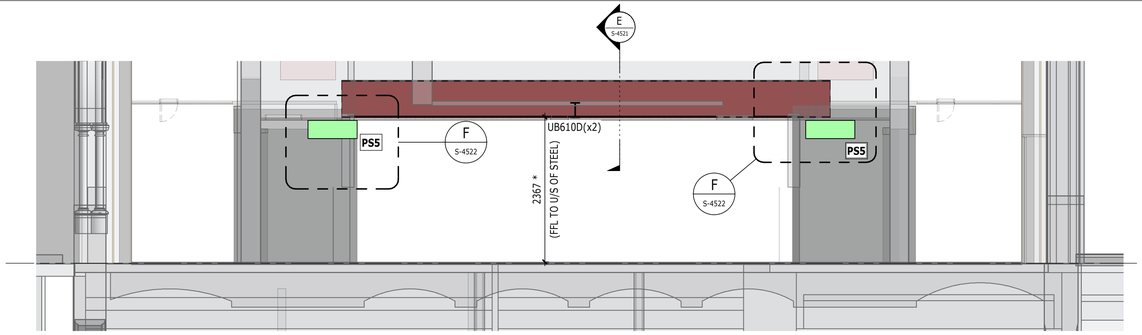


SECTION 1 : 50 — 1 S-4520

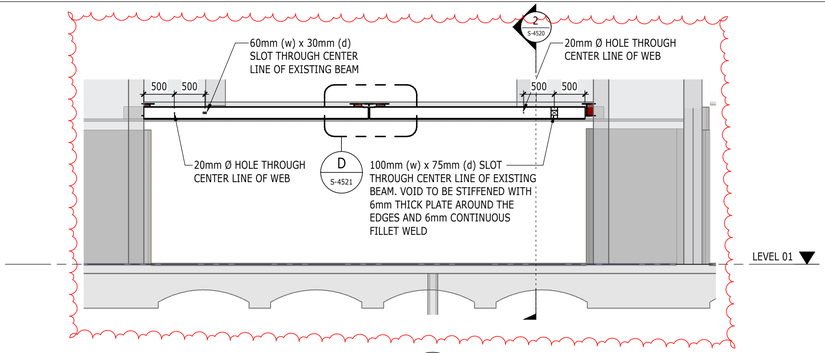


SECTION 1 : 50 — 4 S-4520

IN ABEYANCE

UNTIL FURTHER SURVEYS HAVE BEEN COMPLETED/PROVIDED, WHICH WILL ALLOW THE STRUCTURAL SUPPORT SOLUTION TO BE SIMPLIFIED


IN ABEYANCE

UNTIL FURTHER SURVEYS HAVE BEEN COMPLETED/PROVIDED, WHICH WILL ALLOW THE STRUCTURAL SUPPORT SOLUTION TO BE SIMPLIFIED

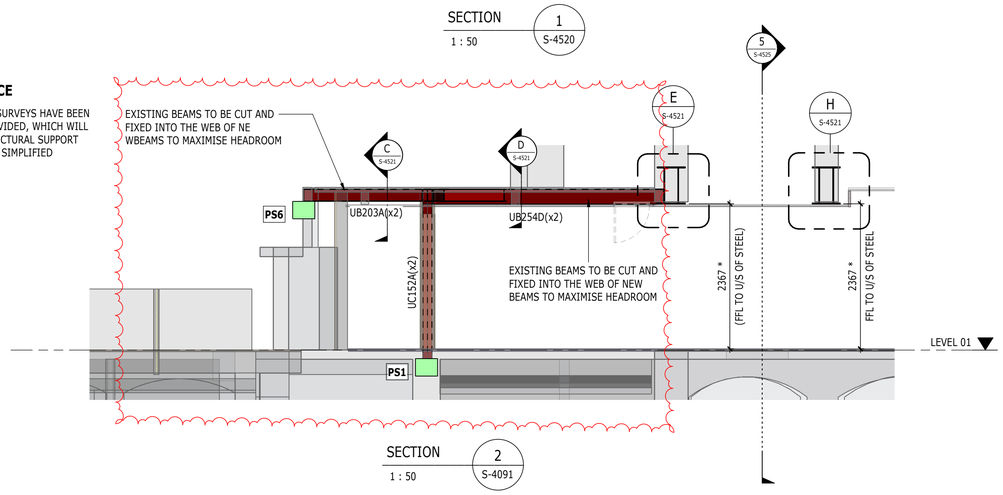

SECTION 1 : 50 — 2 S-4091


NOTE:
ALL DIMENSIONS/EXTENTS ARE TO BE CONFIRMED ON SITE. NOTIFY ENGINEER OF ANY DISCREPENCIES BETWEEN DRAWINGS AND ONSITE CONDITIONS AND ALLOW TIME FOR ENGINEER TO REVIEW.

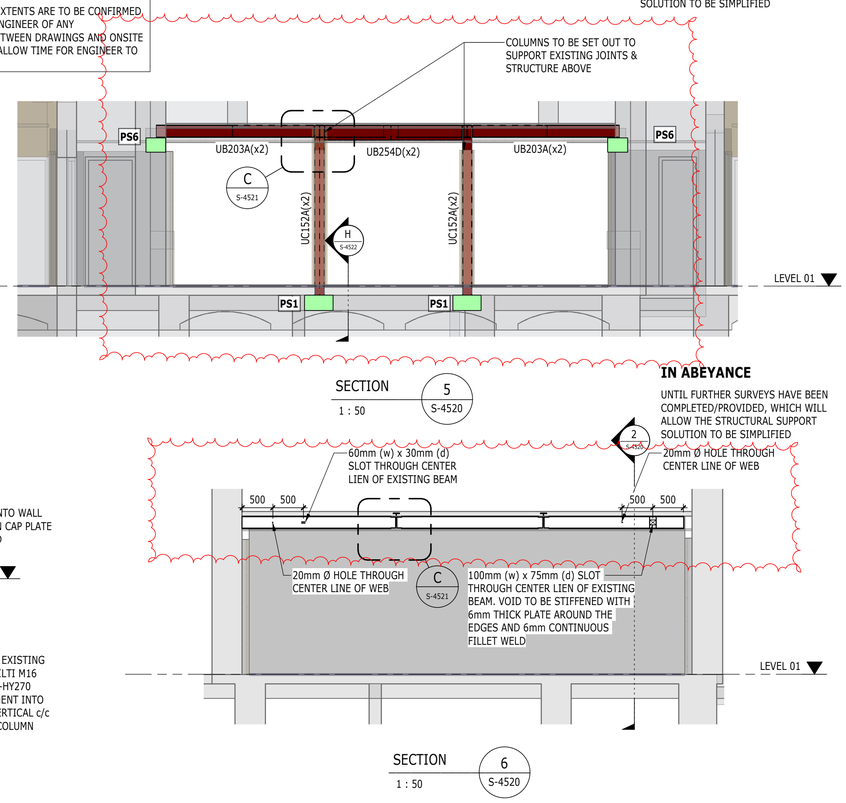

SECTION 1 : 50 — 5 S-4520

IN ABEYANCE

UNTIL FURTHER SURVEYS HAVE BEEN COMPLETED/PROVIDED, WHICH WILL ALLOW THE STRUCTURAL SUPPORT SOLUTION TO BE SIMPLIFIED

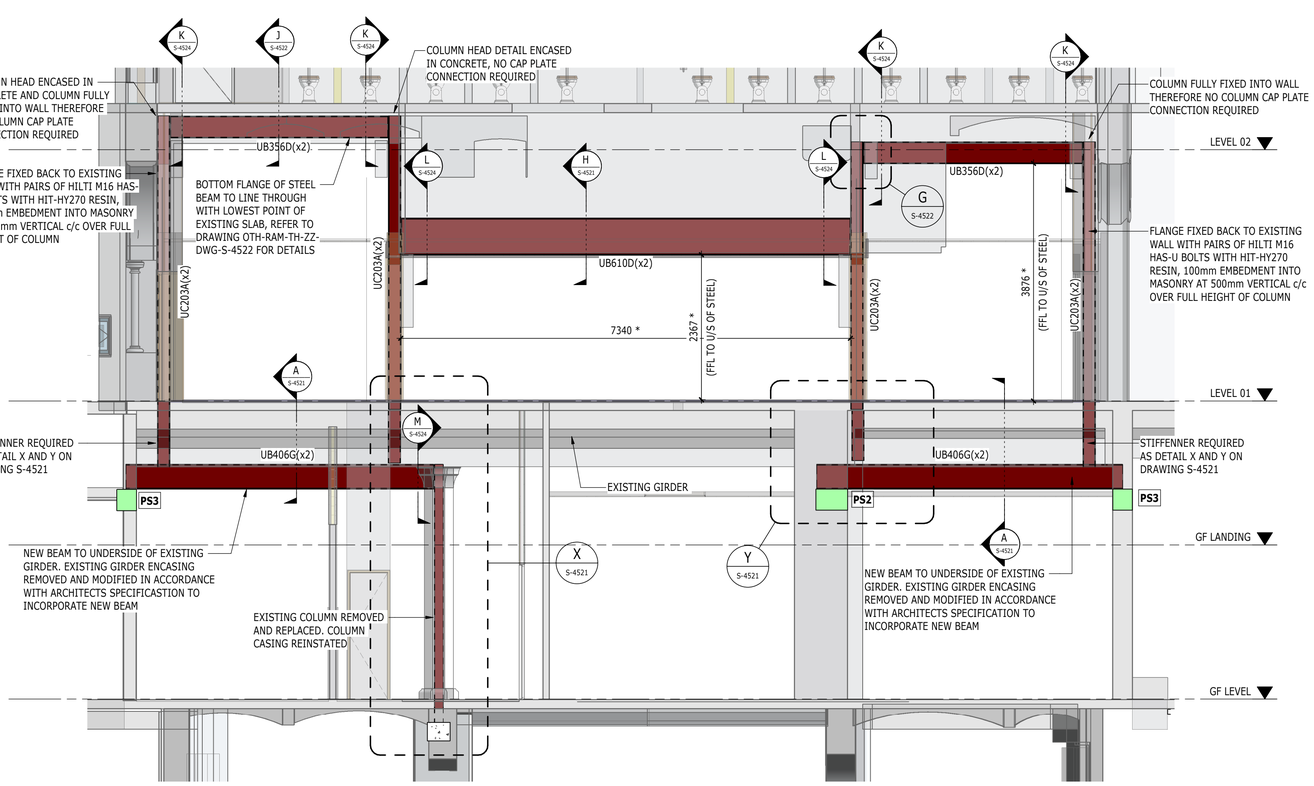

SECTION 1 : 50 — 3 S-4520

OUTLINE SEQUENCE OF WORKS:
FOR OUTLINE SEQUENCE OF WORKS REFER TO DRAWING OTH-RAM-TH-ZZ-DWG-S-4525)

SECTION 1 : 50 — 6 S-4520

IF STEEL SPLICING IS BEING CONSIDERED BY THE FABRICATOR AS PART OF THE DETAIL DESIGN, THEN LOCATIONS TO BE PROPOSED BY FABRICATOR TO ALLOW RAMBOLL TO PROVIDE CONNECTION LOADS AT EACH INSTANCE. THE CONNECTION DESIGN IS THE RESPONSIBILITY OF THE FABRICATOR.


TEMPORARY WORKS PROPPING LOADS GIVEN INCLUDE AN ALLOWANCE FOR AN IMPOSED CONSTRUCTION LOADING OF 1.5kN/m² (NOT FULL FLOOR DESIGN IMPOSED LOADS).

BWIC IN THIS AREA ARE IN ABEYANCE AWAITING PURCELL SCHEDULE CONSTRUCTION ISSUE REF: OTH-PUR-TH-ZZ-SCH-A-5810.

NOTE:
ALL DIMENSIONS/EXTENTS ARE TO BE CONFIRMED ON SITE. NOTIFY ENGINEER OF ANY DISCREPENCIES BETWEEN DRAWINGS AND ONSITE CONDITIONS AND ALLOW TIME FOR ENGINEER TO REVIEW.

*** FOR SETTING OUT DIMENSIONS FROM EXISTING STRUCTURE REFER TO PURCELL DRAWINGS AND FOR SETTING OUT PRINCIPLES FROM EXISTING STRUCTURES REFER TO PURCELL SETTING OUT PRINCIPLES REPORT.**

KEY PLAN
(SCALE 1:200)

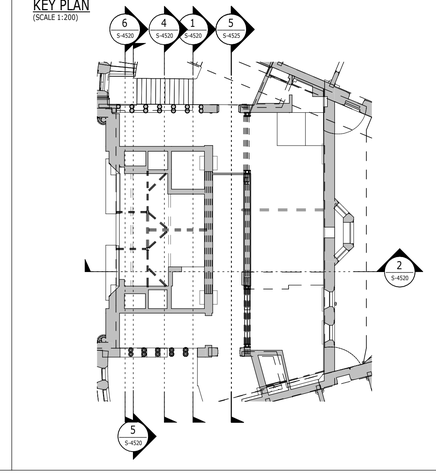

Scale Bars to be used as guidance only - refer to sheet size below

1:100	mm	1000		3000		5000		7000
1:200	mm		5000		8000		12000	16000
1:500	M	5		15		25		35
1:1250	M	10		30		50	70	90

NOTES

1. FOR GENERAL NOTES, SEE DRAWING S-00010
2. FOR STEEL AND PADSTONE REFERENCES, SEE SCHEDULES ON DRAWINGS S-00015/S-00016
3. DRAWINGS TO BE READ IN CONJUNCTION WITH ARCHITECTS DRAWINGS AND M&E ENGINEERS DRAWINGS
4. DRAWING TO BE READ IN CONJUNCTION WITH STRUCTURAL SPECIFICATION
5. ALL LEVELS AND SETTING OUT TO BE CONFIRMED BY ARCHITECT
6. ALL REINFORCED CONCRETE TO BE C30/37 UNO.
7. ALL CONCRETE BLINDING TO BE GEN 1 AND BULK MASS FILL TO BE GEN 3 UNO
8. ALL REINFORCEMENT TO BE GRADE 500 TO BS4449
9. STEELWORK:
   INTERNAL: GENERAL SECTIONS AND PLATES S275JR, HOLLOW SECTIONS S355JRH
   EXTERNAL: GENERAL SECTIONS AND PLATES S275J0, HOLLOW SECTIONS S355J0H
   ALL EXTERNAL STEELWORK TO BE GALVANISED. ALL INTERNAL STEELWORK TO BE PAINTED, AND SUITABLE FOR ENVIRONMENT CATEGORY C2, UNO (SEE STRUCTURAL SPECIFICATION)
10. REFER TO RAMBOLL BWIC SCHEDULE OTH-RAM-TH-ZZ-SCH-S-1000 & S-1001 FOR WHERE BWIC ARE APPLIED.
11. FOR MASONRY NOTES, SEE DRAWING S-0010
12. FOR NEW LINTEL DETAILS, REFER TO LINTEL SCHEDULE OTH-RAM-TH-ZZ-SCH-S-1000 & 1001

REAR OF GREAT HALL PADSTONE SIZES

REF	LENGTH	WIDTH	DEPTH
PS1	450	215	225
PS2	850	700	300
PS3	850	215	300
PS4	1250	500	300
PS5	800	500	300
PS6	215	250	140

ISSUE	DATE	APPROVED	DRAWN	DESCRIPTION
C01	15/01/ 2021	PM	JP	ISSUED FOR CONSTRUCTION
T02	14/02/ 2020	PM	JP	GENERAL NOTES UPDATE, AS CLOUDED
T01	30/08/ 2019	PM	JP	STAGE 4 ISSUE

OUR TOWN HALL PROJECT
RAMBOLL
www.ramboll.co.uk
Arkwright House, Parsonage, Manchester M3 2LF
+44 (0) 161 827 1890
www.Ramboll.com

PROJECT STATUS	STAGE 5
CLIENT	MANCHESTER CITY COUNCIL
PROJECT	OUR TOWN HALL PROJECT
DRAWING TITLE	GREAT HALL KITCHEN - SECTIONS
SIZE & SCALE	A1:
DRAWING STATUS	S4 - CONSTRUCTION
JOB NUMBER	1620003165
DRAWING NO.	OTH-RAM-TH-ZZ-DWG-S-4520
REV	C01

15/01/2021 12:16:51