




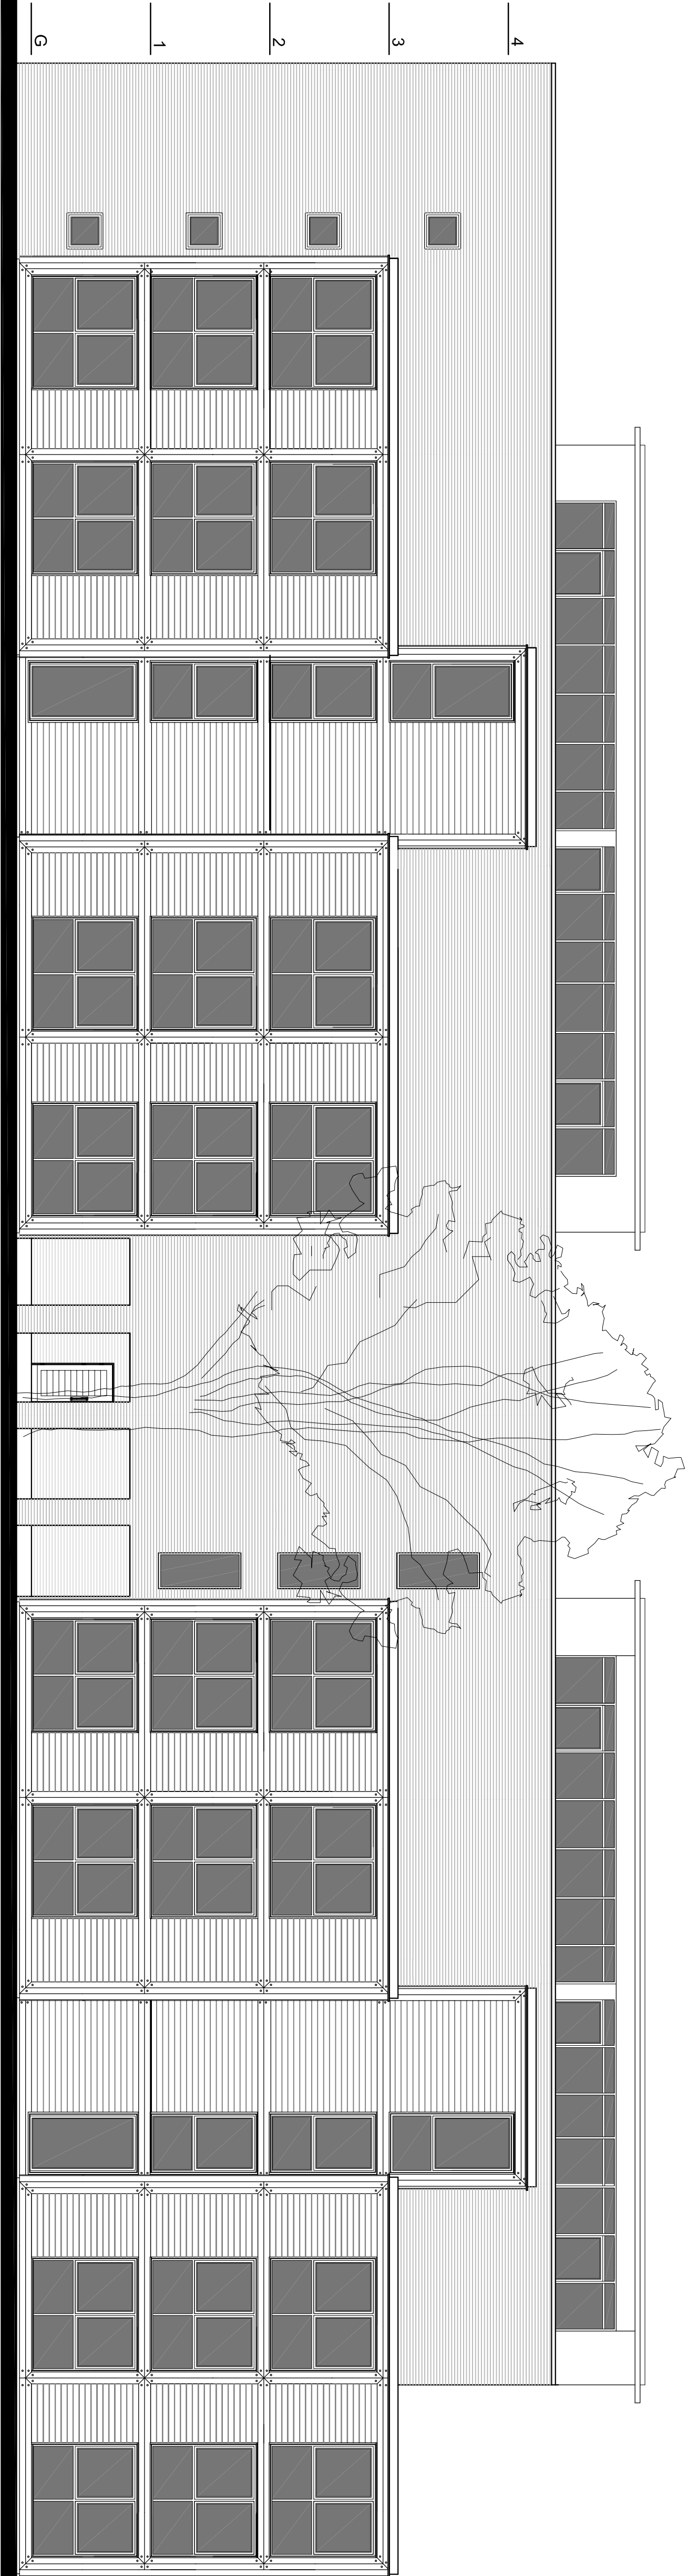

EXISTING ELEVATION FACING MOSS LANE EAST

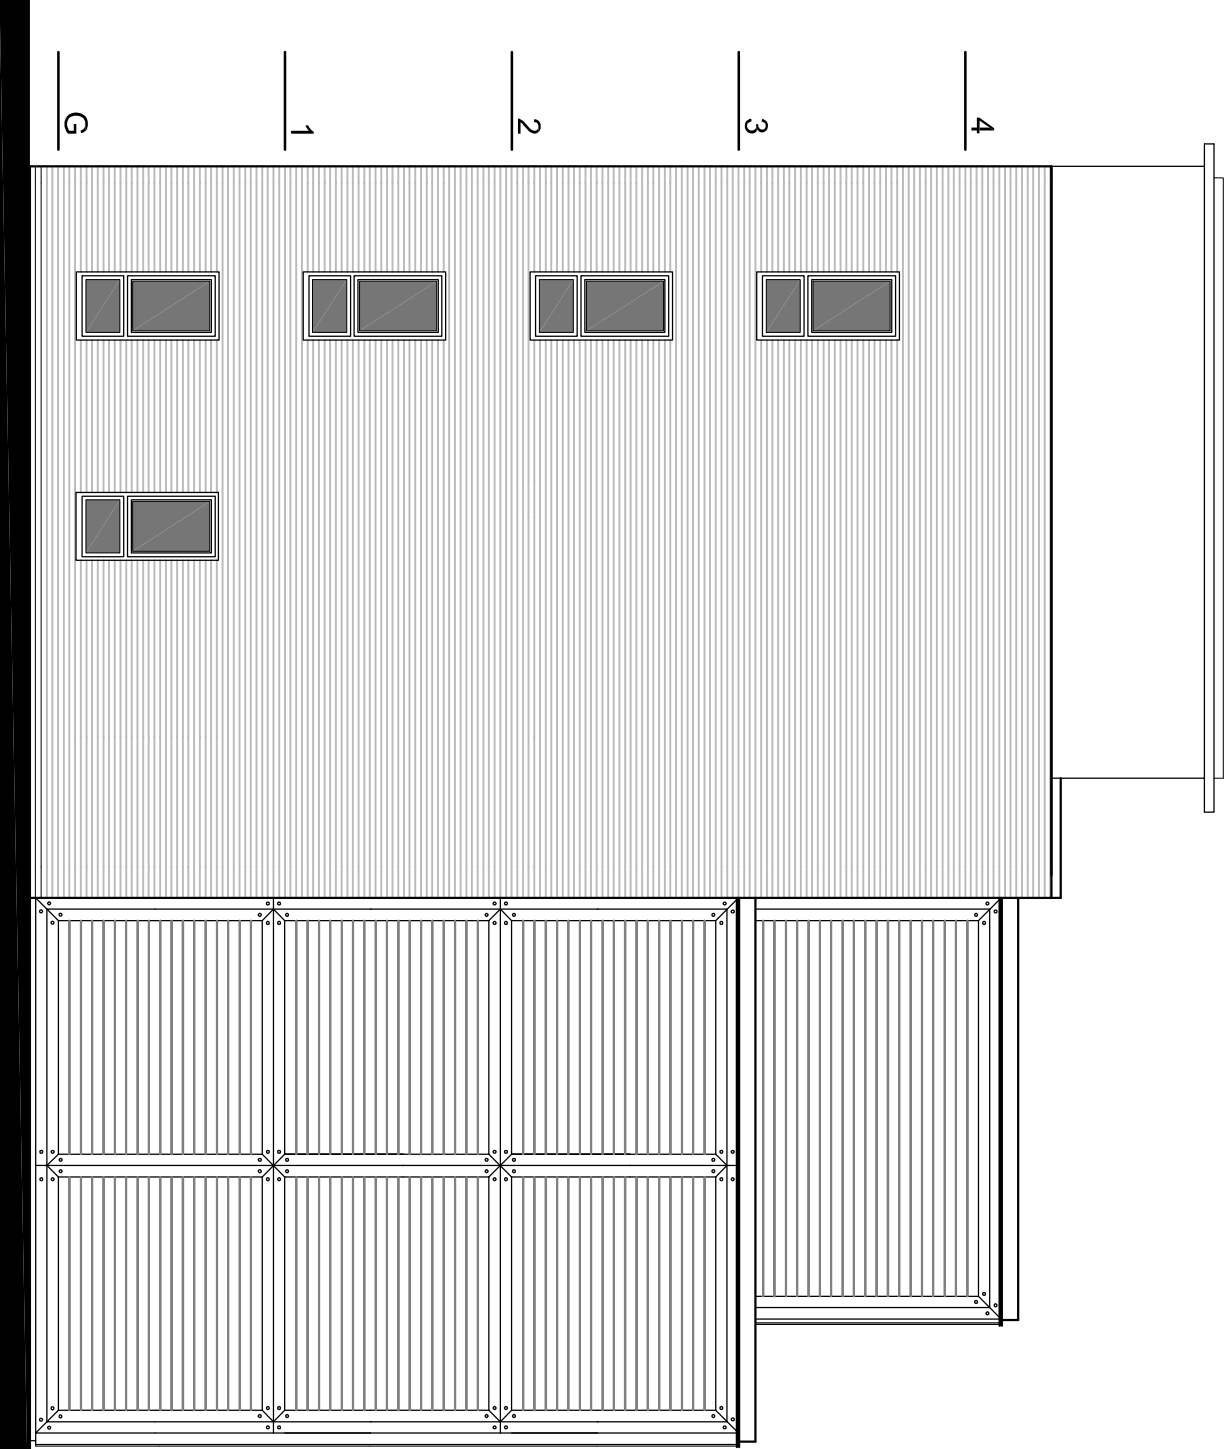

EXISTING ELEVATION FACING SOUTH EAST

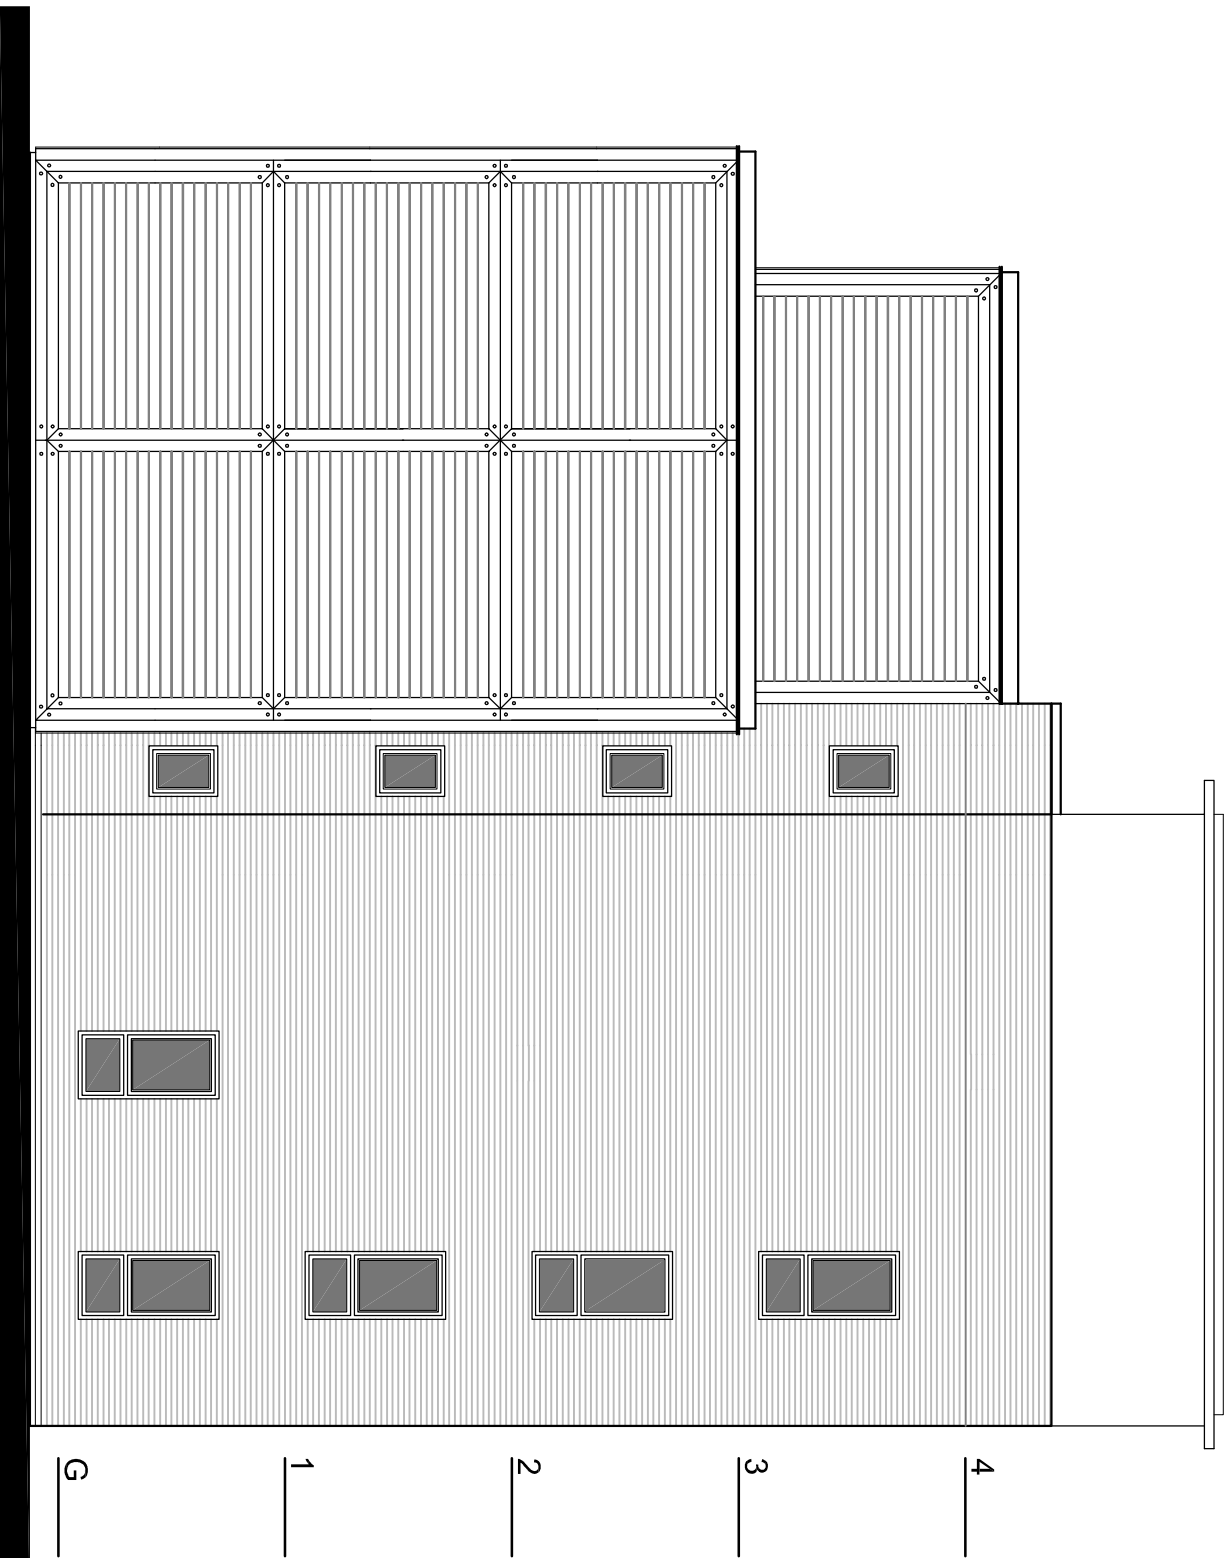

EXISTING ELEVATION FACING NORTH WEST

Space Architecture
PLANNING APPLICATION

space architecture
architectural and design limited

The Studio
Lime Works
Baker Street Road
Huddersfield
HD2 5TB

T: 01484 641452
F: 01484 641452
E: info@spacearchitecture.net
W: www.spacearchitecture.net

Irish Anglo Properties (Hulme) Ltd

Proposed
Extension and Conversion of Existing Apartment Building
Monowater Court, Moss Lane East
M16 7DH

Existing Elevations

Date	By	Scale	Sheet	Project	Revision
11/01/2020	11/01/2020	1:100	1/10	21/04/2020	001