
C.2

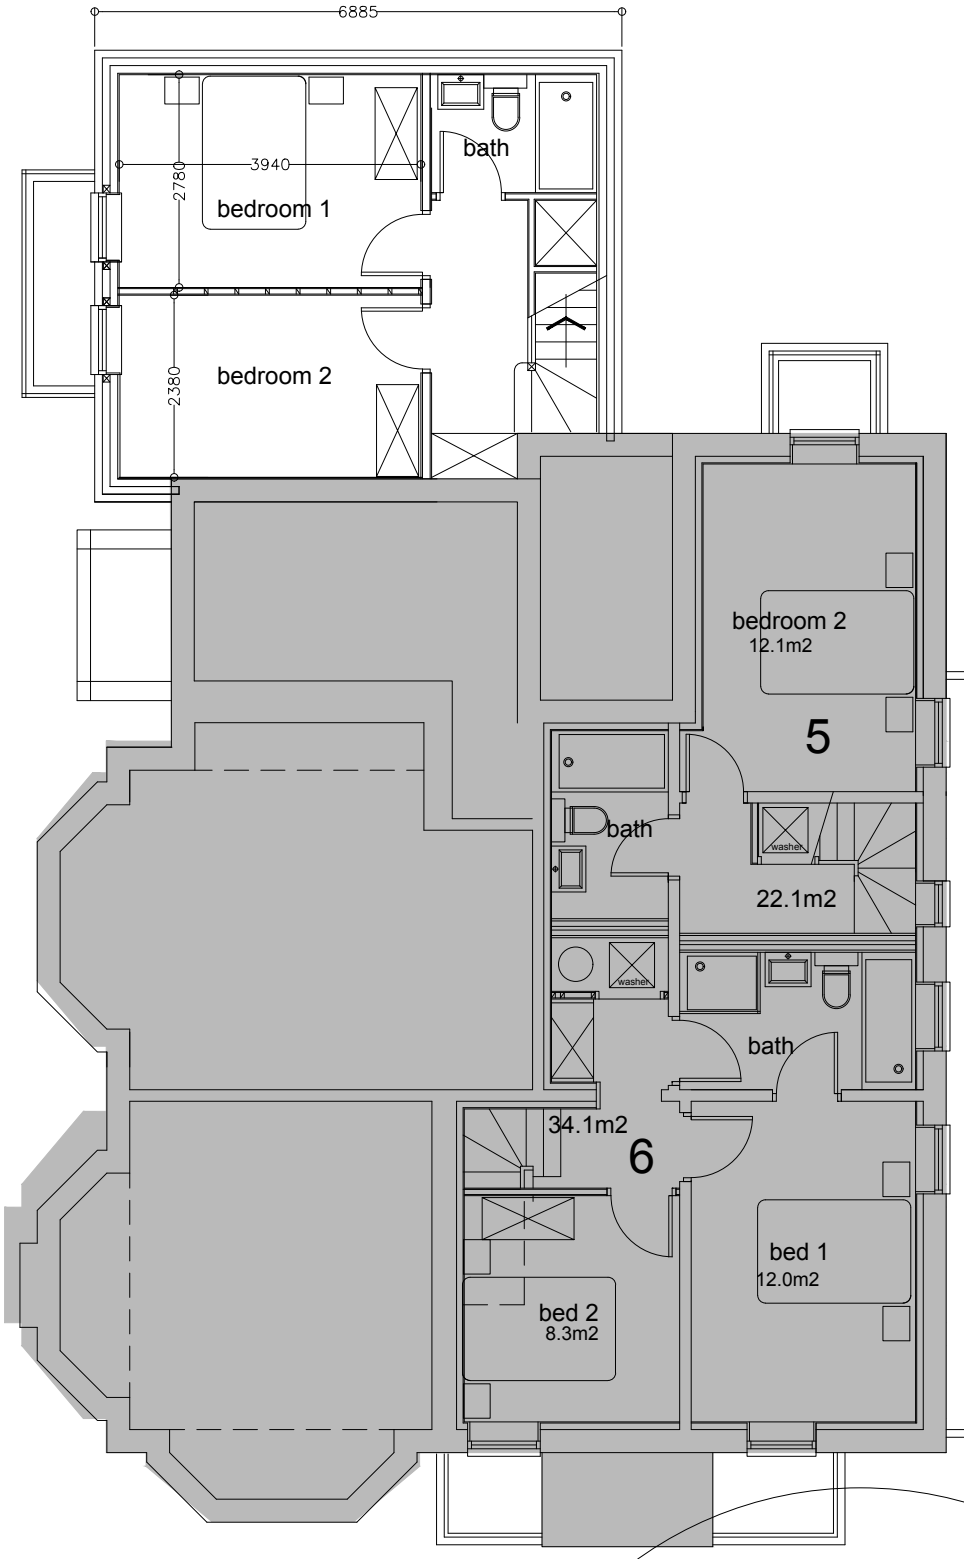

alterations to existing building
as approved application ref
127458/F)/2020

0 1 2 3 4 5

basement as proposed

REV:	DATE:	DRAWN BY:	DETAILS:
A	10/03/21	SWF	extension reduced

SW FOULKES Design

PROJECT:
Proposed alterations
106, College Road, Whalley Range
DRAWING:
basement plan as proposed

DATE:	DRAWN BY:	CHECKED BY:
Dec 20	SWF	-
SCALE:	DRAWING NO:	REV:
1:100@A3	799-05-310P	A

tel:- 07500042081
stevefoulkes@btinternet.com