




hodd+partners
SGI Studios
1 Kelso Place
Manchester M15 4LE

t: +44(0)161 832 9842
e: mail@hoddandpartners.com
w: www.hoddandpartners.com

DO NOT SCALE
Work to annotated dimensions only.
Read drawing in conjunction with relevant specification,
Structural Engineers' and Services Engineers' drawings.
Confirm all dimensions before commencement of any
work on site or fabrication.

revisions + notes:
REV. P3 01/03/2021 Apartment numbering added
REV. P4 02/03/2021 Boundary amended to match Land Registry plan
REV. P5 01/04/2021 PLANNING ISSUE

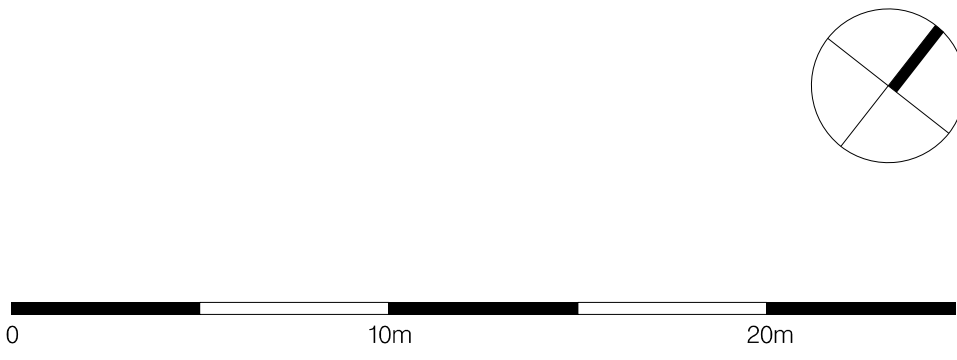

client: MARYLAND SECURITIES	date: FEBRUARY 2021
project: BRUNSWICK MILL DEVELOPMENT	scale: 1:200 @A1
title: NEW BUILD RESIDENTIAL LEVEL 4 PLAN	drawing number: L(—)104
status: PLANNING	job number: 0586
	revision: P5