

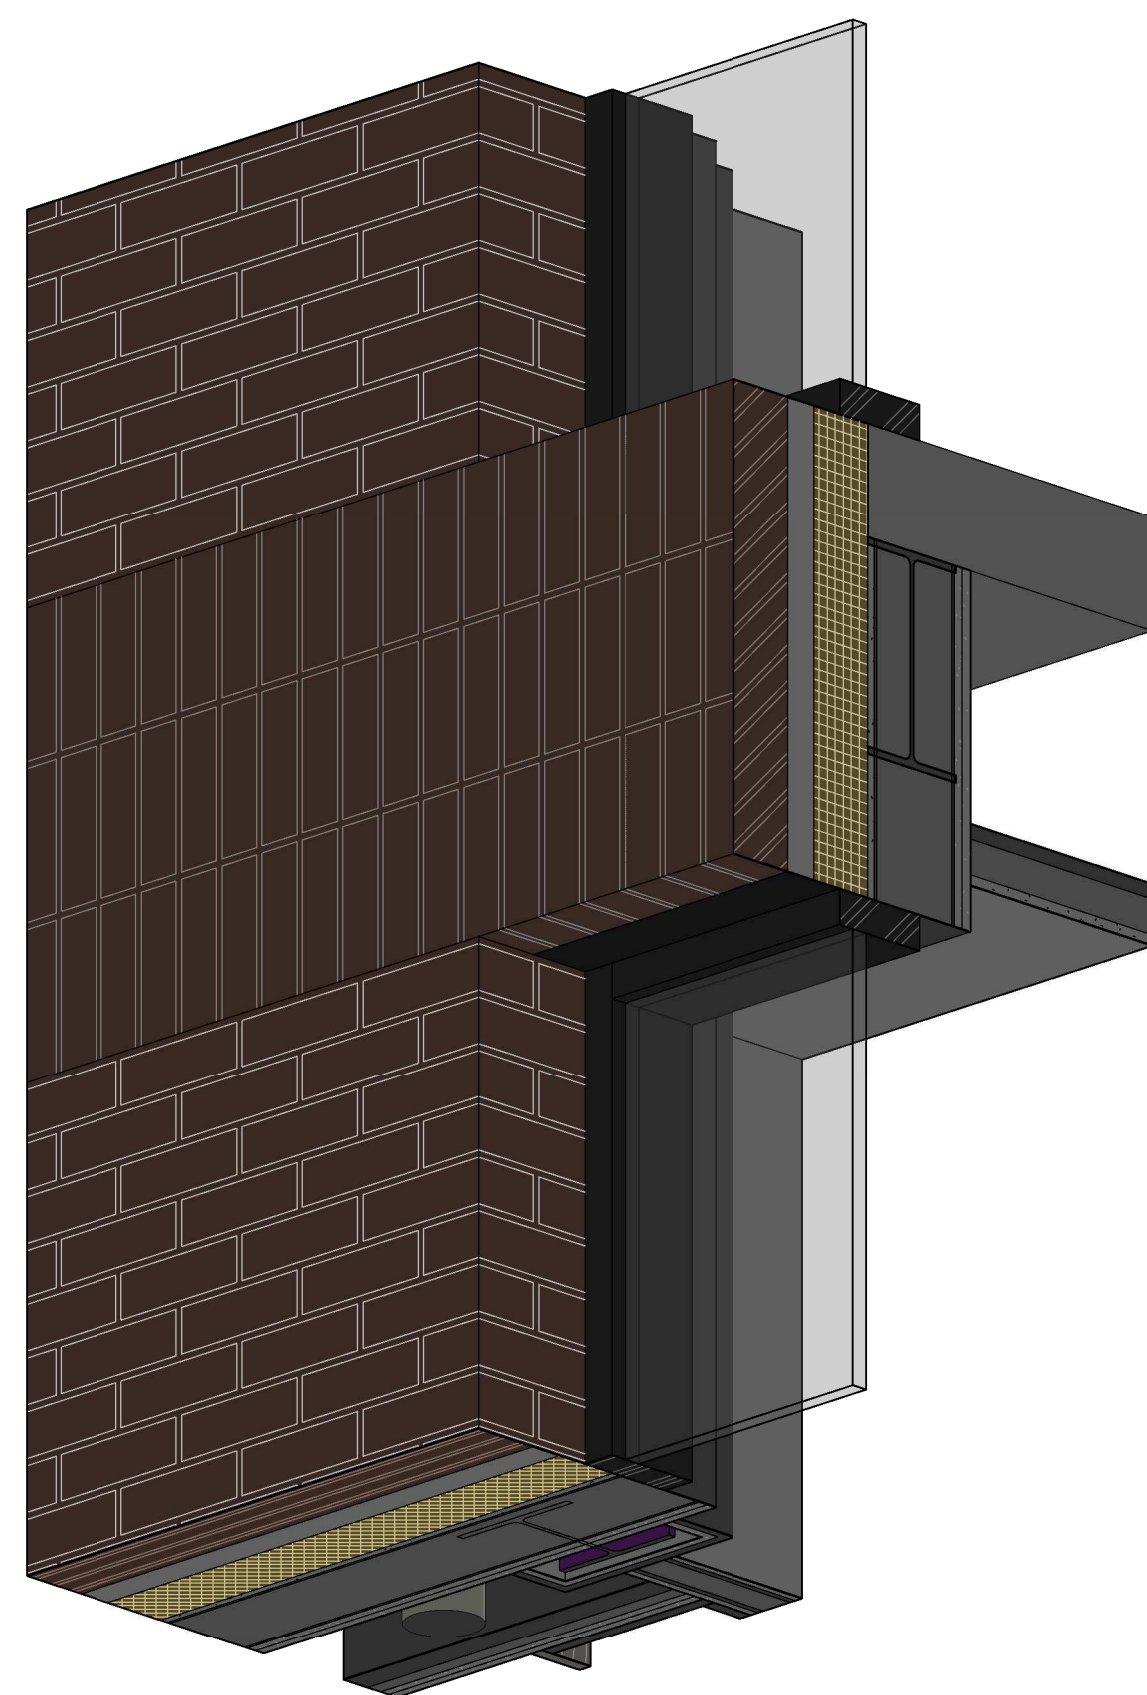
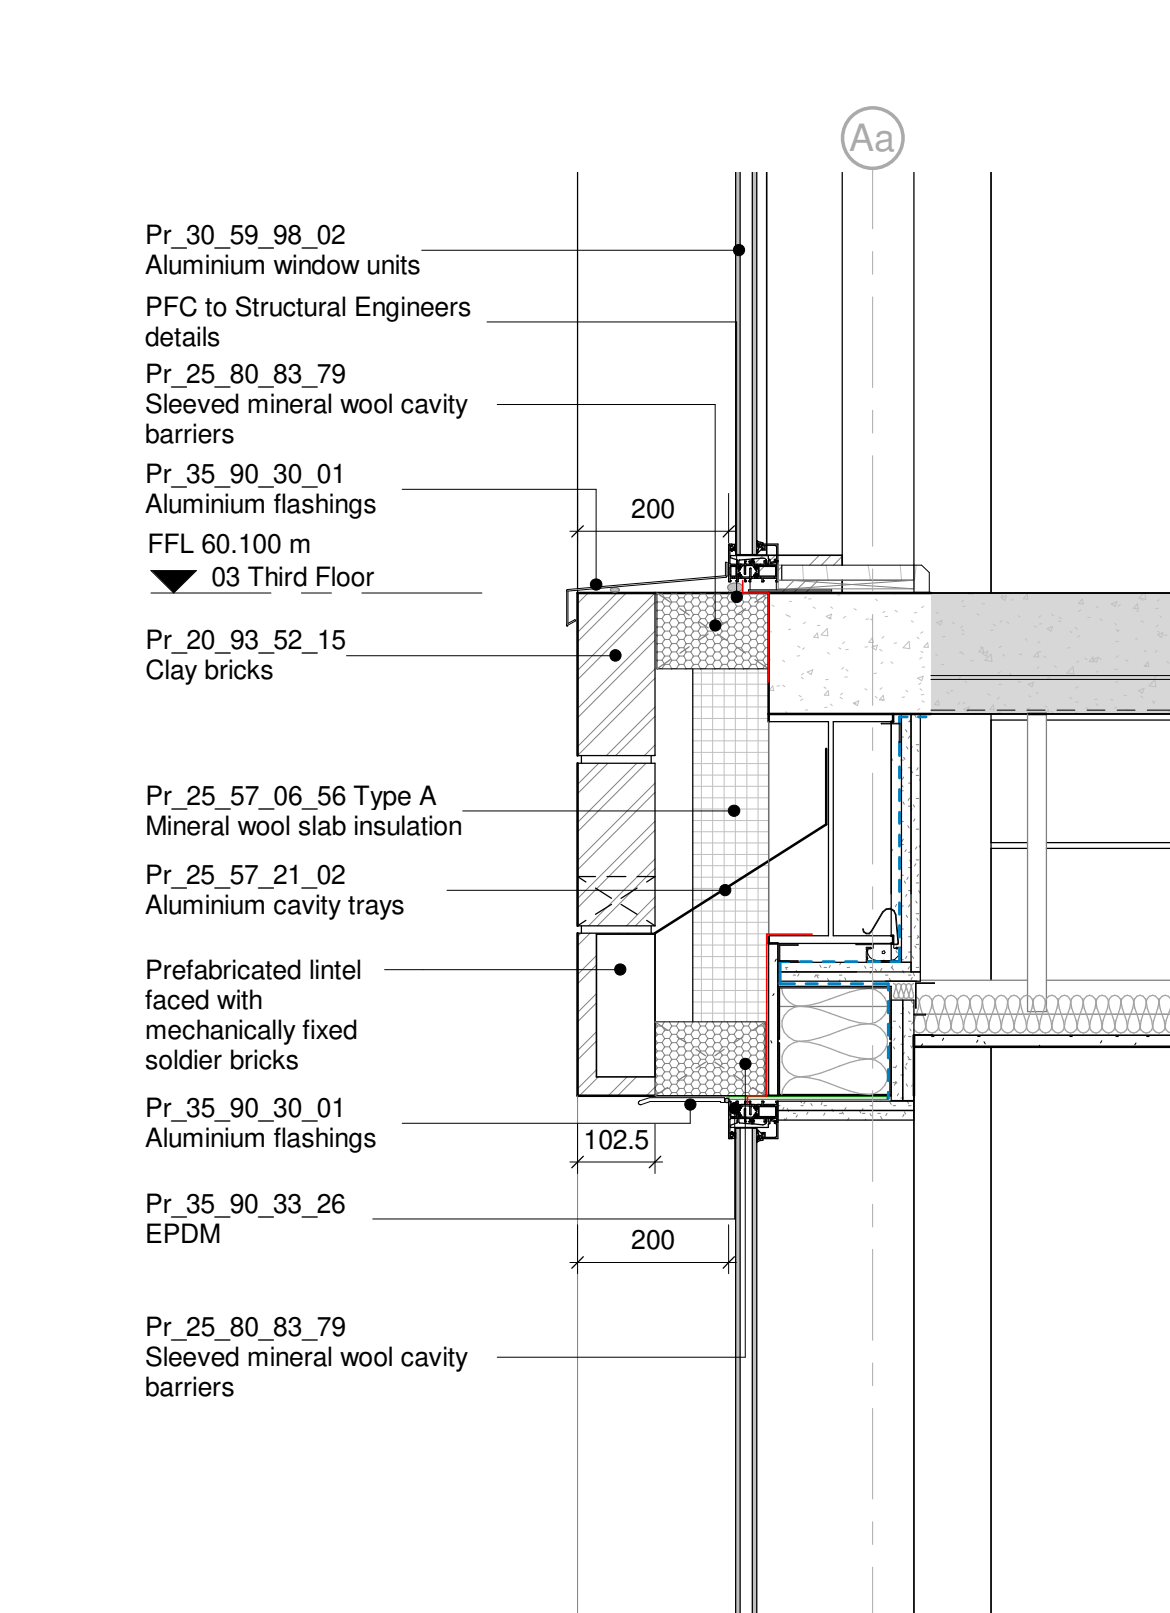
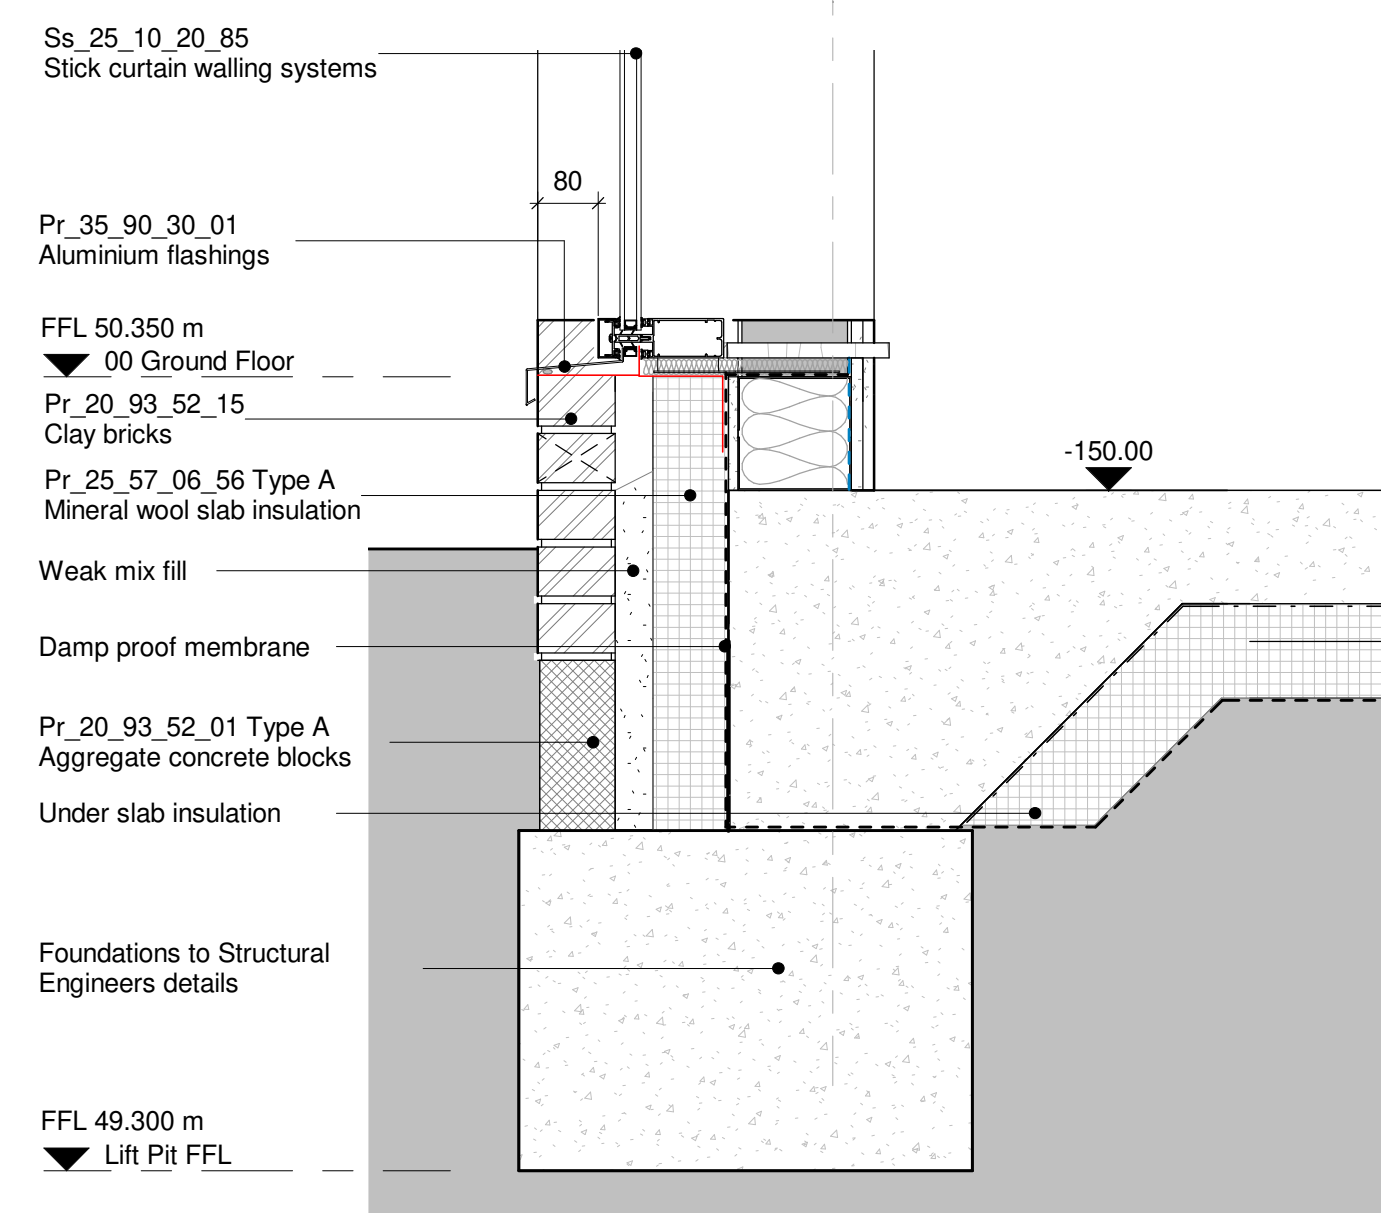


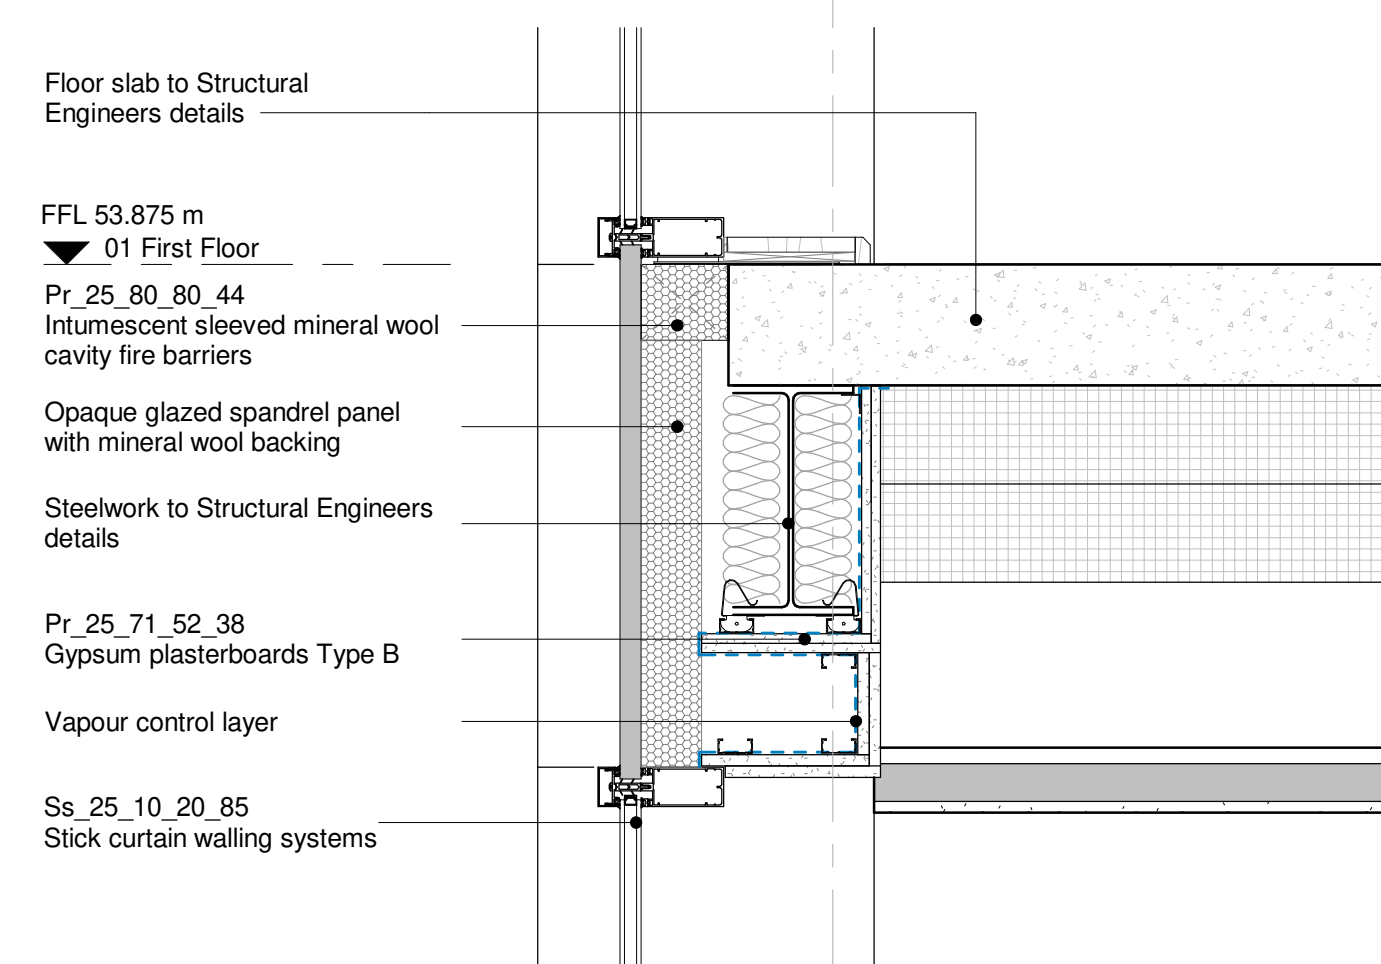

NOTE:
Soldier courses are to feature
recessed mortar joints. Bucket
handle mortar joints are to be
located elsewhere

Typical Window Indicative 3D Section

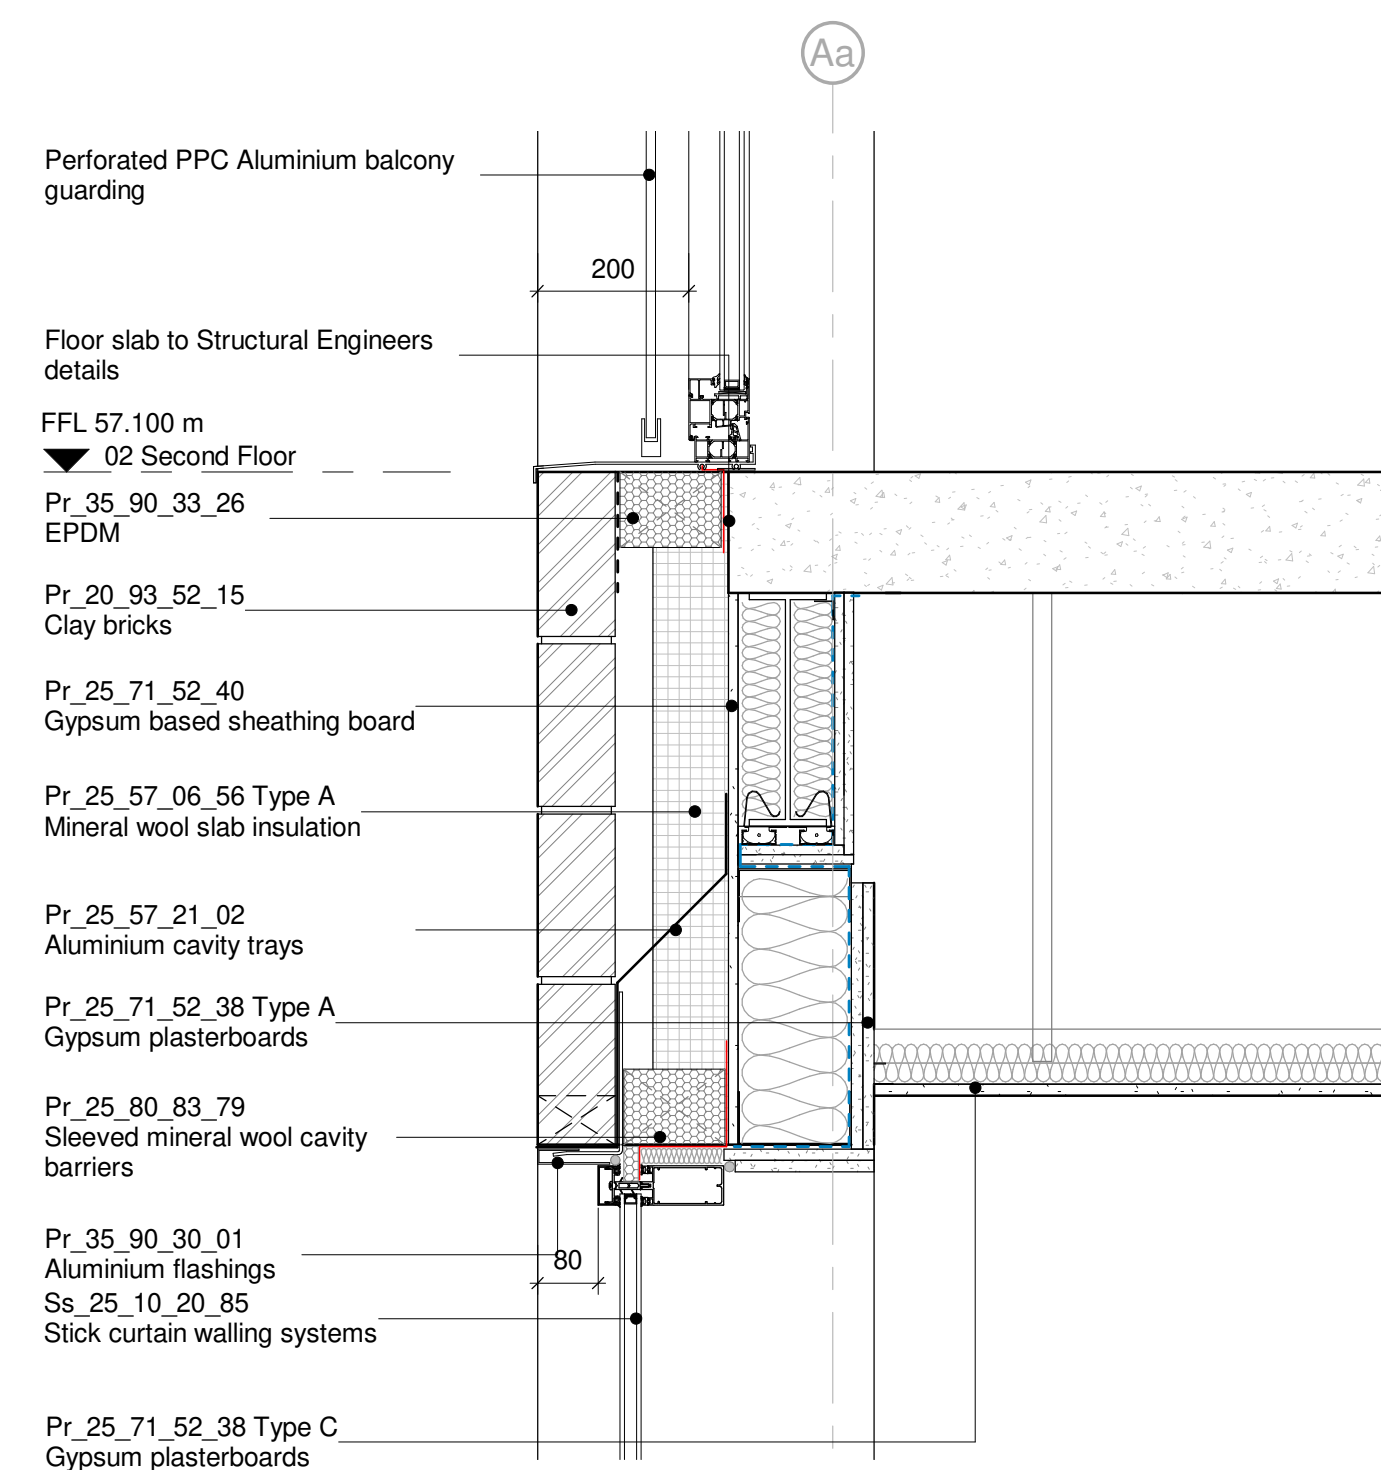

- # NOTES
- All dimensions and levels are to be checked on site.
 - Any discrepancies are to be reported to the architect before any work commences
 - This drawing shall not be scaled to ascertain any dimensions. Work to figured dimensions only.
 - This drawing shall not be reproduced without express written permission from AEW.
 - Title overleaf drawings and ownership boundaries are provided using all reasonable endeavours. AEW cannot be responsible for the accuracy or scale discrepancy of base plans supplied to them.
 - All works are to be undertaken in accordance with Building Regulations and the latest British Standards.
 - All proprietary materials and products are to be used strictly in accordance with the manufacturers recommendations.
- This drawing contains the following model files : -
- B10101-AEW-XX-XX-M3-A-0001_Building Model [P22] [S50]

CDM 2015

Client notified of duties: **24/11/2017**

Principal Designer: **Nationwide CDM**

Unless noted below, all known hazards have been highlighted on the drawing:

NOTE:
Window / curtain wall glazing support plates from slab / SFS to be installed to the manufacturers requirements and designed in conjunction with the structural engineer

3 Typical Curtain Wall Head, Spandrel, Base Detail
Scale @ 1 : 10

P3	17/05/2021	ET	ET
Recessed mortar joints to soldier courses note added			
P2	28/01/2021	BLB	ET / RH
Window reveal enlarged to suit LPA's comments.			
P1	27/11/2020	ET	EO
Initial Issue			
REV	Date	Drawn by :-	Checked by :-
Status	Purpose of Issue		
S2	For Planning		
drawing stage	Construction		
client			
Cheshire Cheese Assets LTD			
project			
Oldham Road, Manchester			
drawing title			
Typical Window Details			
date	27/11/2020	drawn	ET
scale @ A1	1 : 10	checked	EO