
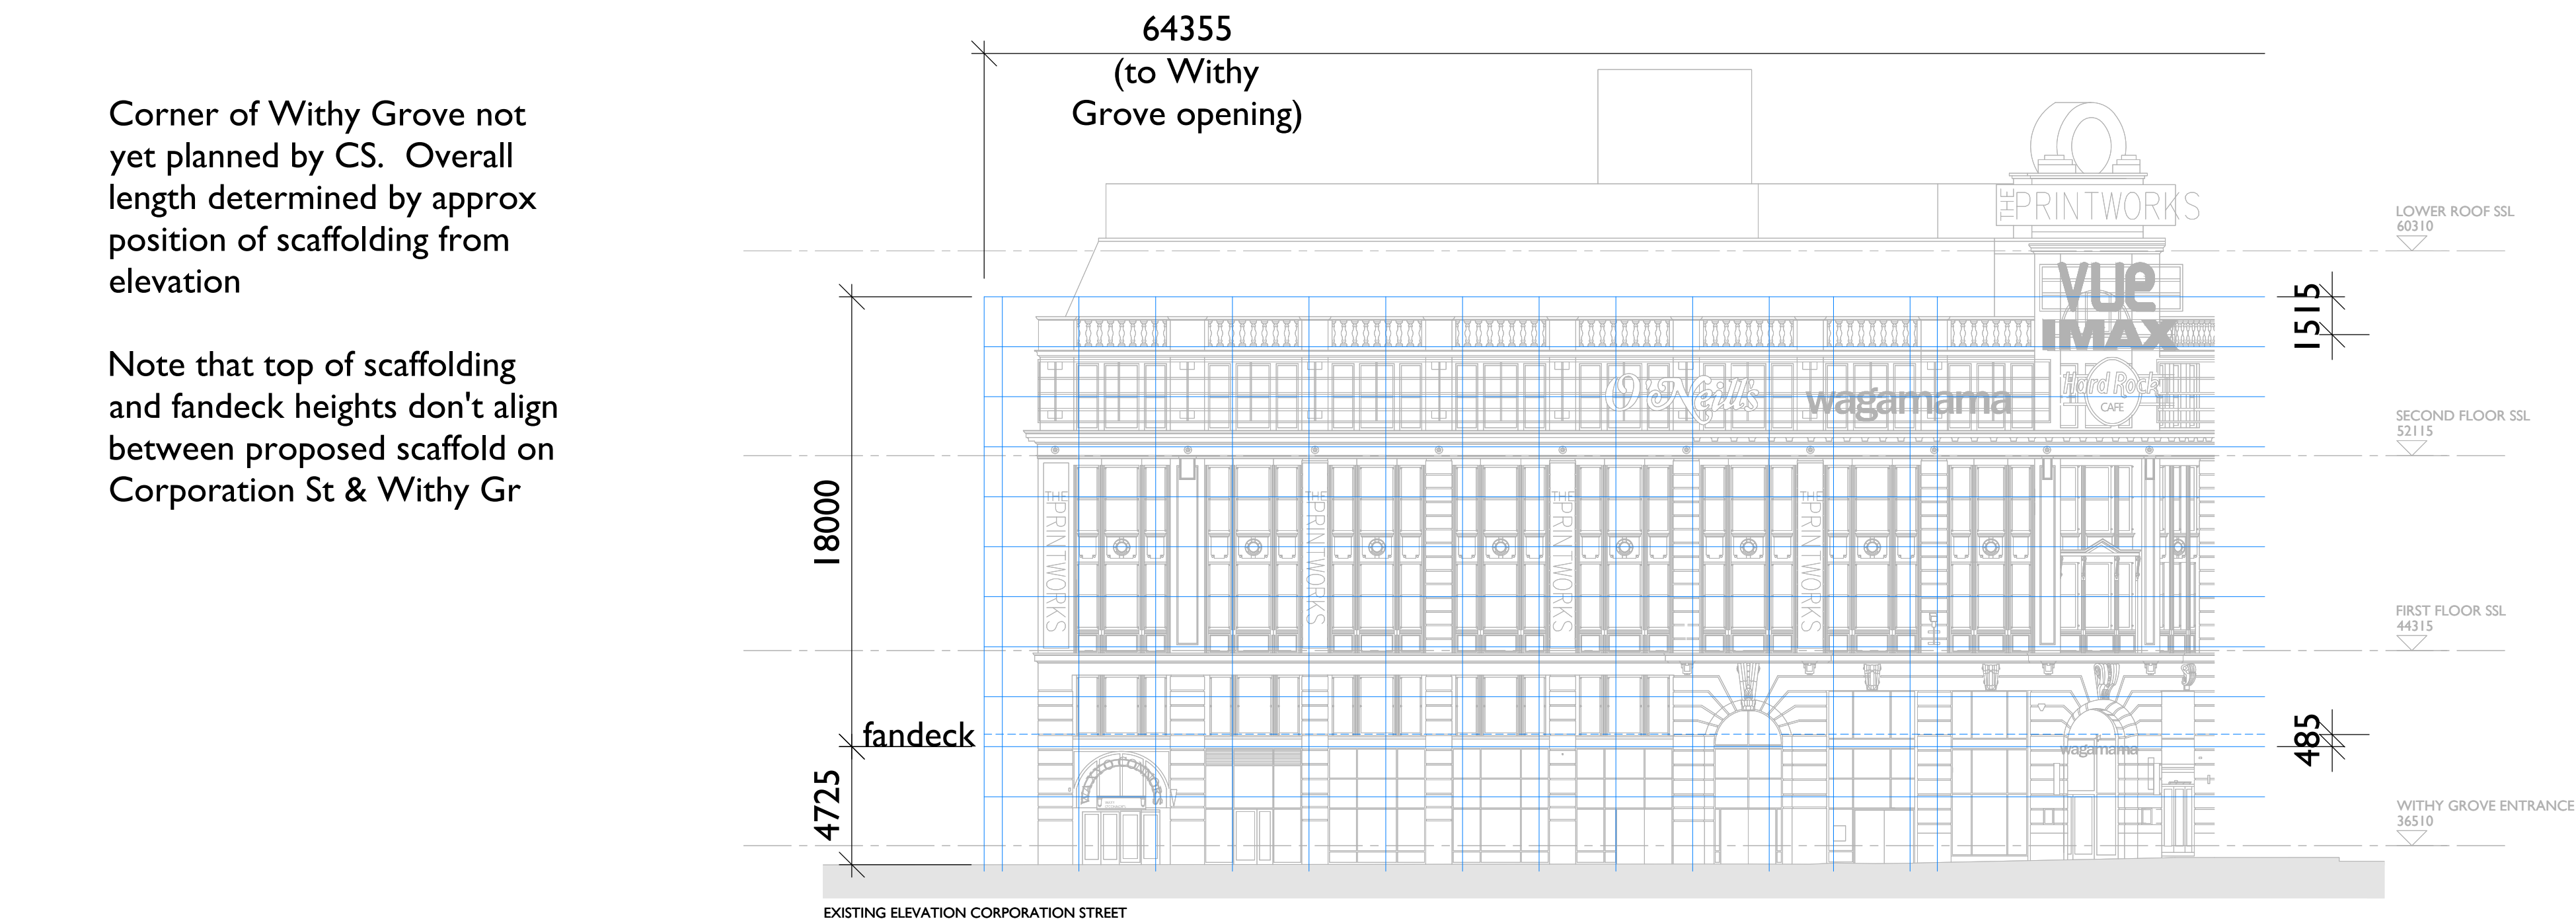


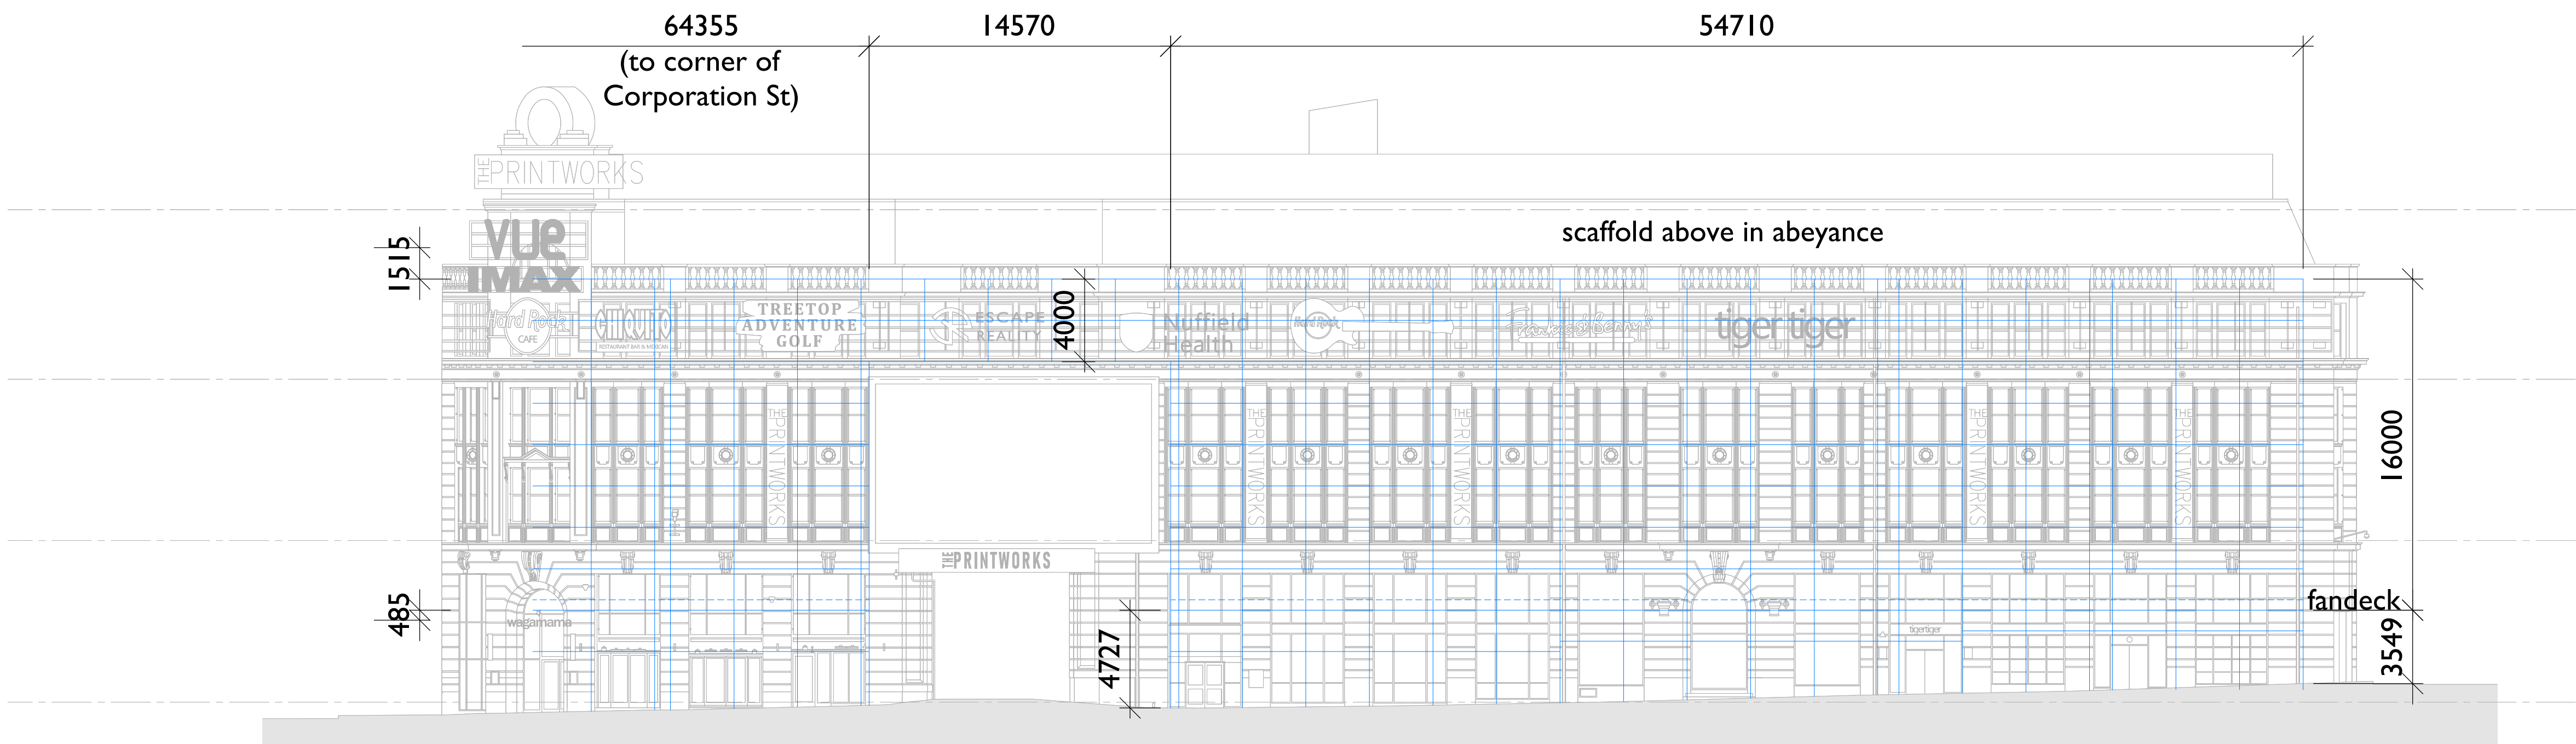

Corner of Withy Grove not yet planned by CS. Overall length determined by approx position of scaffolding from elevation

Note that top of scaffolding and fandack heights don't align between proposed scaffold on Corporation St & Withy Gr

Based on Connolly Scaffolding drawings issued 04.05.2022

Subject to scaffolding tolerances and on site modifications

Notes

1. Do not scale off this drawing

2. Drawing to be read in conjunction with the specification and all relevant drawing information

3. Contractor to check all dimensions on site

Comprehensive Design Architects to be advised of any discrepancies between this drawing and site conditions immediately

4. Dimensions are in millimetres unless otherwise stated

Registered Office : Comprehensive Design Architects Limited
16 Moray Place EDINBURGH EH3 6DT
Registered in Scotland : SC311114

© Comprehensive Design Architects Ltd. All rights reserved

CONSTRUCTION (DESIGN AND MANAGEMENT) REGULATIONS 2015

This drawing is to be read in conjunction with CDA's Standard Hazard and Risk Assessment of architectural matters (CDM) series drawings.

Works to be carried out in accordance with the Construction Phase plan prepared by the Principal Contractor.

Rev	Date	Description	drawn	chkd
internal job no G1707				
drawing no PWM-CDA-01-XX-DR-A-SK-0054				revision P1



Comprehensive Design Architects

16 Moray Place Edinburgh EH3 6DT
T: 0131 225 1111 www.cda-group.co.uk

client
DTZ INVESTORS

key plan


project
PRINTWORKS, MANCHESTER

title
**Scaffolding Layout
Elevation for Client Signage**

date	scale	drawn by	checked by
04.05.22	1:200@A1	MJ	MJ

status
INFORMATION

internal job no G1707	
drawing no PWM-CDA-01-XX-DR-A-SK-0054	revision P1