


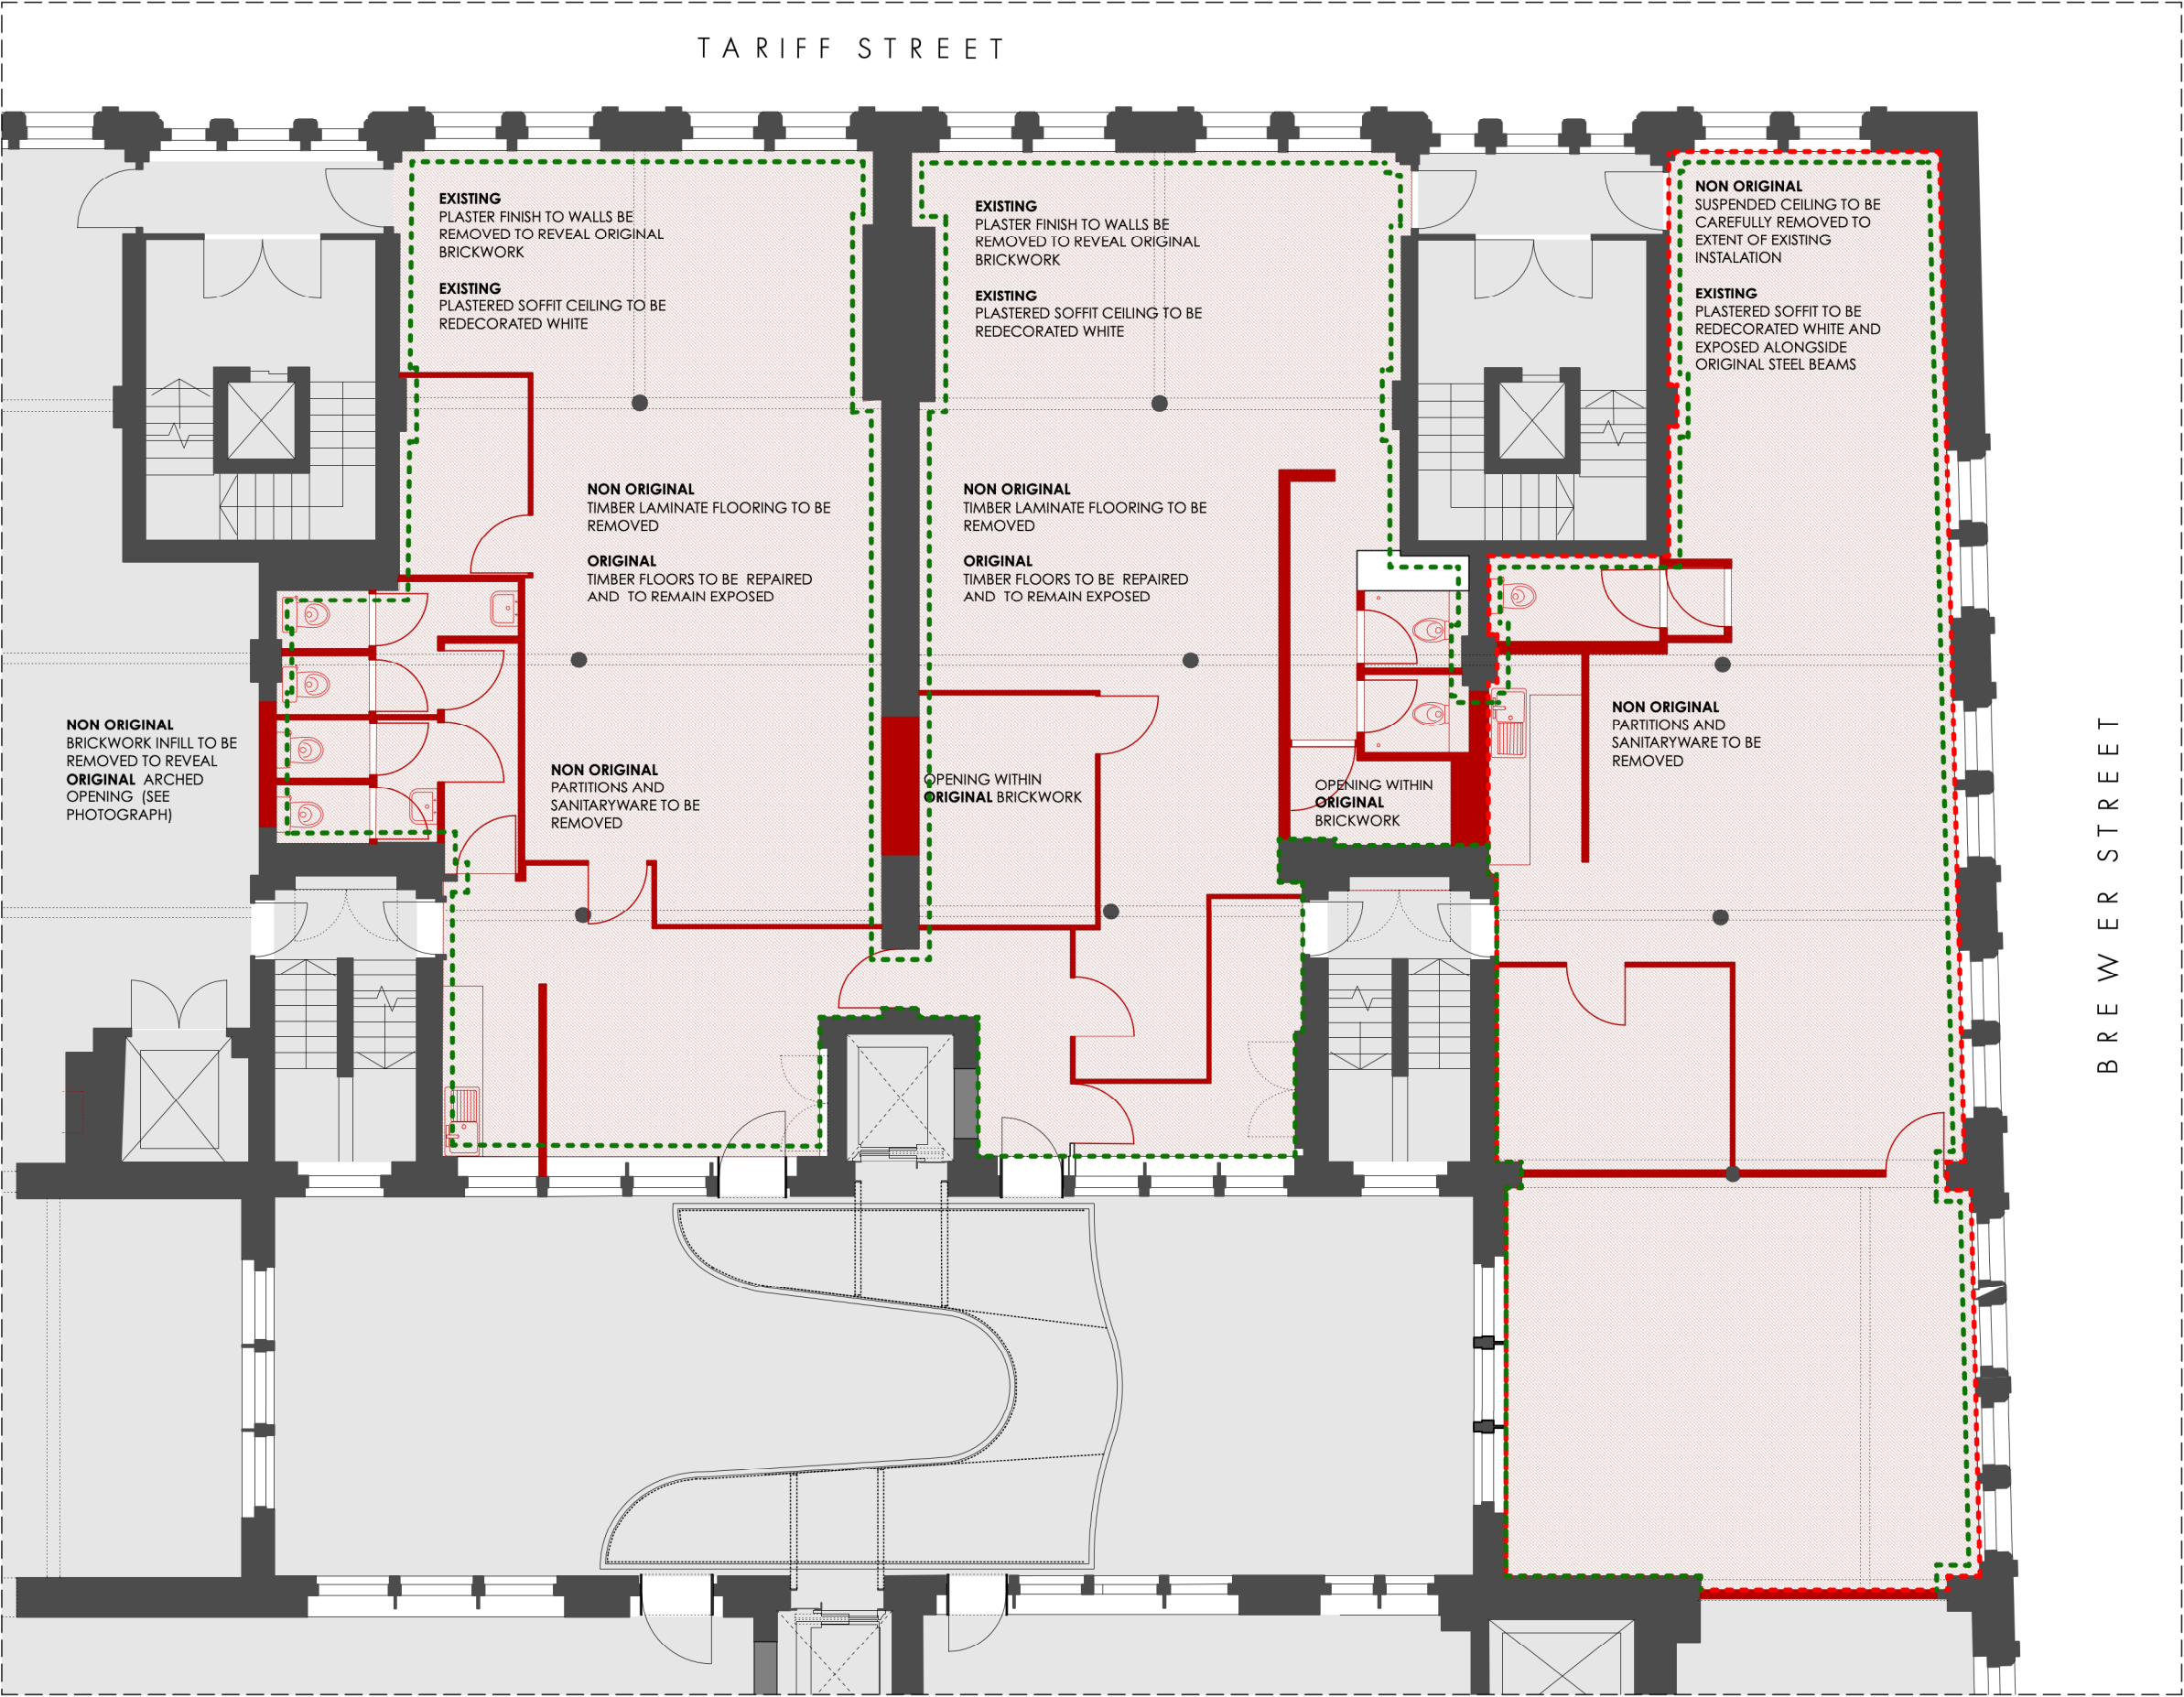

REVISION	DATE	DESCRIPTION
-	15.04.21	DRAFT ISSUE
-	06.05.21	PLANNING ISSUE



ALTERATIONS KEY

INDICATES NEW OPENINGS / WALLS TO BE REMOVED


INDICATES DOOR/FITTING/SANITARY WARE ETC. TO BE REMOVED

INDICATES NON ORIGINAL SUSPENDED CEILING TO BE REMOVED

INDICATES NON ORIGINAL PLASTER FINISH TO WALLS TO BE REMOVED TO REVEAL ORIGINAL BRICKWORK

INDICATES NON ORIGINAL LAMINATE FLOORING OVER ORIGINAL TIMBER FLOOR BOARDS TO BE REMOVED

AREA NOT SUBJECT OF THIS APPLICATION
SEE APPLICATIONS No.s 122935/LO/2019 & 123242/FO/2019

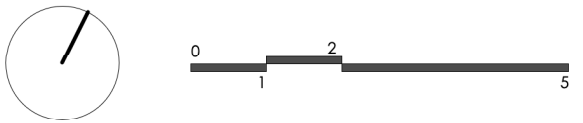

PLANNING

OMIArchitects

31 Blackfriars Road, Salford, Manchester, M3 7AQ
+44(0)161 832 3242 / info@omiarchitects.com / www.omiarchitects.com

PROJECT	FOURWAYS HOUSE				
DRAWING	SECOND FLOOR - ALTERATIONS PLAN				
DATE	APR' 21	DRAWN BY	KT	SCALE	1:100@A3
JOB NO.	1412	DWG.NO.	L 2213		

FOURWAYS HOUSE, SECOND FLOOR
ALTERATIONS PLAN

1.100 @ A3