


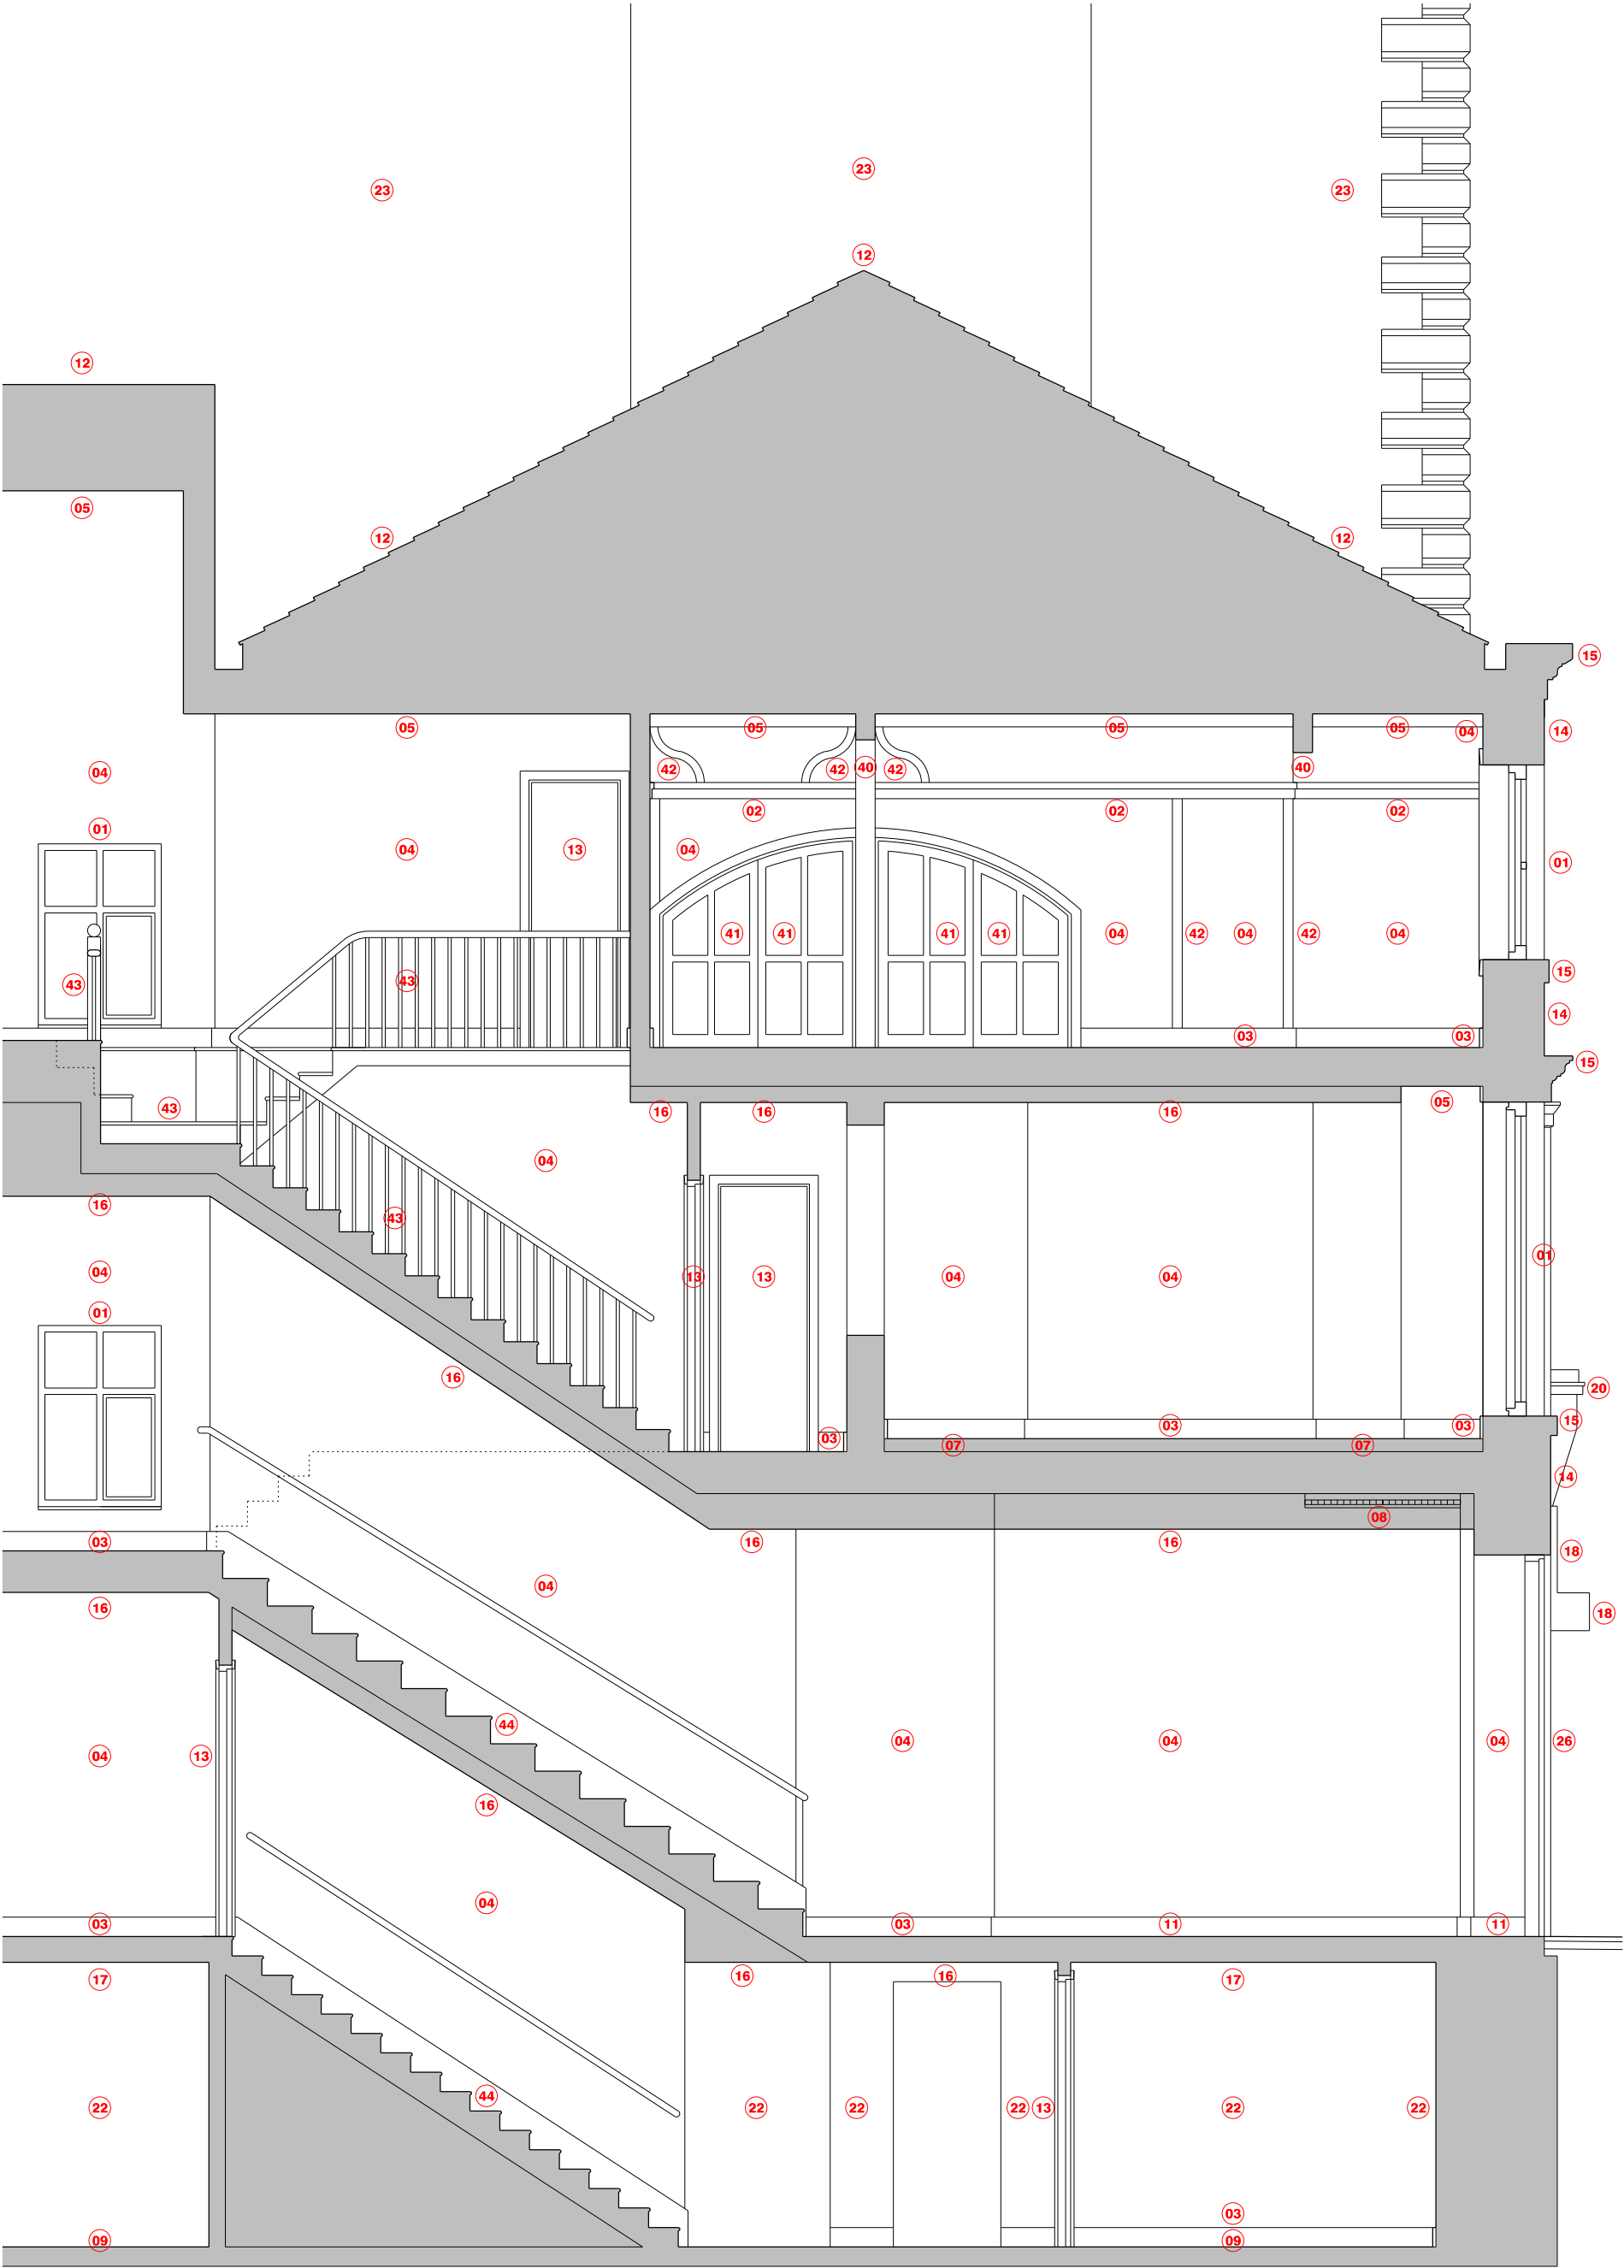


section A-A

- 01 existing timber window, internal architraves, and cill
- 02 existing dado rail
- 03 existing skirting
- 04 existing painted plaster wall
- 05 existing painted plaster ceiling
- 06 existing plasterboard ceiling concealing existing ceiling with possible cornice above
- 07 existing chipboard raised floor
- 08 existing cornices (others may be revealed following soft-strip)
- 09 existing stone slab floor
- 10 existing timber ceiling and beams
- 11 existing floor tiles and skirtings
- 12 existing slate roof
- 13 existing timber door
- 14 existing painted facade
- 15 existing cornice
- 16 existing lay-in ceiling tiles concealing existing ceiling with possible cornice above
- 17 existing timber floor
- 18 existing shop signage and roller shutter
- 19 existing shop front door and glazed screens
- 20 existing timber pilasters
- 21 existing shop fit-out
- 22 existing painted brickwork

- 23 gable and chimney of 49 Piccadilly
- 24 remnant of former TSB facade
- 25 lights, alarms and other non-original items fixed to facade
- 26 roller shutters concealing timber door
- 27 hoarding
- 28 existing brickwork
- 29 existing stone cill
- 30 steel beam supporting brickwork above
- 31 sign
- 32 roller shutter
- 33 shop front
- 34 painted brickwork
- 35 plywood
- 36 non-original plasterboard
- 37 timber beam and floor
- 38 timber loading bay doors
- 39 metal gate
- 40 painted timber beams
- 41 painted timber cupboard doors
- 42 painted decorative moulding to wall
- 43 timber stair, handrail and balustrades
- 44 concrete stair with timber handrail

revision: date: note:
P01 2021.01.27 preliminary first issue

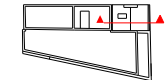

stephenson hamilton risley
STUDIO

project
43-47 piccadilly, manchester

job no.
7422

title
existing town house section A-A

scale
1:50 @ A3

drawing no.
7546-al(02)0050

3 riverside news
4 commercial street
manchester, M15 4RQ
www.shr.studio
mail@shr.studio
0161 832 0244