
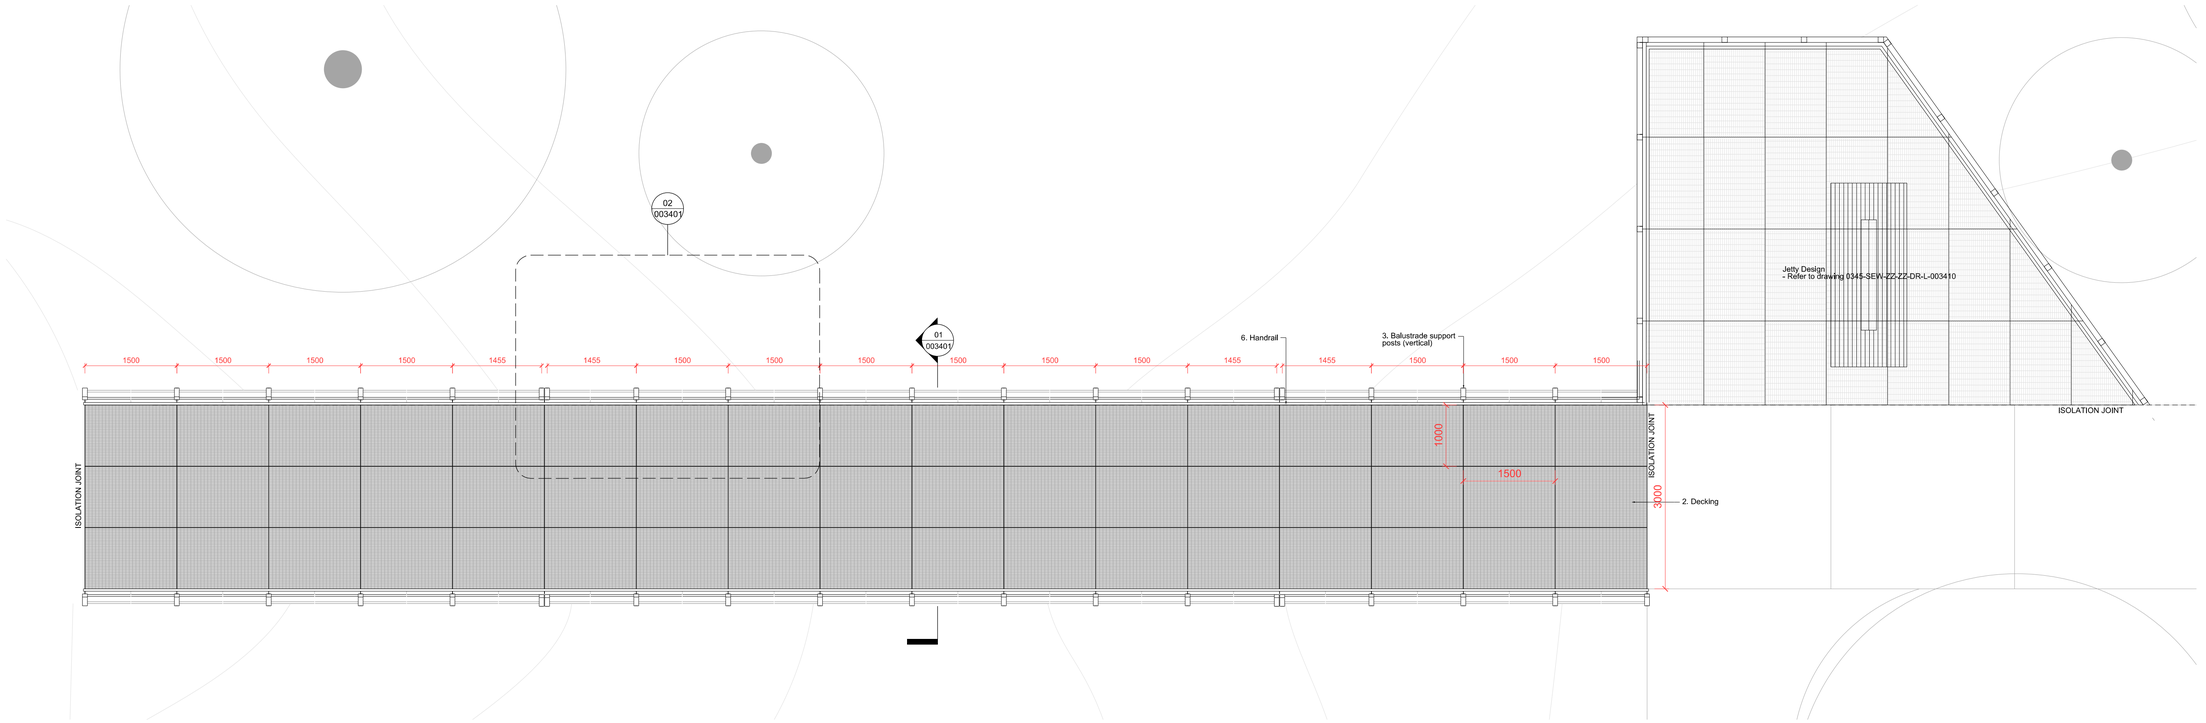


01 Raised Walkway - Plan
1:50 @A1

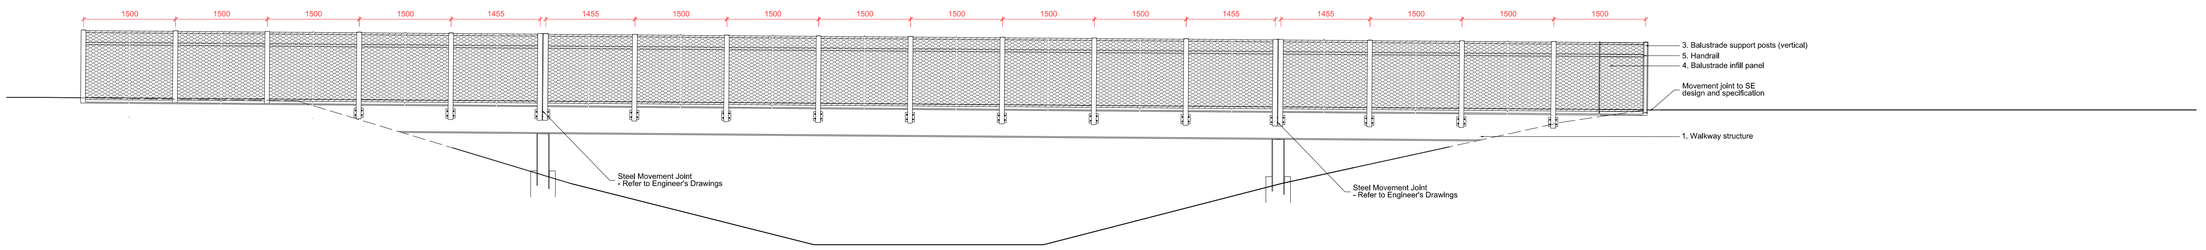

02 Raised Walkway - Elevation
1:50 @A1

Raised Walkways:
External metal walkway with decking, balustrade and handrail.
Size and configuration: Refer to design drawings
All structural elements and foundations to Engineer's specification

Please refer to Lighting Consultant's drawing:
4292_05_004

1. WALKWAY STRUCTURE: To Engineer's Specification
   Material: Weathering Steel (Cor-ten)
2. DECKING:
   Galvanized steel mesh deck
   Slip/ Skid resistance: PTV to BS 7976-2 of 45 wet/ dry
3. BALUSTRADE SUPPORT POSTS (VERTICAL):
   Material: Weathering Steel (Cor-ten)
   Thickness: 80mm I-section tapering from 50mm to 100mm as shown.
4. BALUSTRADE INFILL PANEL:
   Material: Stainless Steel structural wire-rope
5. HANDRAIL:
   Material: Galvanized Steel
   Size: 48mm diameter
   Finish: Galvanized

General Notes

No dimensions to be scaled from this drawing. All dimensions to be checked on site by the contractor and such dimensions to be their responsibility. All work must comply with relevant British Standards and Building Regulations requirements. Drawing errors and omissions to be reported to the architects.

General Notes

Rev	Date	Reason for Issue	Chk
P00	05.03.21	PLANNING	SEW

Keyplan

Scale Bar

sew Studio Egret West
3 Brewhouse Yard
London
EC1V 4JQ
0207 549 1730
hello@egretwest.com
egretwest.com
©2015 SEW ltd

Client
Mayfield Partnership

Project
Mayfield Park

Drawing Title
Raised Walkway - Design Intent
Plan, Elevation (Sheet 2 of 2)

Project Number	Status
0345	PLANNING
Scale at A1 (A3)	Date
1:50	05.03.21
Drawn by	Checked by
FK	SEW

Drawing Number	Revision
0345-SEW-ZZ-ZZ-DR-L-PL3402	P00