


A4 Size

FOR PLANNING PURPOSES ONLY. USE FIGURED DIMENSIONS ONLY. SUBJECT TO SITE SURVEY AND ALL NECESSARY CONSENTS. ALL DIMENSIONS TO BE CHECKED BY USER AND ANY DISCREPANCIES, ERRORS OR OMISSIONS TO BE REPORTED TO THE ARCHITECT BEFORE THE WORK COMMENCES. THIS DRAWING IS TO BE READ WITH ALL OTHER RELEVANT MATERIALS

Scale 1:1250

Revision	Notes	Date	Drawn
A	Current OS Plan shown for planning resubmission	June '21	

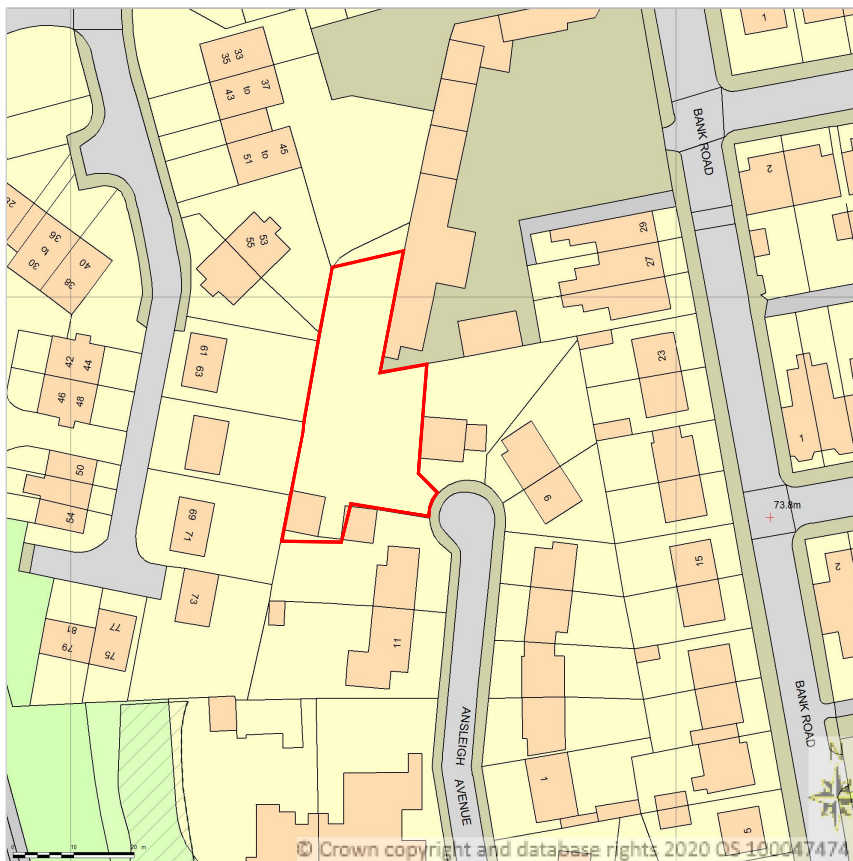

FuZED ARCHITECTURE

Fuzed A+D Ltd, 74A Water Street, Radcliffe, Manchester, M26 4DF
Tel: 0161 724 8006 Email: fuzedarchitects@gmail.com



DESIGN

Project: Detached dwelling @ No. 9 Ansleigh Avenue, Crumpsall
Client: Claire, Christina and Alex Senechko
Content: Planning Submission
Location Plan

Contract No. 1020
Dwg No. 1.04
Revision A
Date June '21