


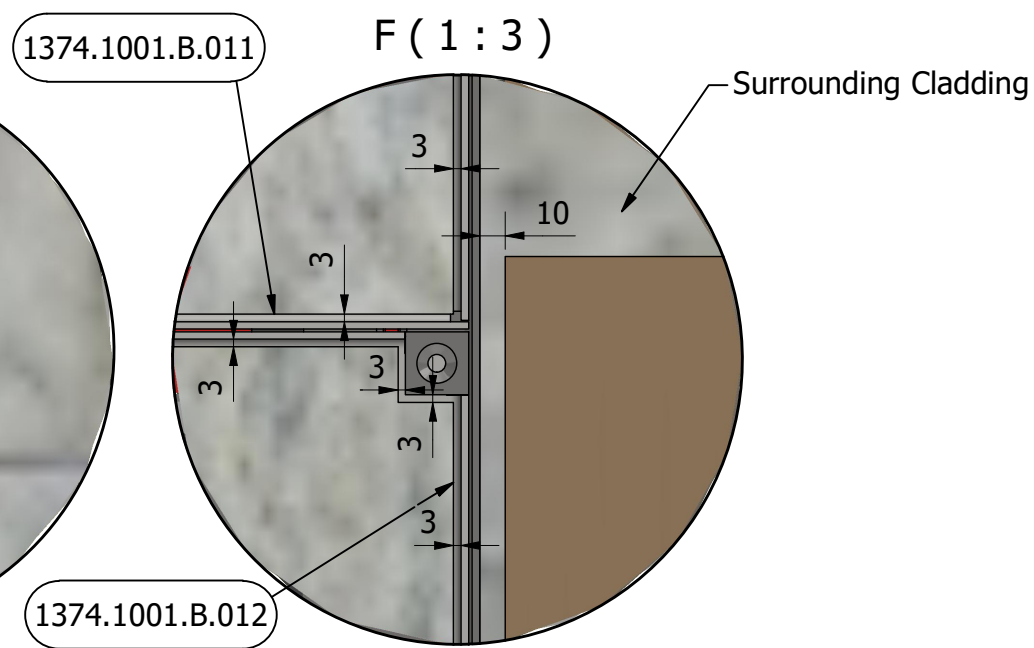
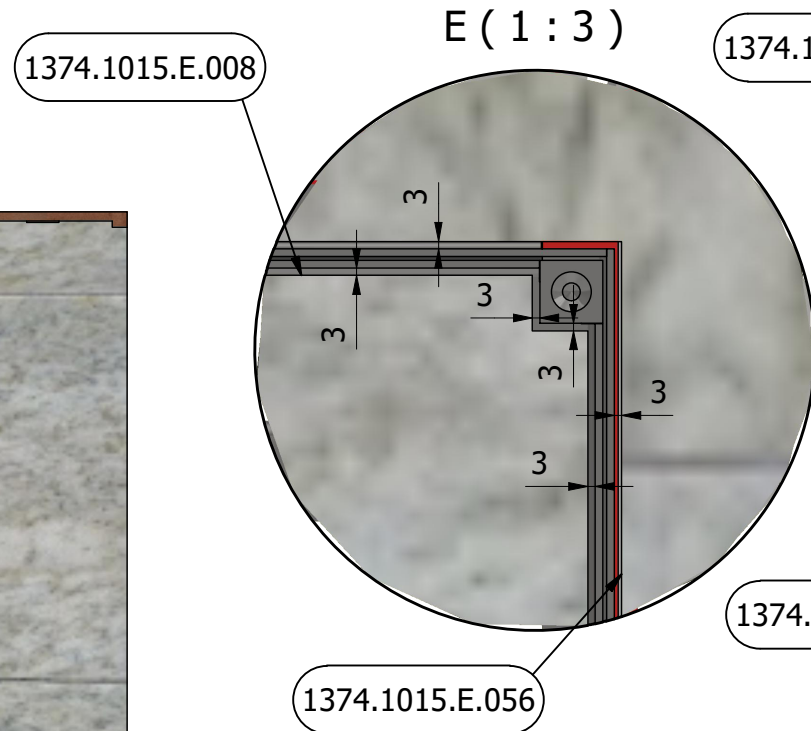


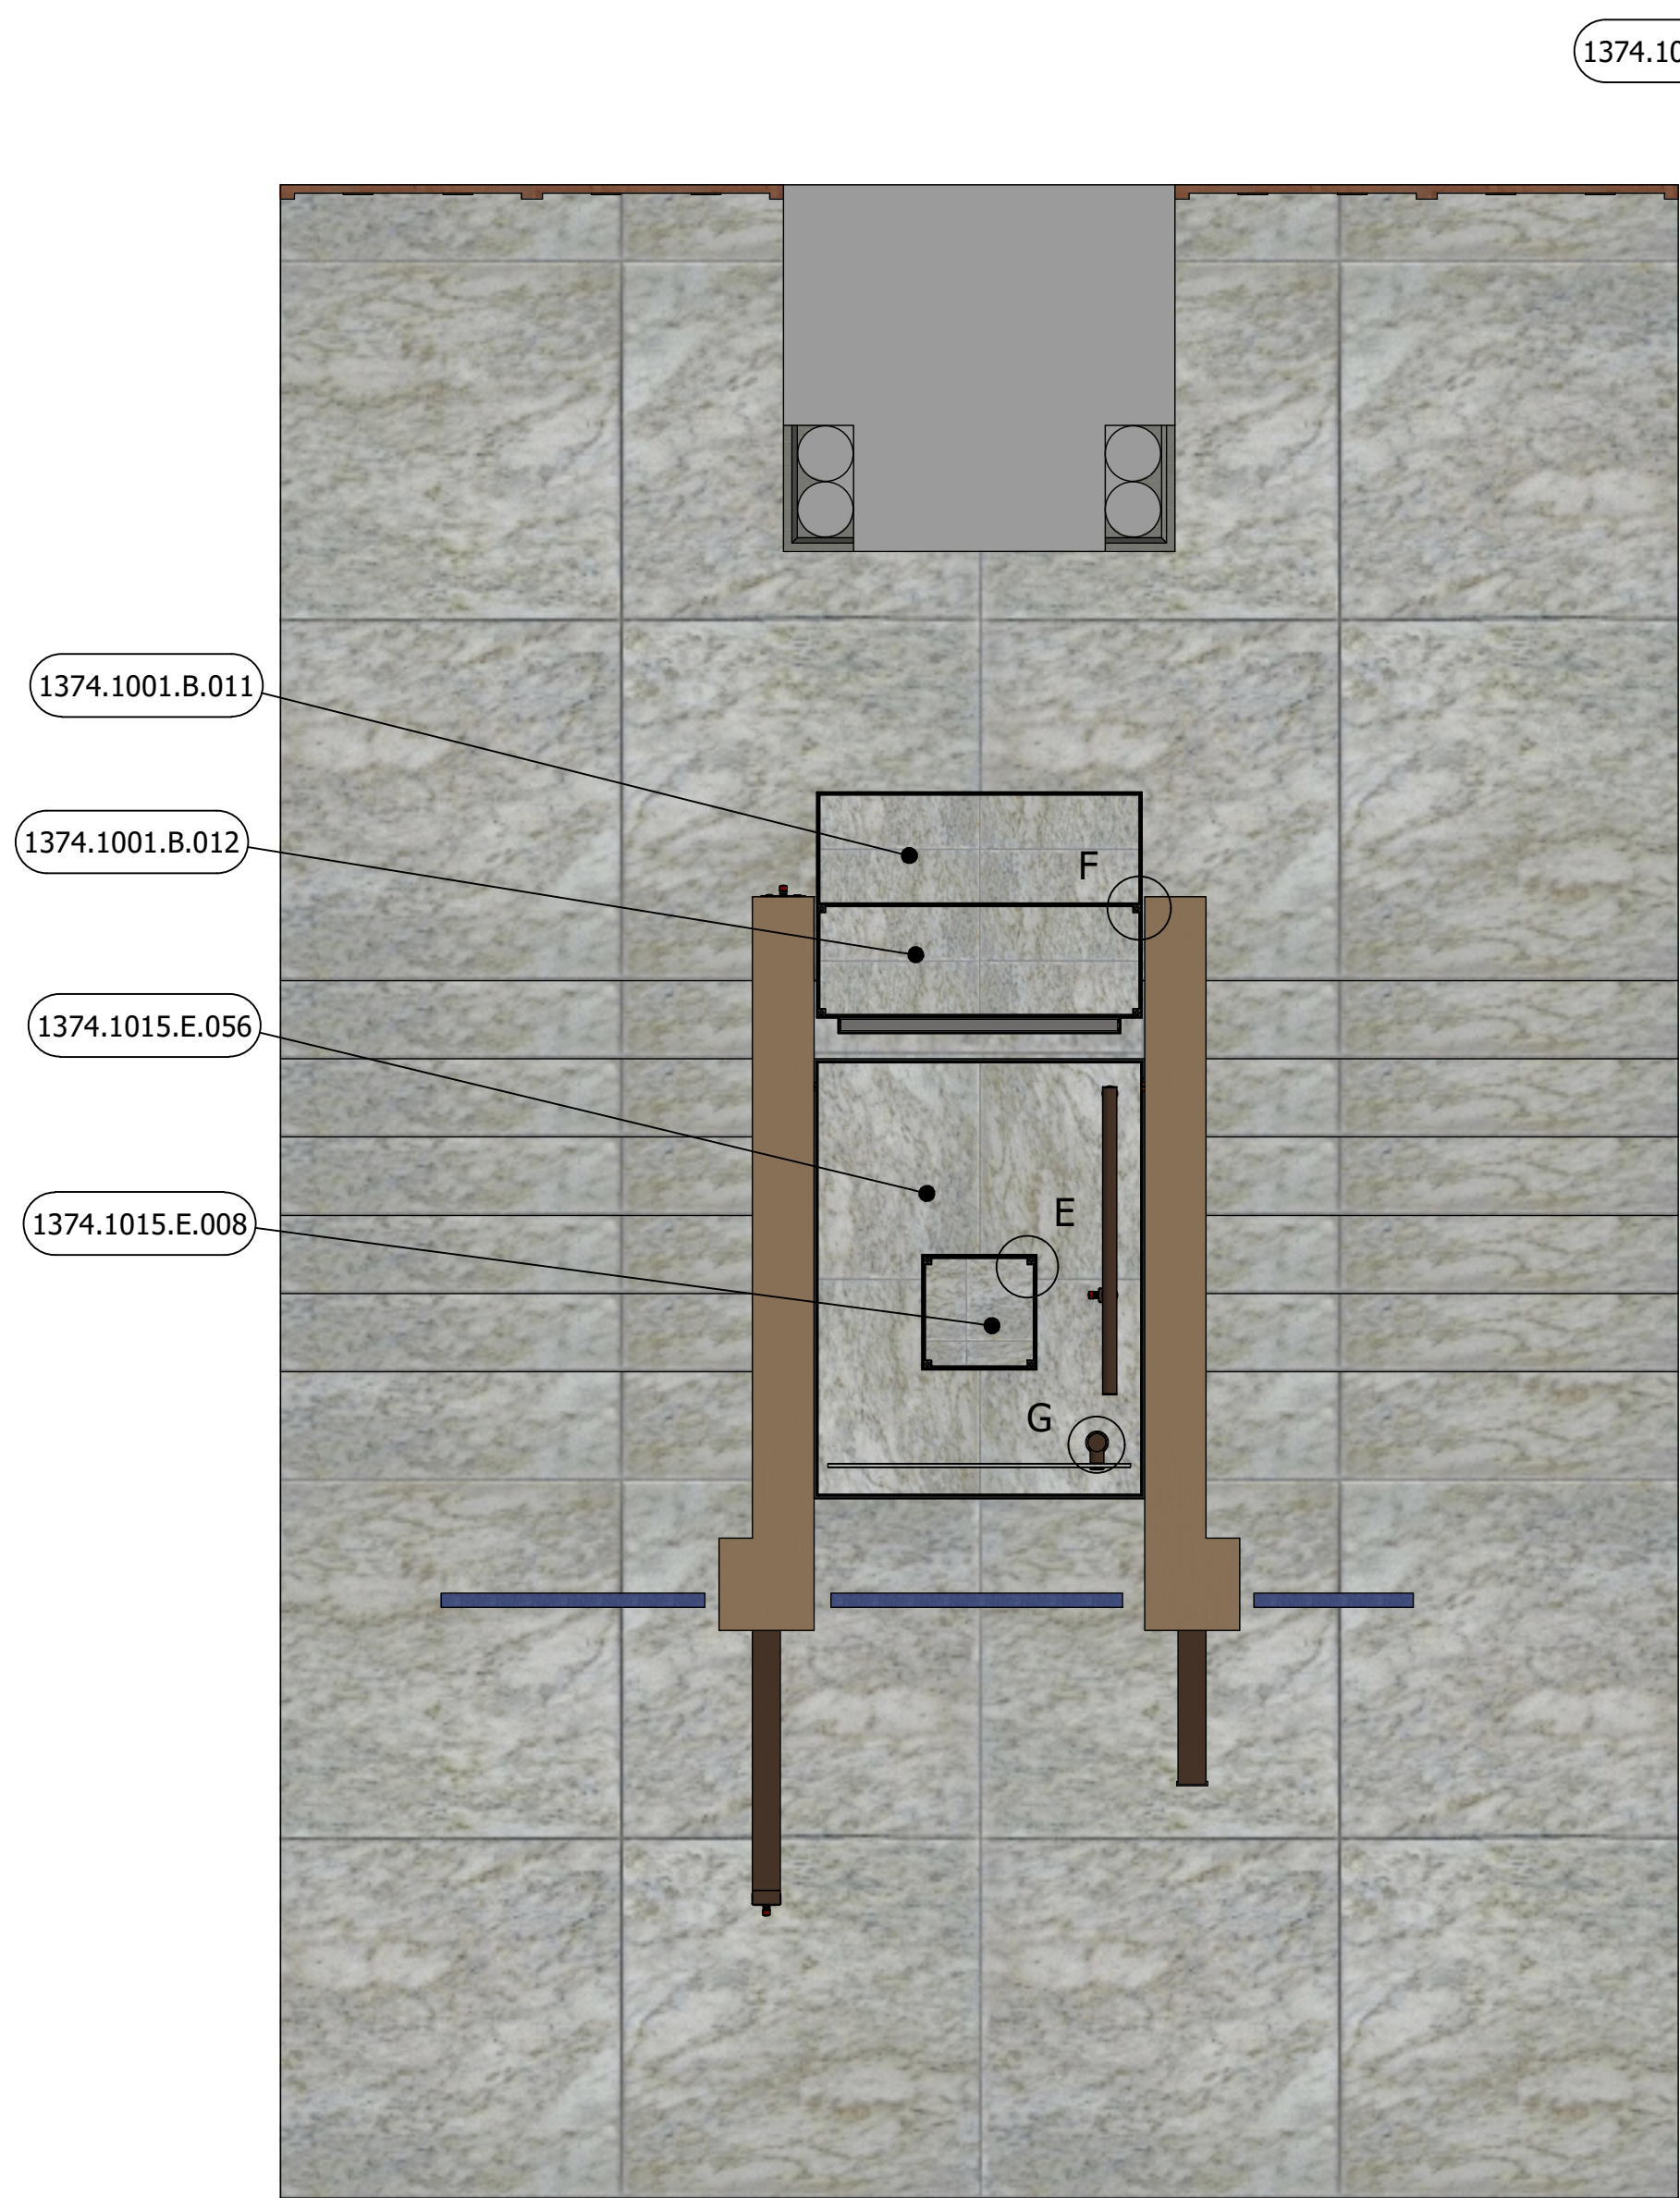


A-A (1 : 25)

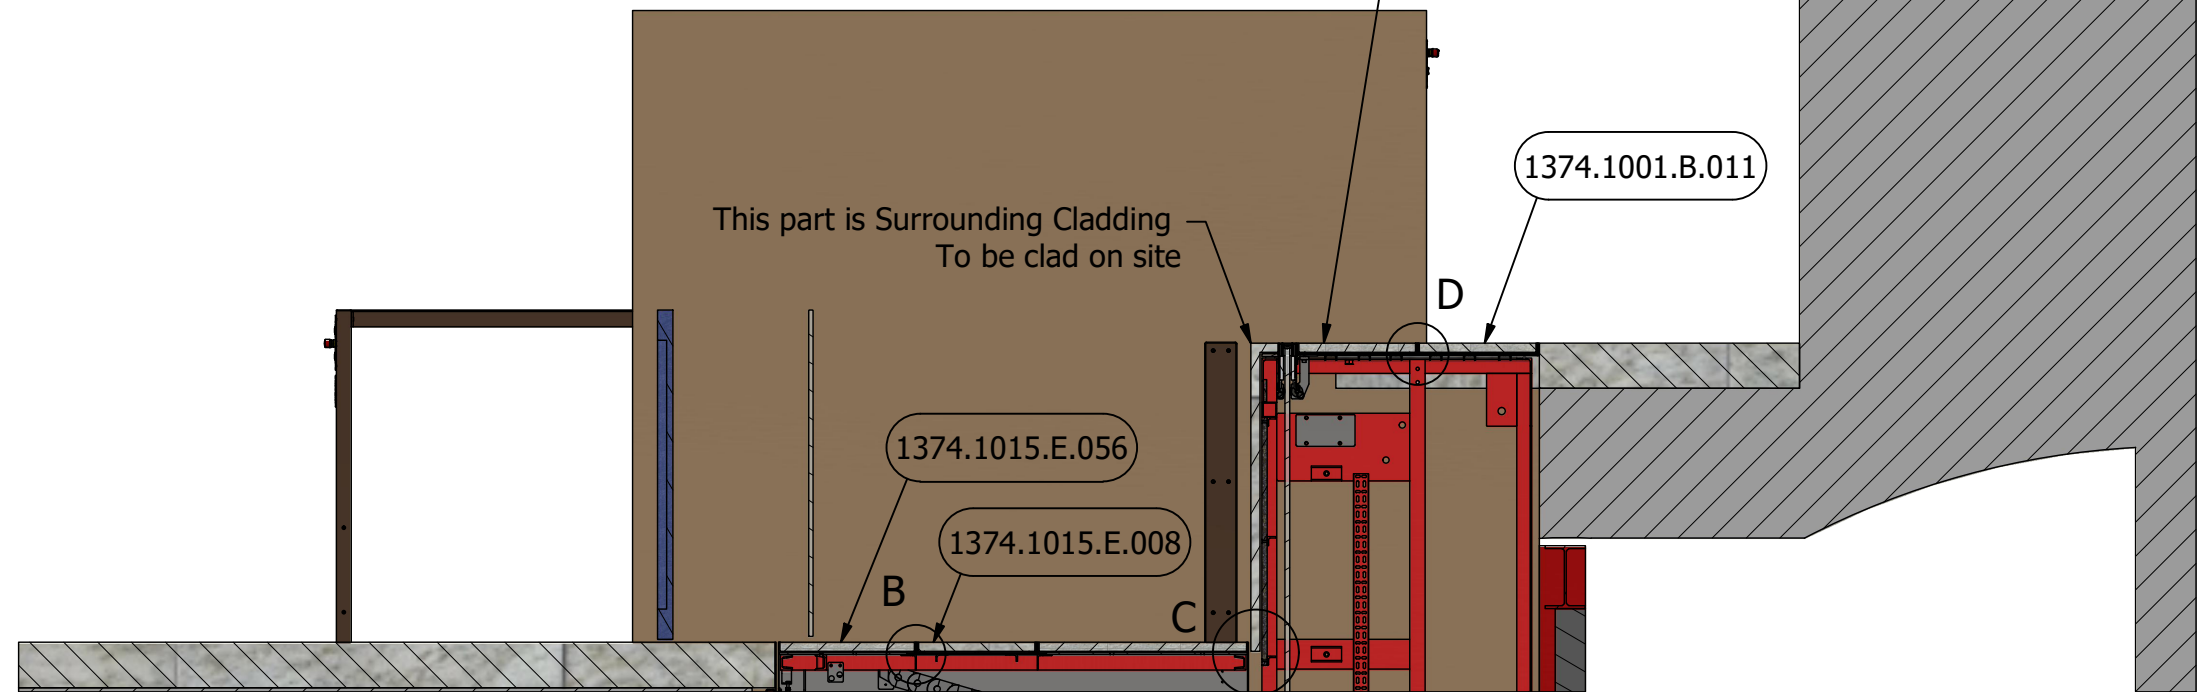


C (1 : 3)

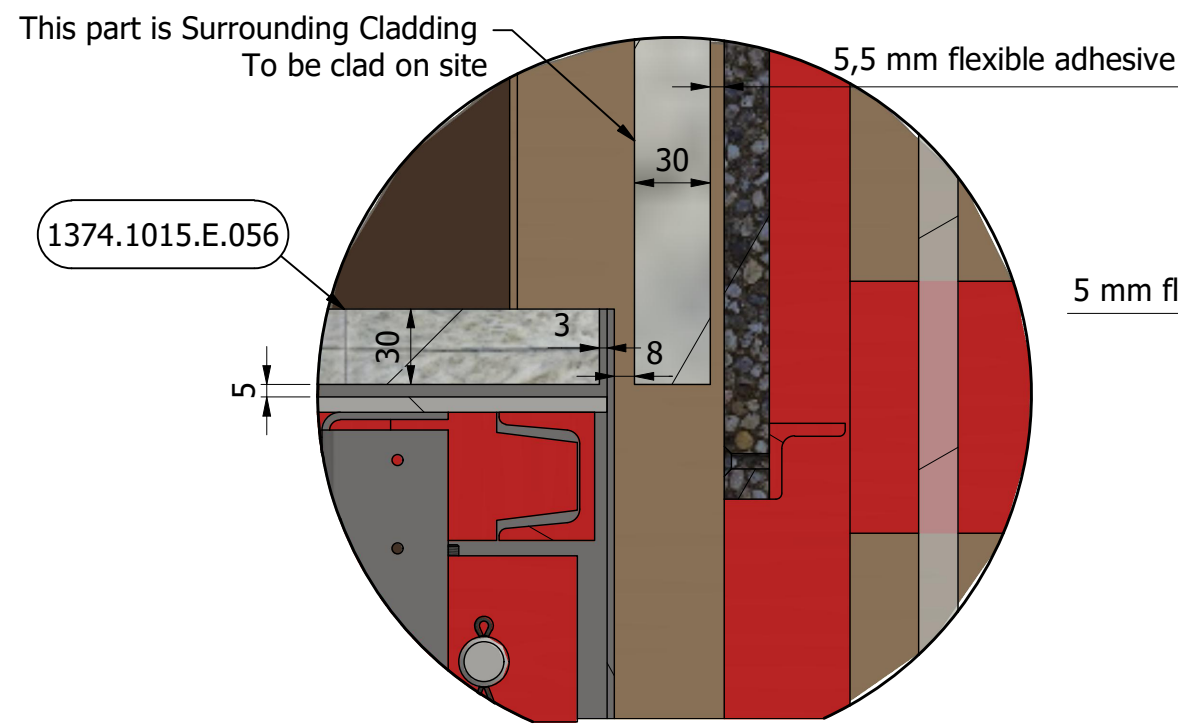


B (1 : 2)

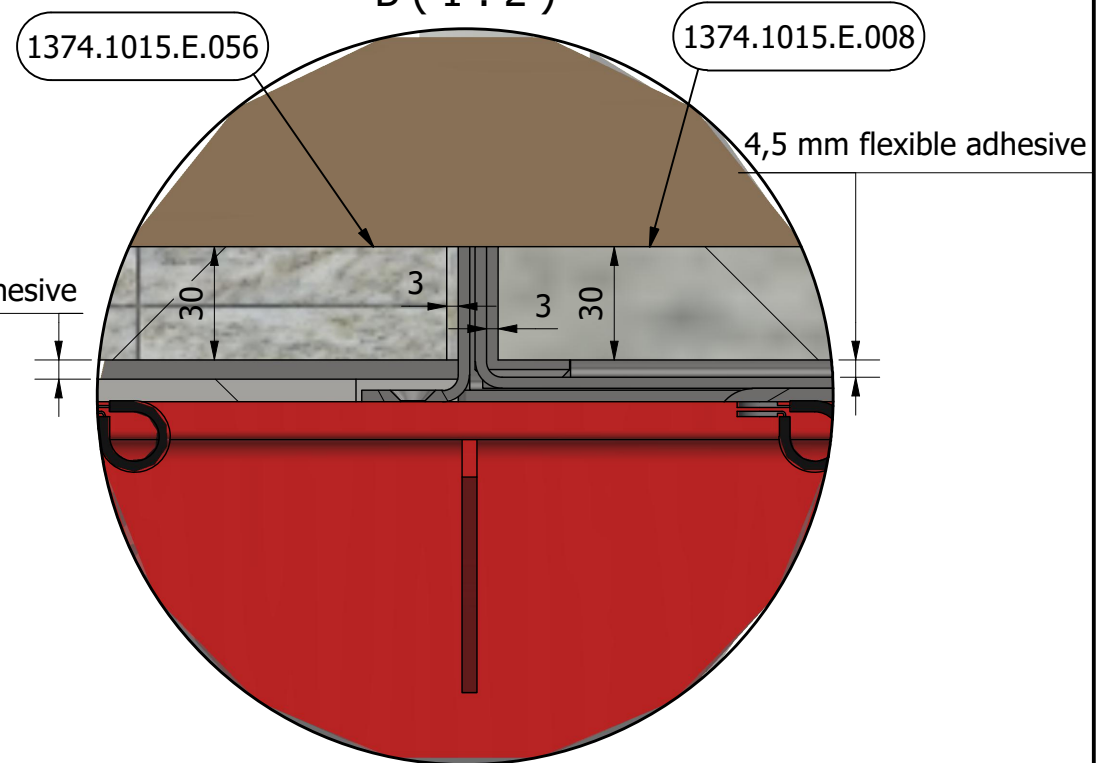

G (1 : 3)

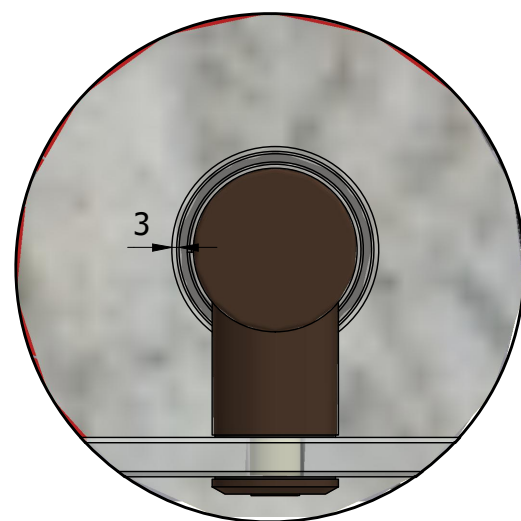

D (1 : 3)

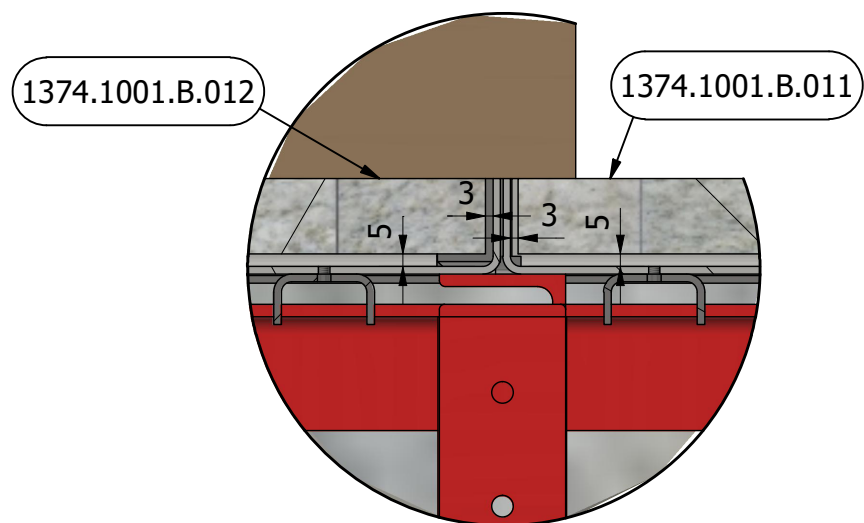

OTH-SAS-TH-GF-DWG-X-0019 Status S3 Revision P0

PARTS LIST					
ITEM	QTY	PART NUMBER	DESCRIPTION	MATERIAL	VENDOR
1	1	1374.1001.B.011	Cladding on Service Hatch	TBC by Client	By Others
2	1	1374.1001.B.012	Cladding on Service Hatch	TBC by Client	By Others
3	1	1374.1015.E.008	Cladding on Service Hatch on Platform	TBC by Client	By Others
4	1	1374.1015.E.056	Cladding platform	TBC by Client	By Others
This drawing and the information it contains is the property of Sesame Access Systems LTD. and must not be copied or issued to any third party Do not insert this drawing onto your system as the Educational version message will overlay onto your drawings.		Designed by	Checked by	Date:	Vendor:
		IDS_PC_6	S.J.Lyons	26/04/2022	
		 Sesame ACCESS FOR ALL Unit 1, Cumberland Works Wintersell Business Park Surrey, KT14 7LF Tel: +44 (0)1784 440088 Fax: +44 (0)870 7053252 Email: forall@sesameaccess.com Web: www.sesameaccess.com		Drawing number:	
OTH-SAS-TH-GF-DWG-X-0019					
		Description:	Stone Cut List		Sheet 1 / 5

PLEASE NOTE THAT THE SESAME LIFT (RISERS AND TREADS) NEEDS TO BE CLAD FIRST, BEFORE THE SITE CLADDING IS PUT AROUND THE SESAME SYSTEM.
IF THE AREA AROUND THE SESAME SYSTEM IS CLADD PRIOR TO THE SESAME LIFT, SESAME SYSTEM LTD. WILL TAKE NO RESPONSIBILITY FOR MISALIGNMENTS OF ALL CLADDING.

Client/Architect/Stonemason to specify the Treads Nosing's or Anti Slip Strips on the Treads to match the surrounding steps cladding details.