


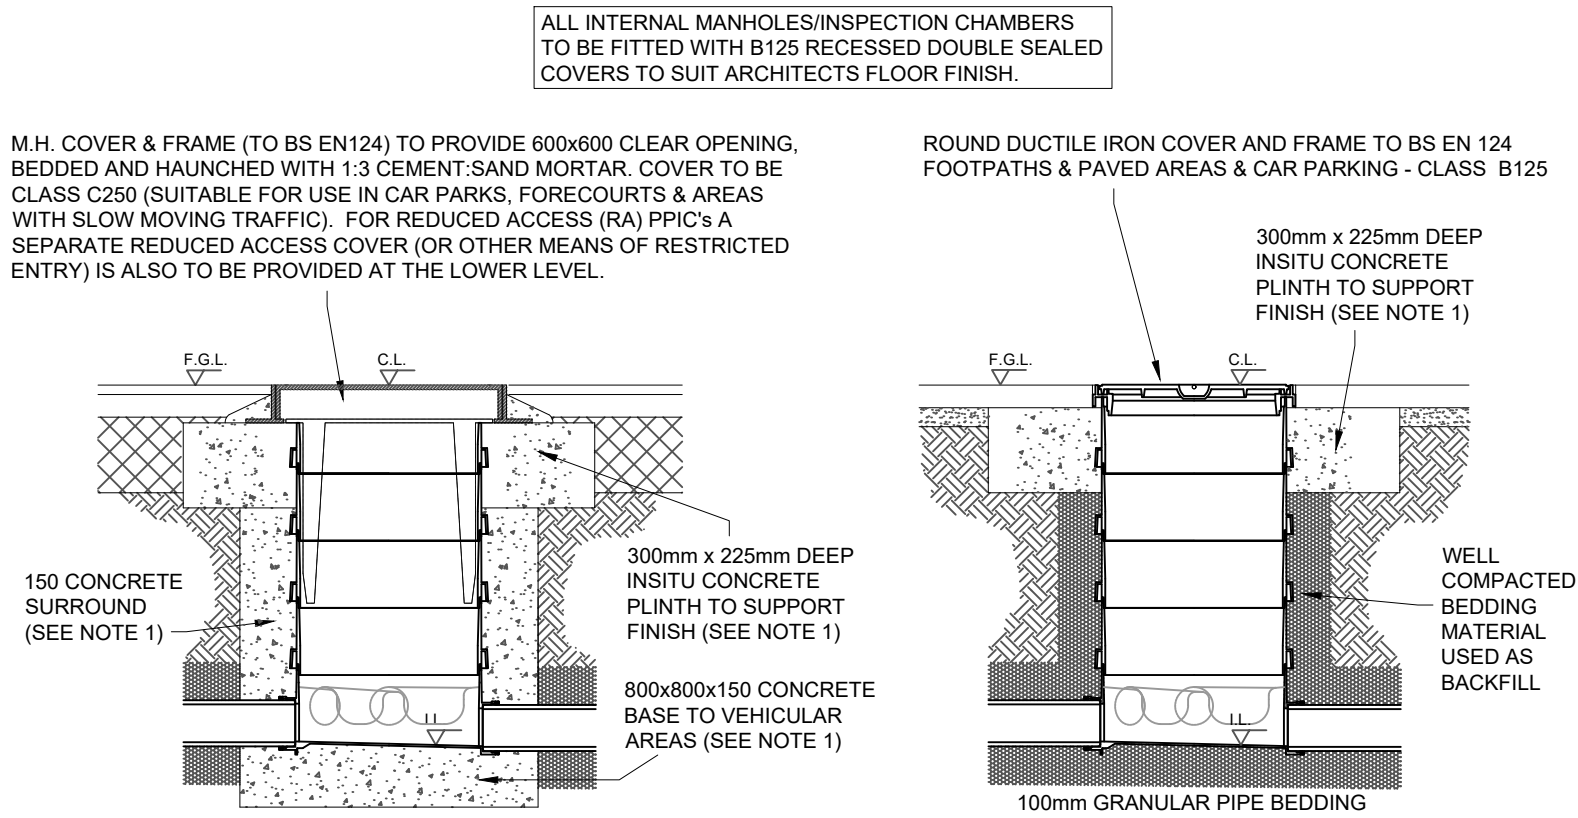


POLYPROPYLENE INSPECTION CHAMBER LOCATED IN 'SHARED ACCESS' AREAS (ACCESSABLE TO BIN WAGONS ETC)

SCALE - 1:20

POLYPROPYLENE INSPECTION CHAMBER LOCATED IN HARD LANDSCAPED AREAS (NOT ACCESSABLE TO WHEELED VEHICLES)

SCALE - 1:20






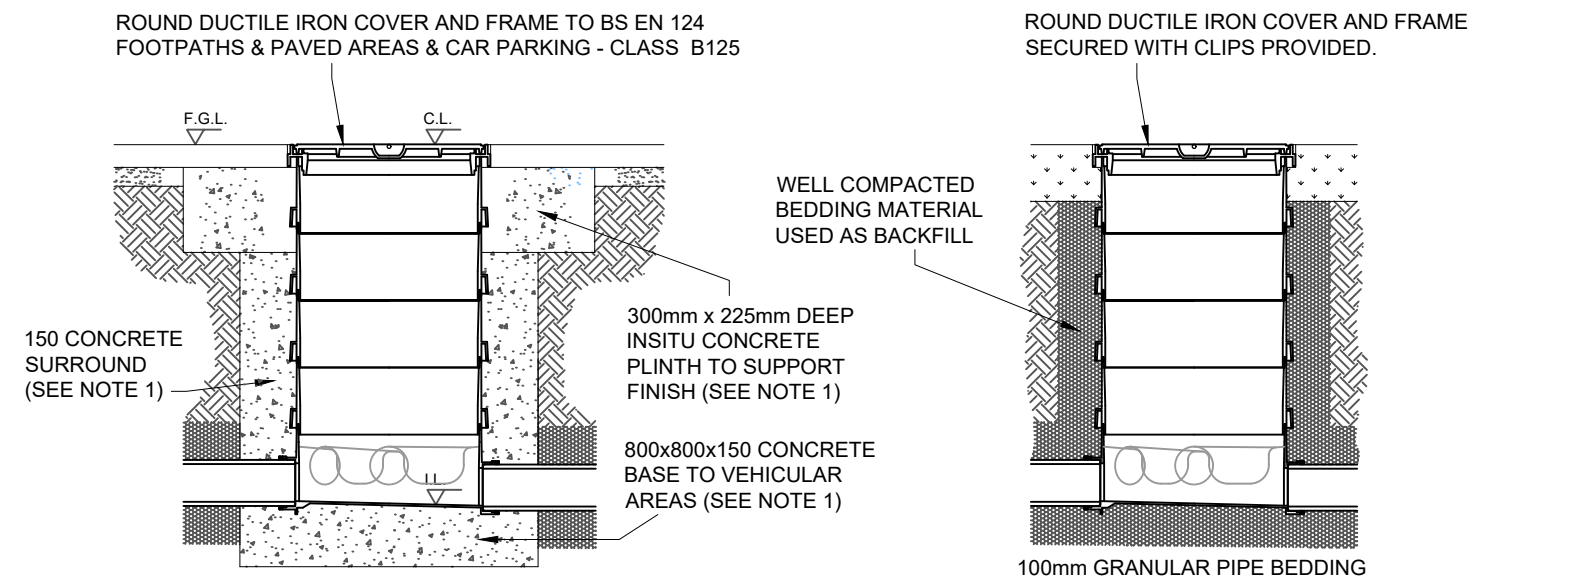


POLYPROPYLENE INSPECTION CHAMBER LOCATED IN PRIVATE DRIVEWAY AREAS (ACCESSABLE TO DOMESTIC VEHICLES)

SCALE - 1:20

POLYPROPYLENE INSPECTION CHAMBER LOCATED IN SOFT LANDSCAPED AREAS

SCALE - 1:20

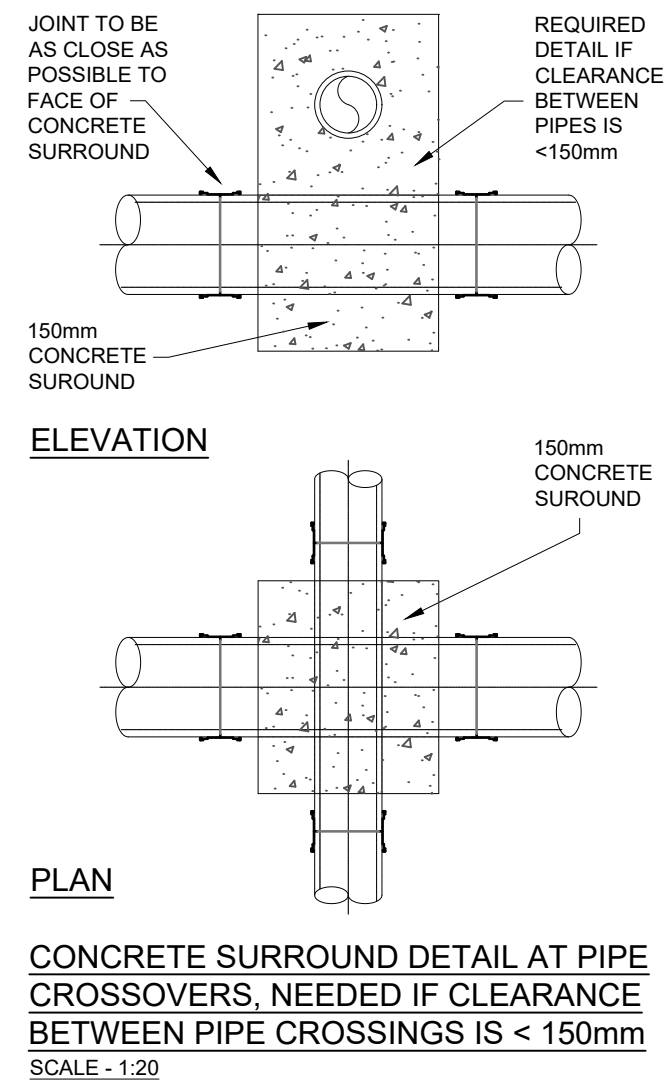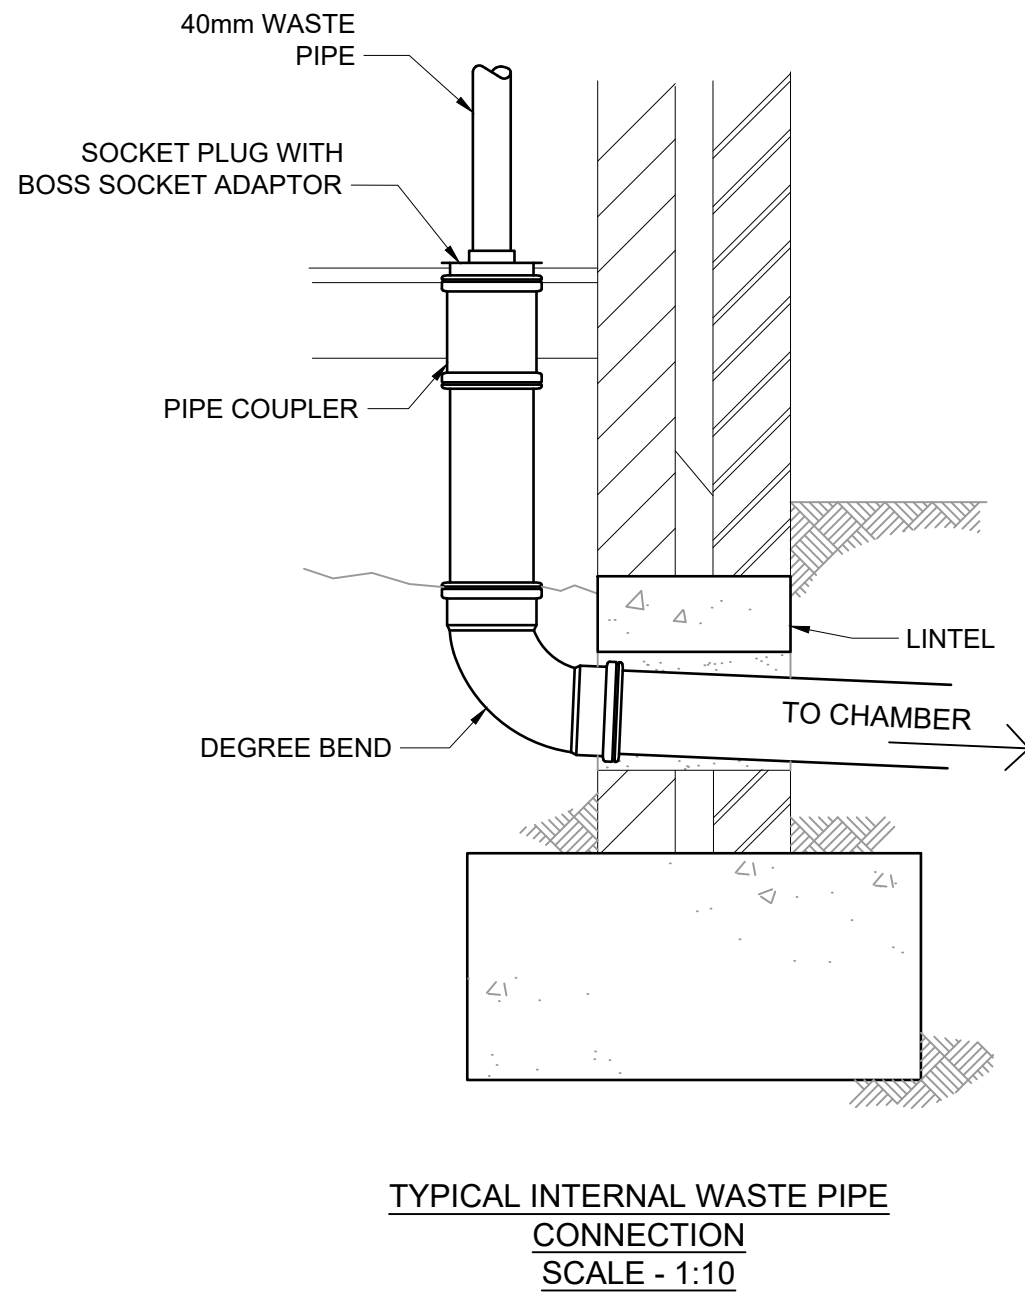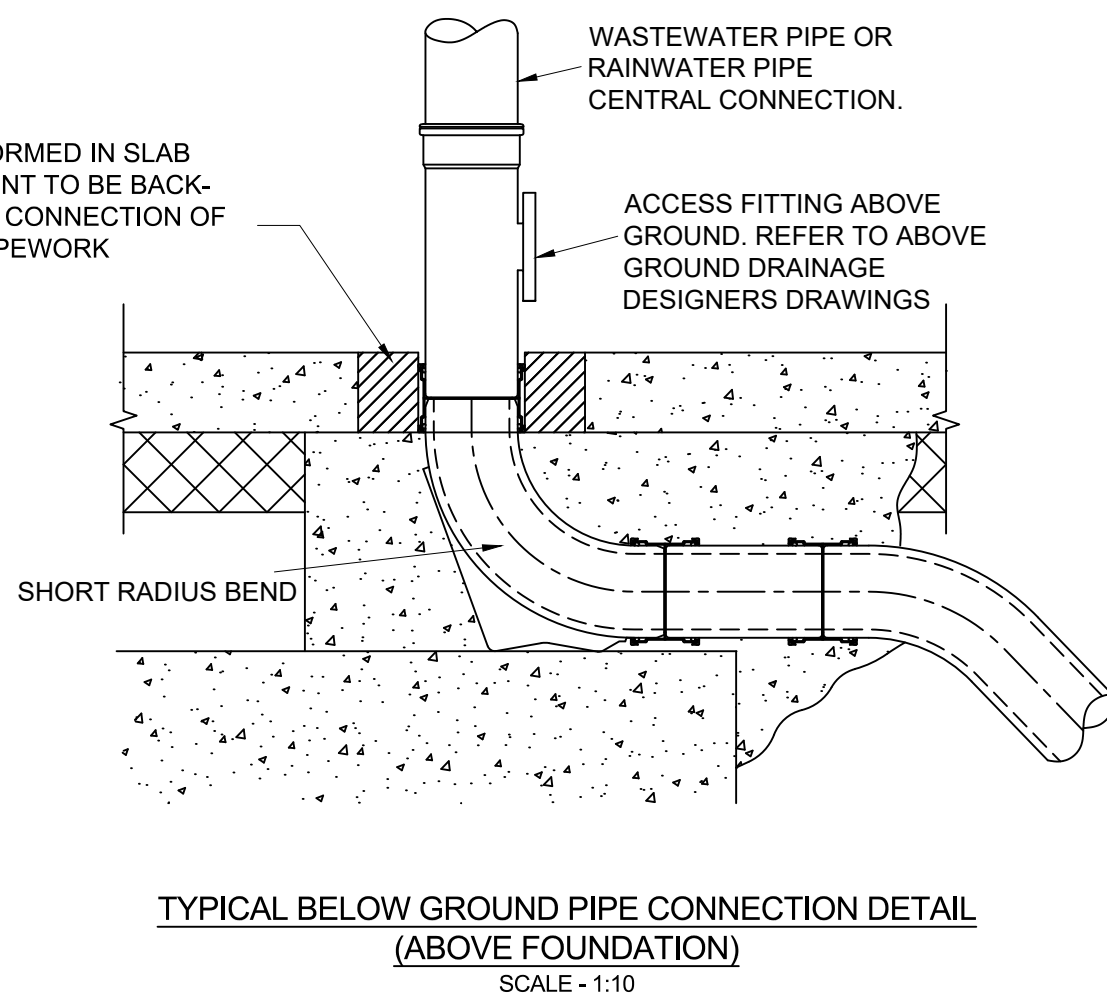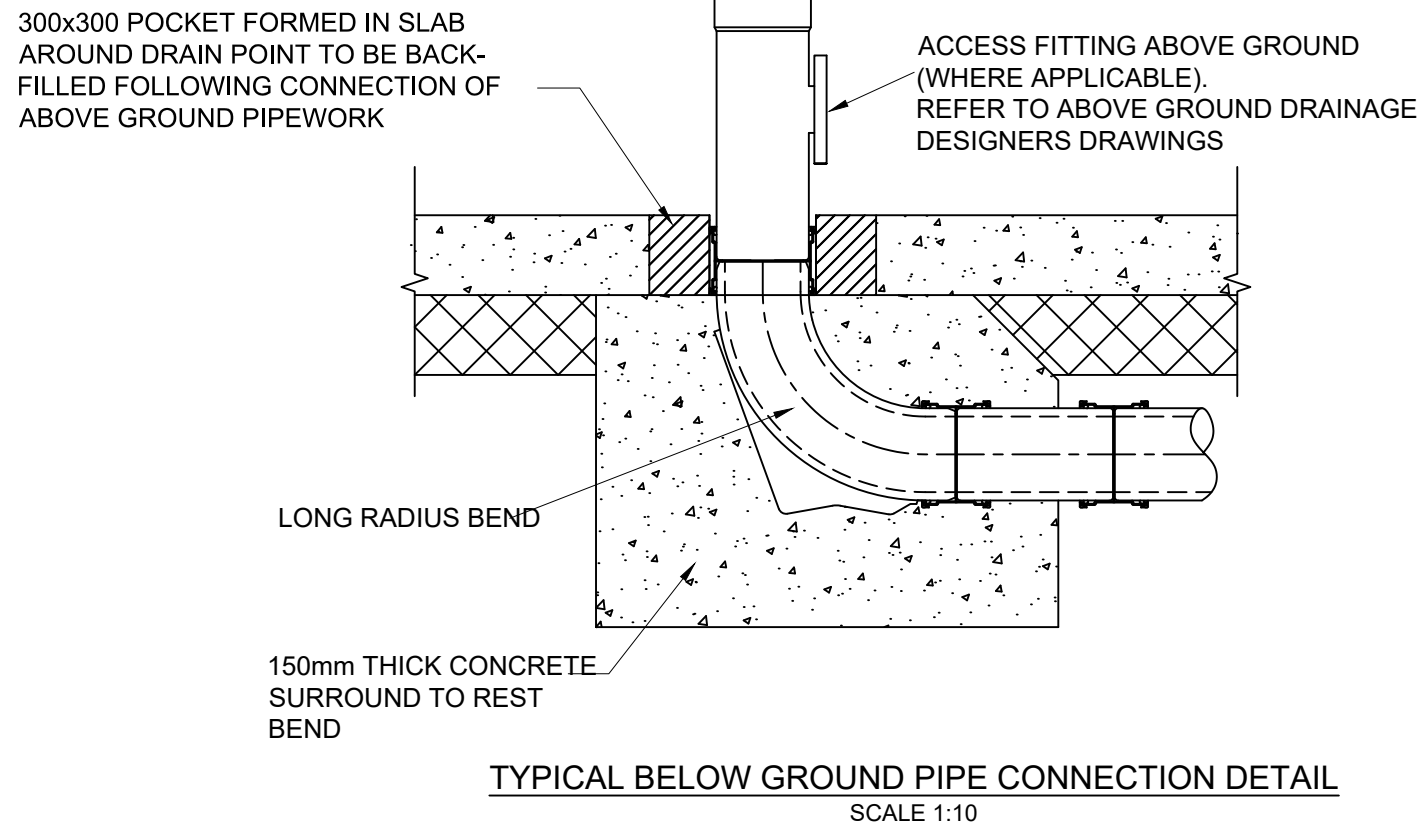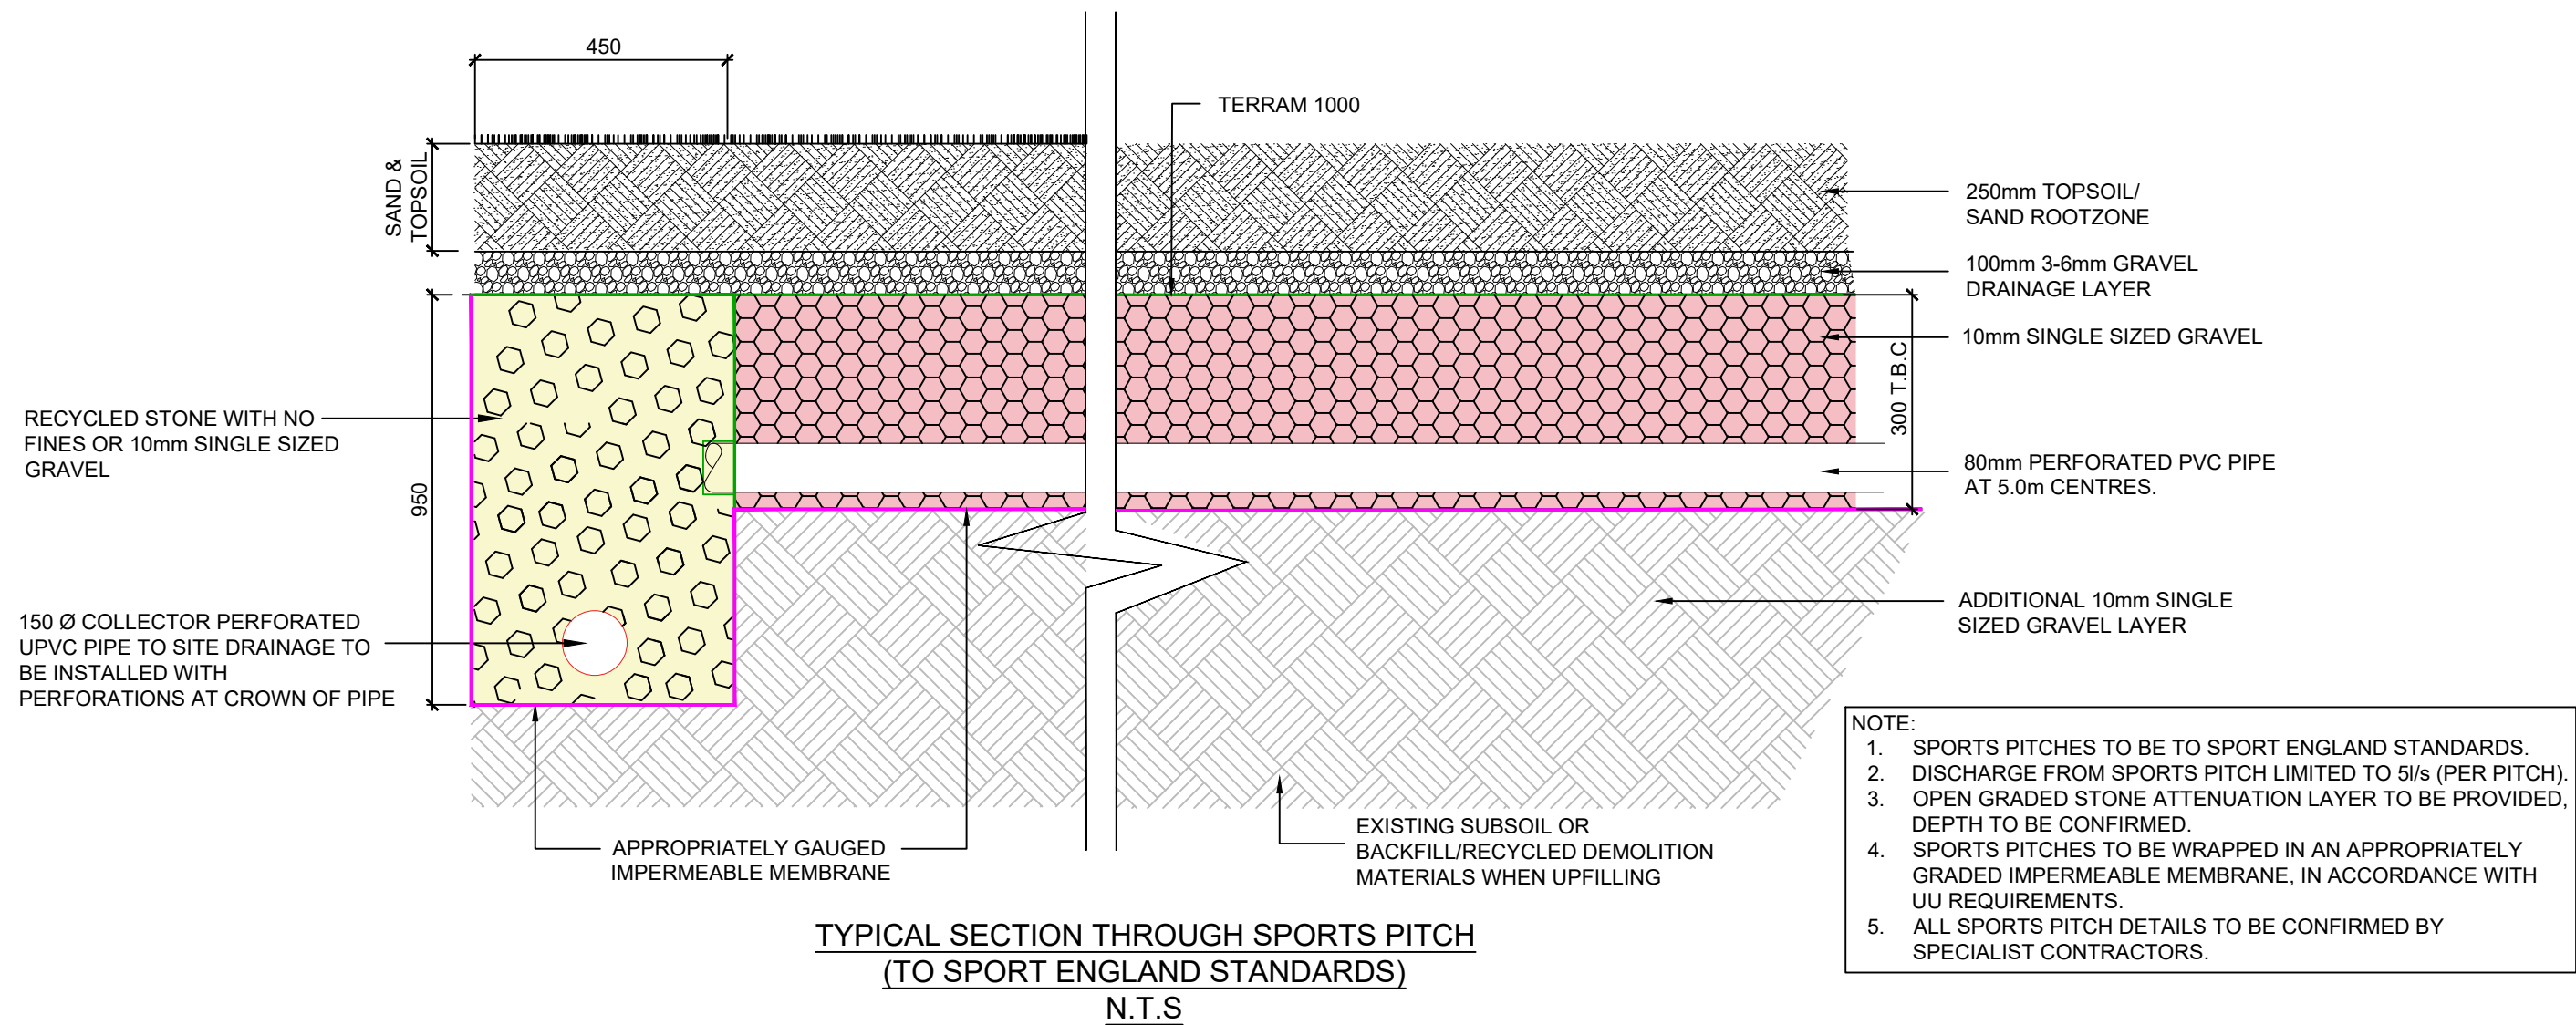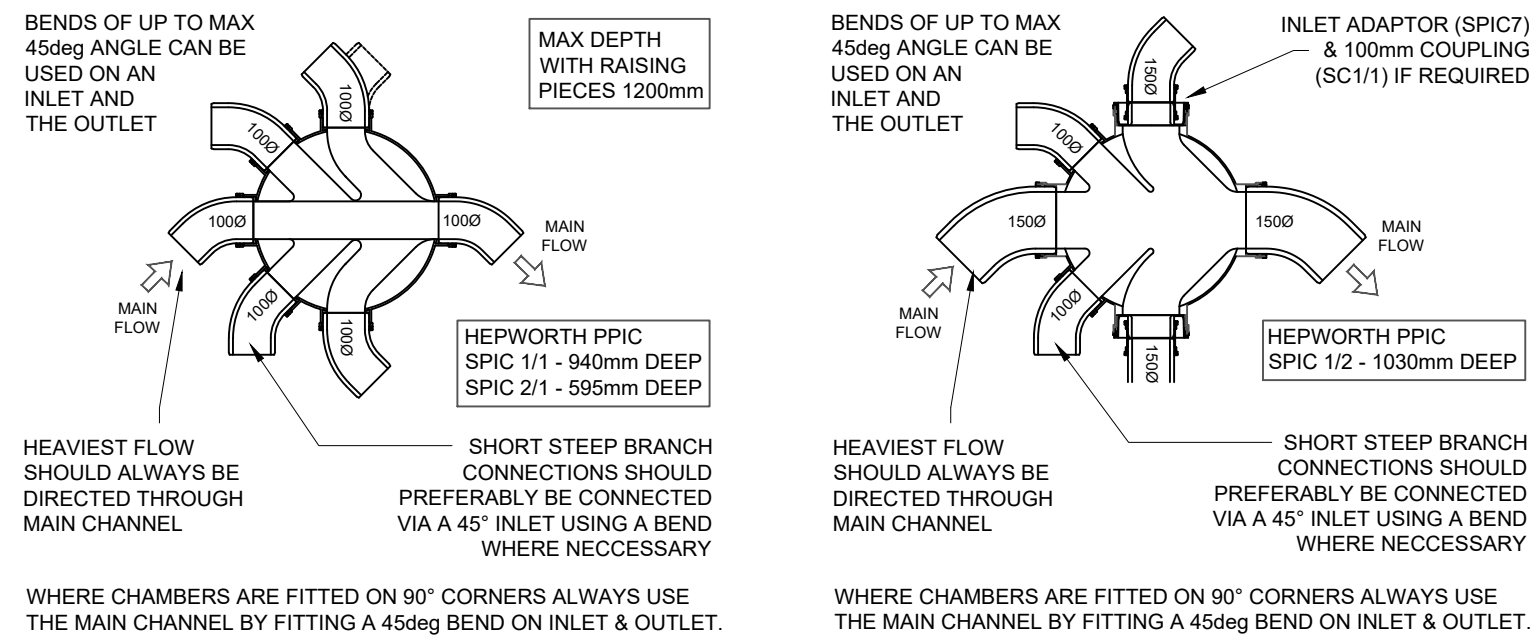

BUILDING DESIGN PARTNERSHIP SHALL HAVE NO RESPONSIBILITY FOR ANY USE MADE OF THIS DOCUMENT OTHER THAN FOR THAT WHICH IT WAS PREPARED AND ISSUED.

ALL DIMENSIONS SHOULD BE CHECKED ON SITE.

DO NOT SCALE FROM THIS DRAWING.

ANY DRAWING ERRORS OR DIVERGENCES SHOULD BE BROUGHT TO THE ATTENTION OF BUILDING DESIGN PARTNERSHIP AT THE ADDRESS SHOWN BELOW.

WIP FOR PRICING PURPOSES ONLY

P02 Further updates to sports pitch detail LJ DN 27/04/21
P01 Updates to sports pitch detail EW LJ 08/04/21
FIRST - NC LJ 07/04/21

REVISION DESCRIPTION DRAWN CHECKED DATE

BY PLAN

CLAD

WIP

BDP.

11 Ducie Street
PO BOX 85
Piccadilly Basin
Manchester
M60 3JA
United Kingdom
T +44 [0]161 828 2200
www.bdp.com

PROJECT TITLE
HYDE ROAD SCHOOL

PROJECT NUMBER
P3001501

PROJECT CLASSIFICATION
COMMERCIAL IN CONFIDENCE

DRAWING TITLE
TYPICAL DRAINAGE DETAILS
SHEET 2 OF 2

DRAWING No.
009433-BDP-01-XX-DR-C-520302

SCALE
as noted @ A1

DATE
11/03/2021

REVISION
P02