




EXISTING STREET SCENE FROM WILTON ROAD



EXISTING STREET SCENE FROM THORNBRIDGE AVENUE

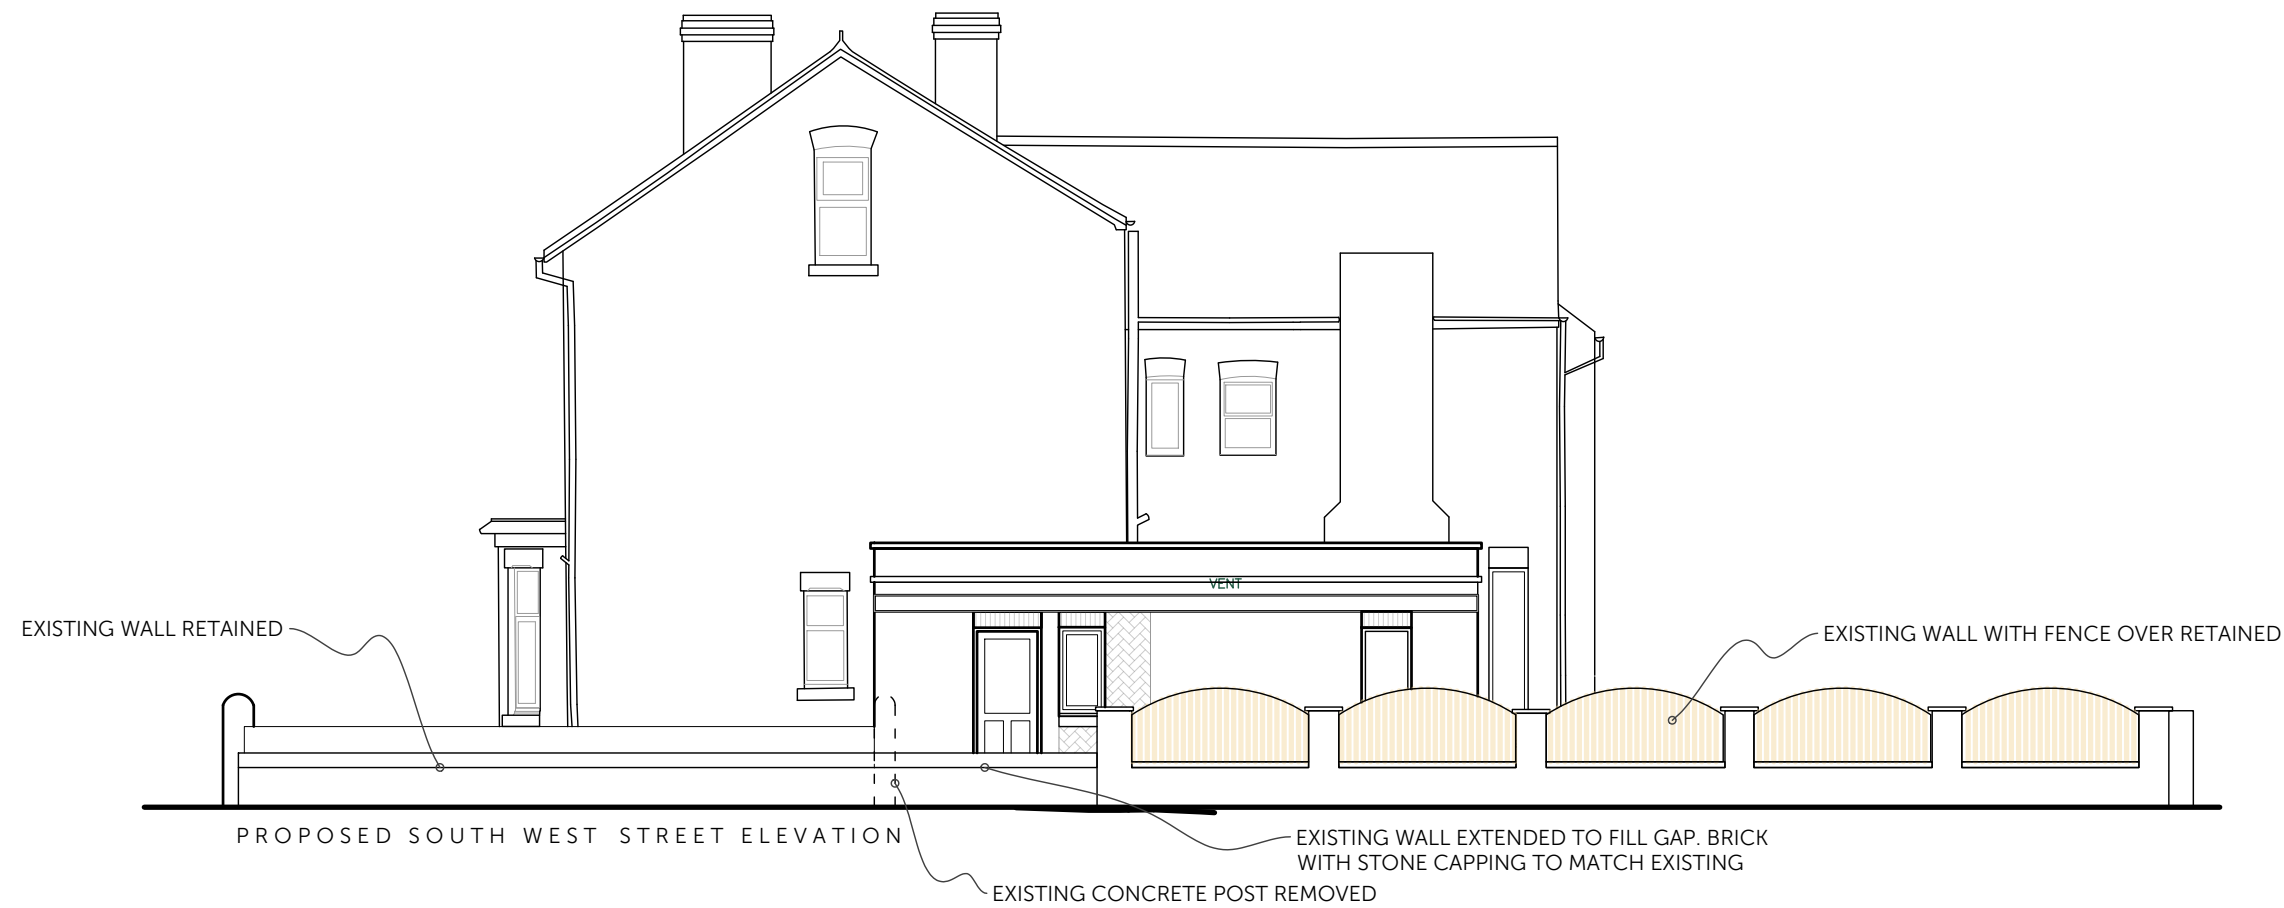

SCALE 1:100

2000mm 4000mm 6000mm 8000mm 10000mm 12000mm 14000mm 16000mm 18000mm 20000mm

Amendments:



FASCIATO
ARCHITECTS

architecture & interiors

14a Regent Road, Altrincham, WA14 1RP
T: 0161 233 0668 @fasciato_design
architects@fasciato.co.uk fasciato.co.uk

SCALE AS INDICATED AT A1

Scale of Drawing: Date:
1:100 05.2022

Project:

11 WILTON ROAD, CHORLTON

Drawing Title:

EXISTING AND PROPOSED STREET
ELEVATIONS

Drawing Number:

1824.PL03

NOTE:

© Fasciato Architects. Do not scale off this drawing.
All dimensions to be verified / checked before
commencement of construction/fabrication