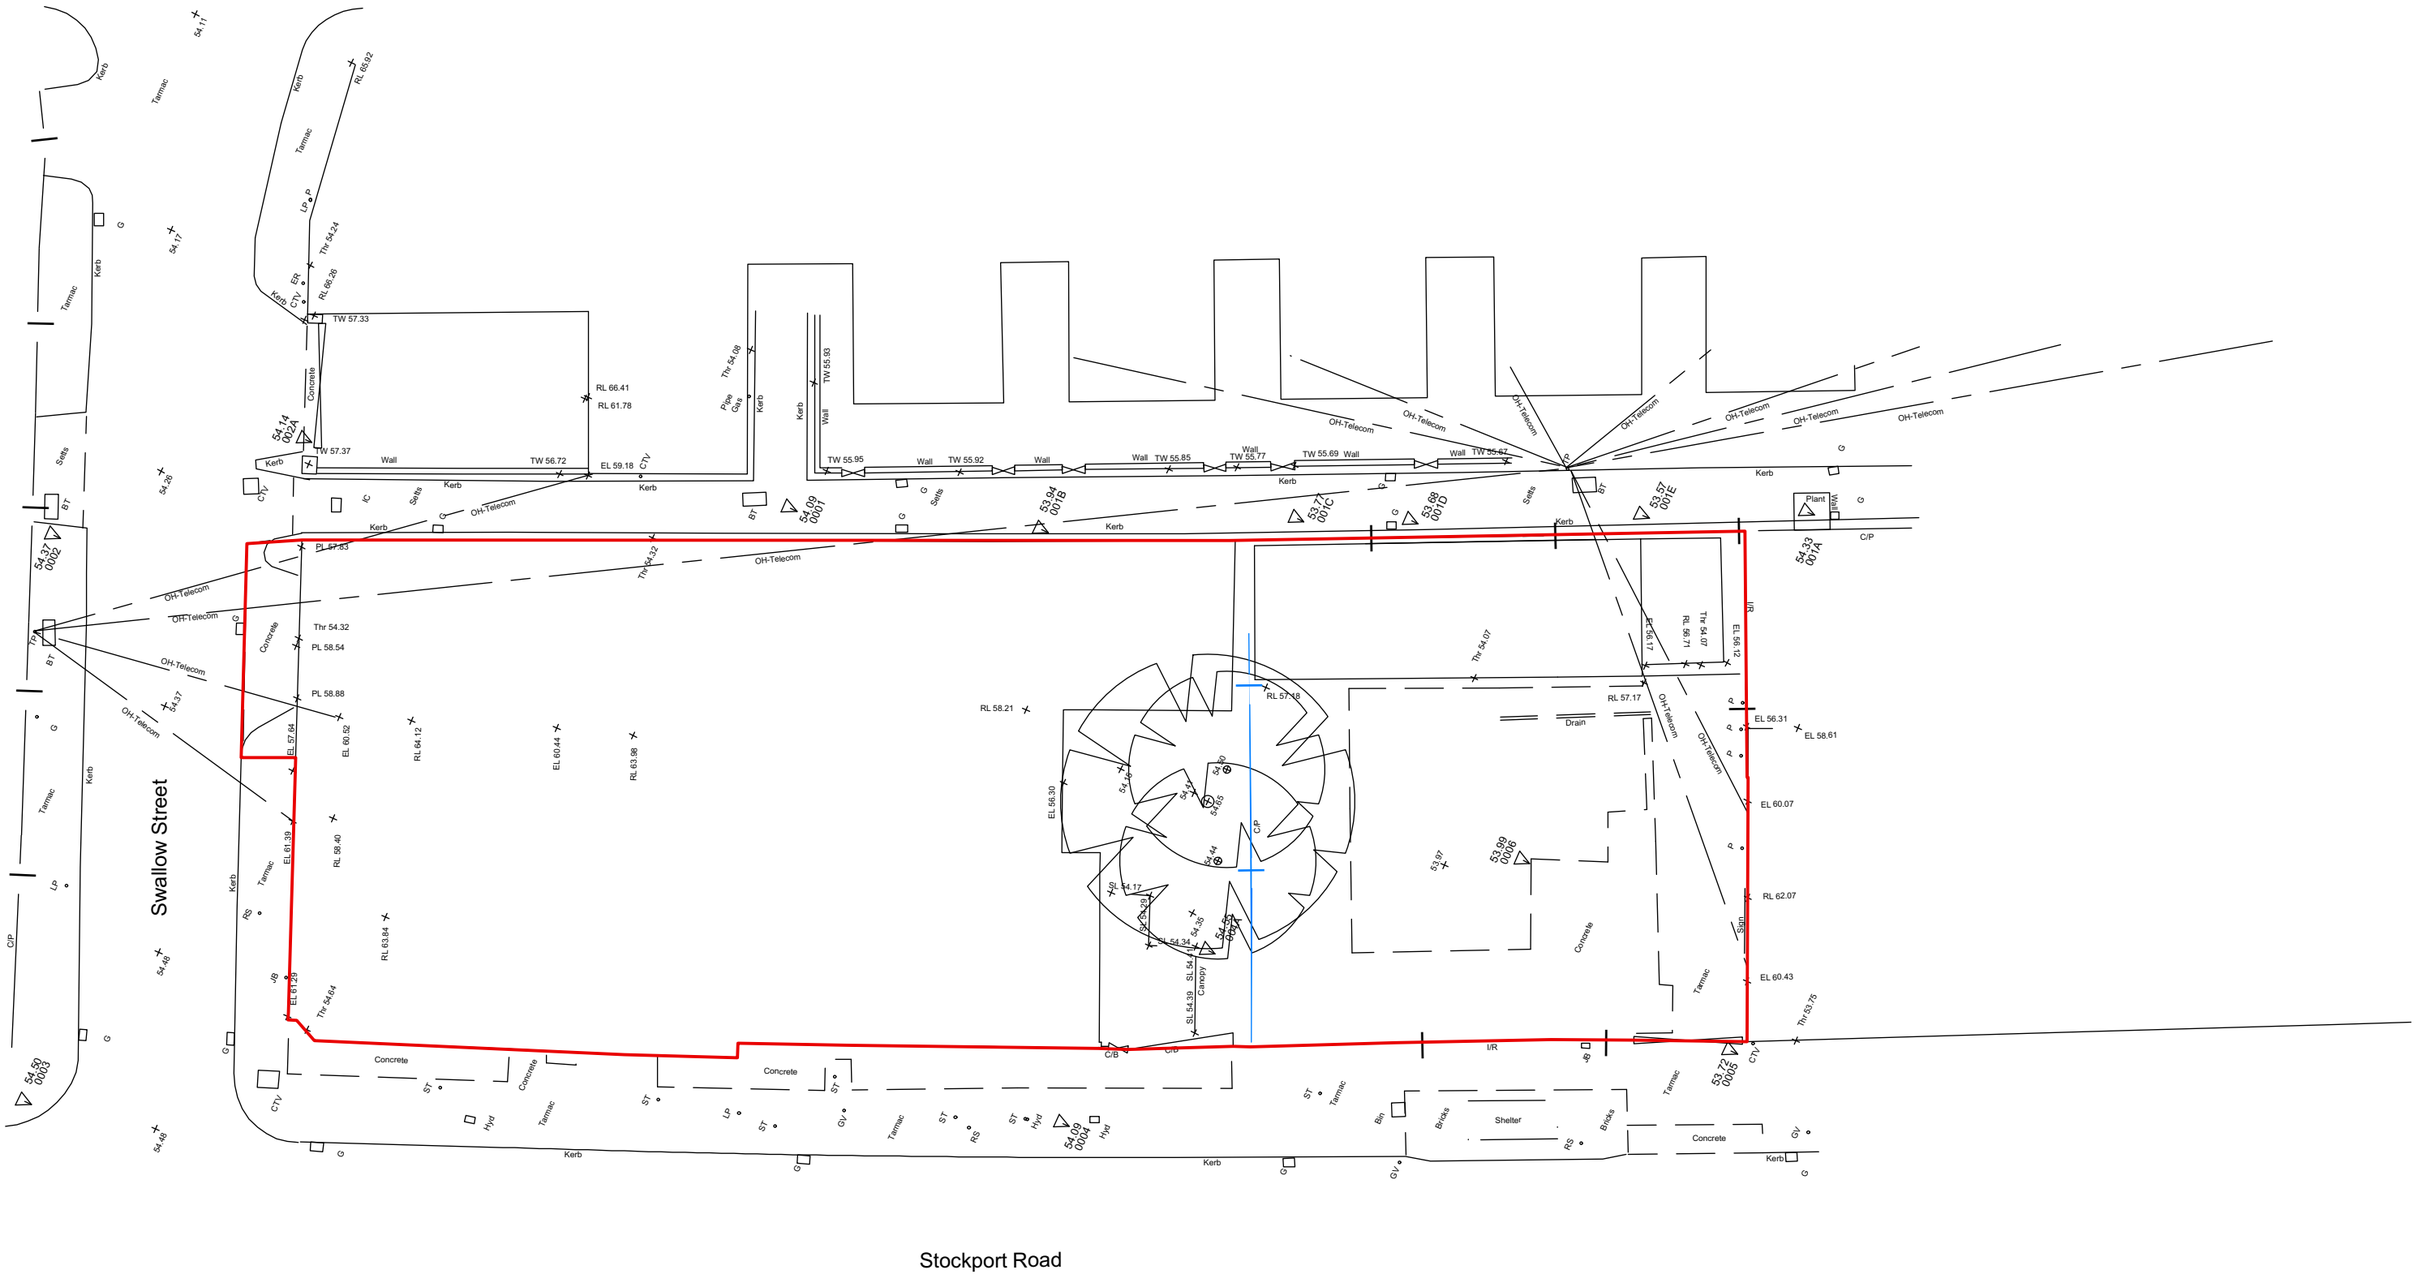

TOPOGRAPHICAL SURVEY
1:250 @ A3

REVISION	DATE	DESCRIPTION
A	27.05.22	AMENDED SITE BOUNDARY

CLIENT: VIEWS
PROJECT: PROPOSED RESIDENTIAL DEVELOPMENT
ADDRESS: 764 STOCKPORT ROAD
DRAWING TITLE: TOPOGRAPHICAL SURVEY
SCALE: 1:250@A3 **DATE:** MARCH 2022
DRAWING NO: A666_P_003A

OLLIER SMURTHWAITE ARCHITECTS
40 King Street, Manchester, M2 6BA
T 0161 883 0838
F 0161 883 0839
E mail@olliersmurthwaite.com

© Copyright Ollier Smurthwaite Architects