

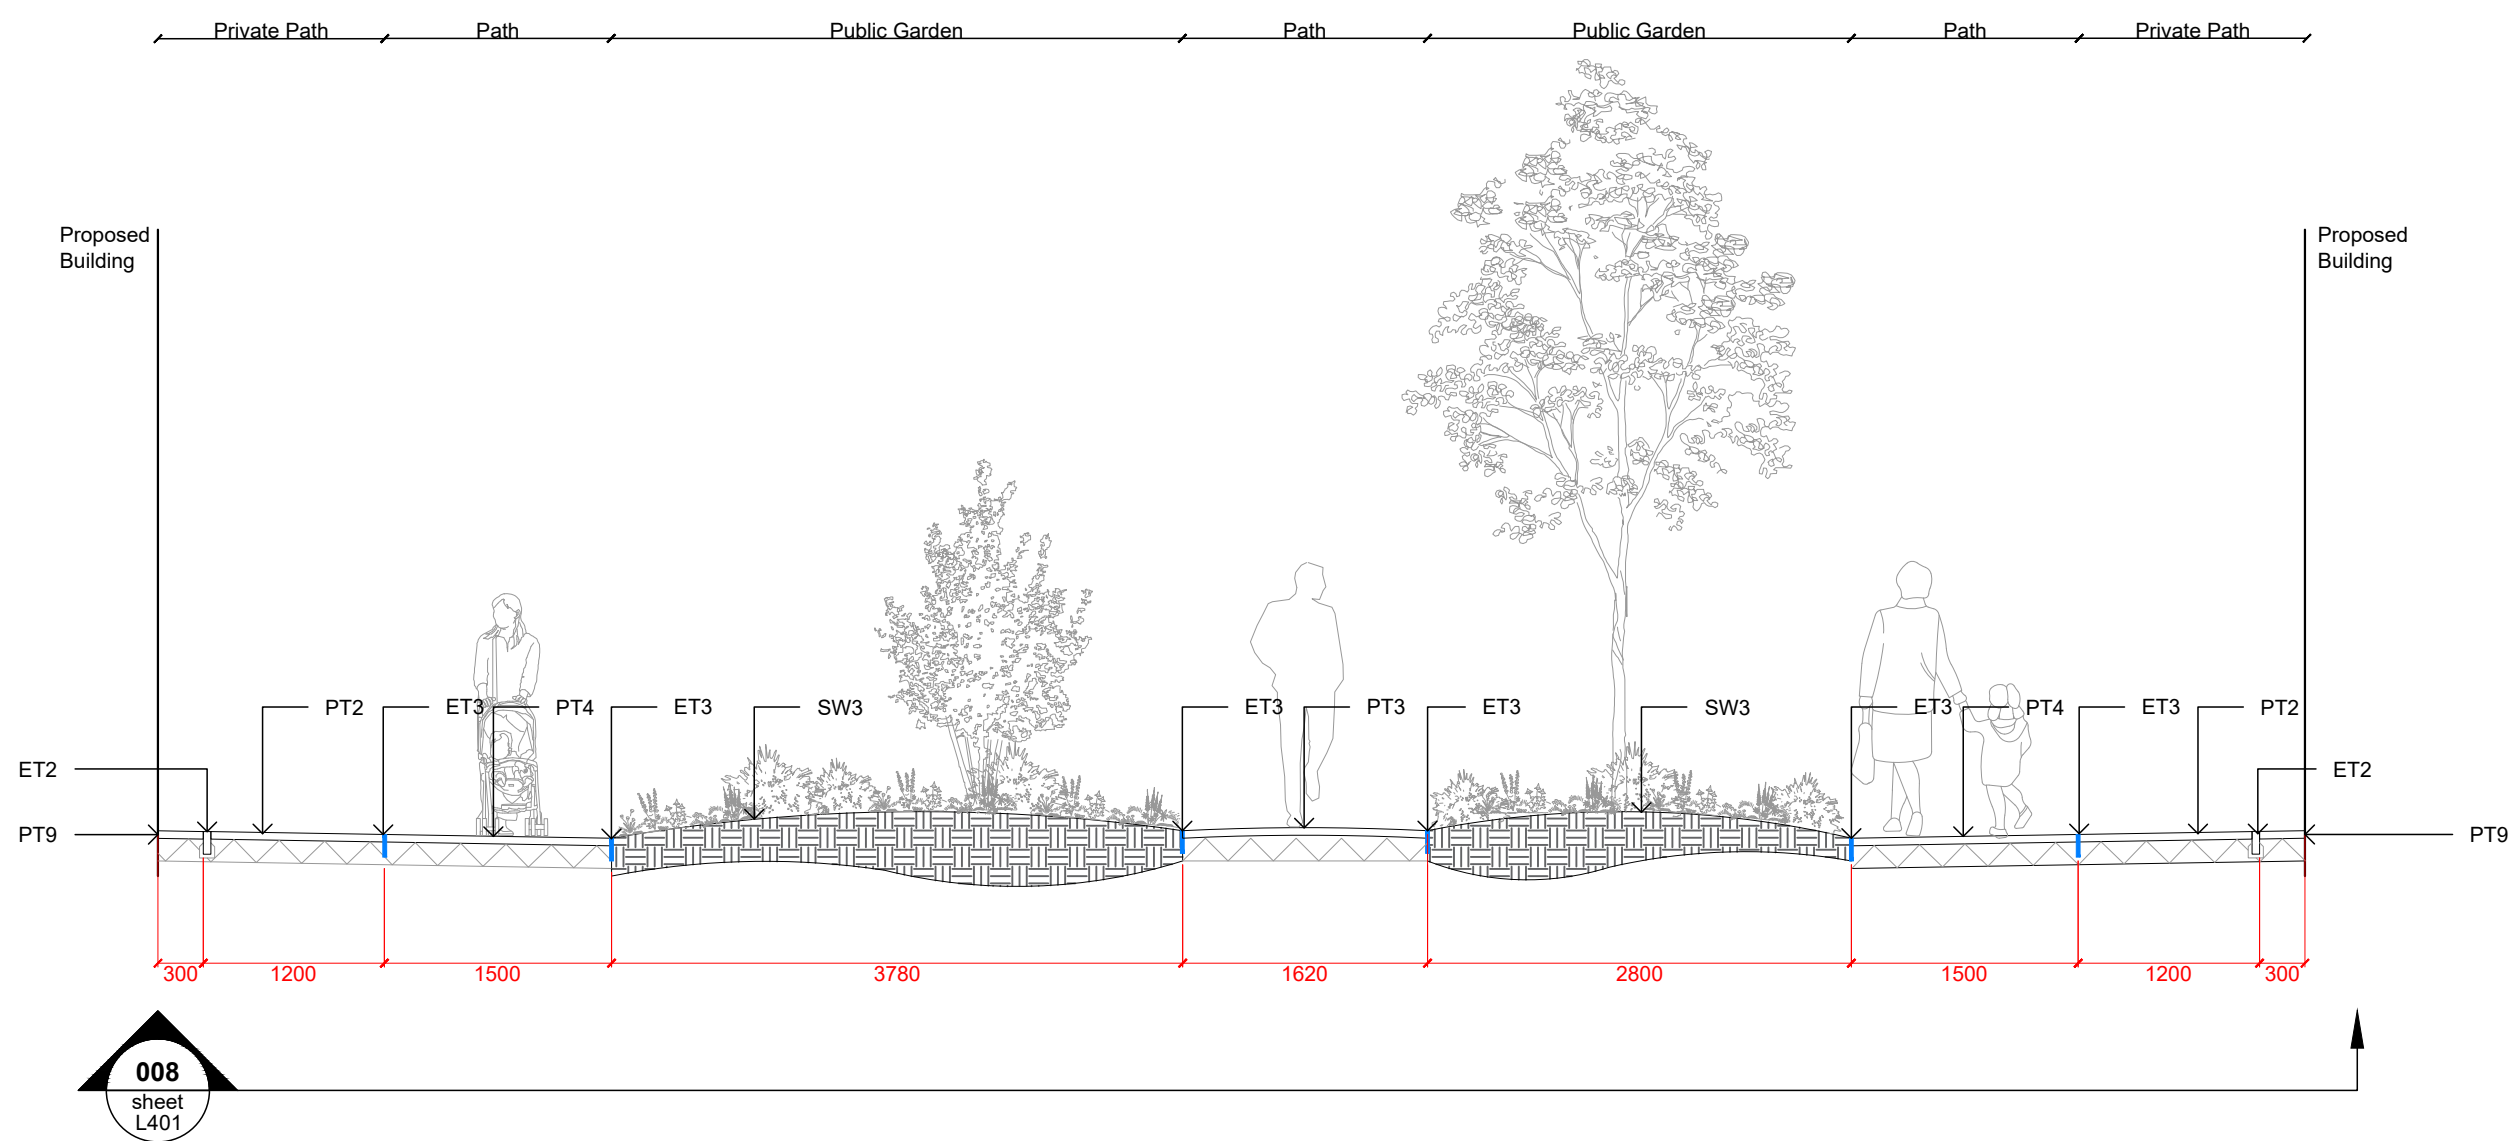
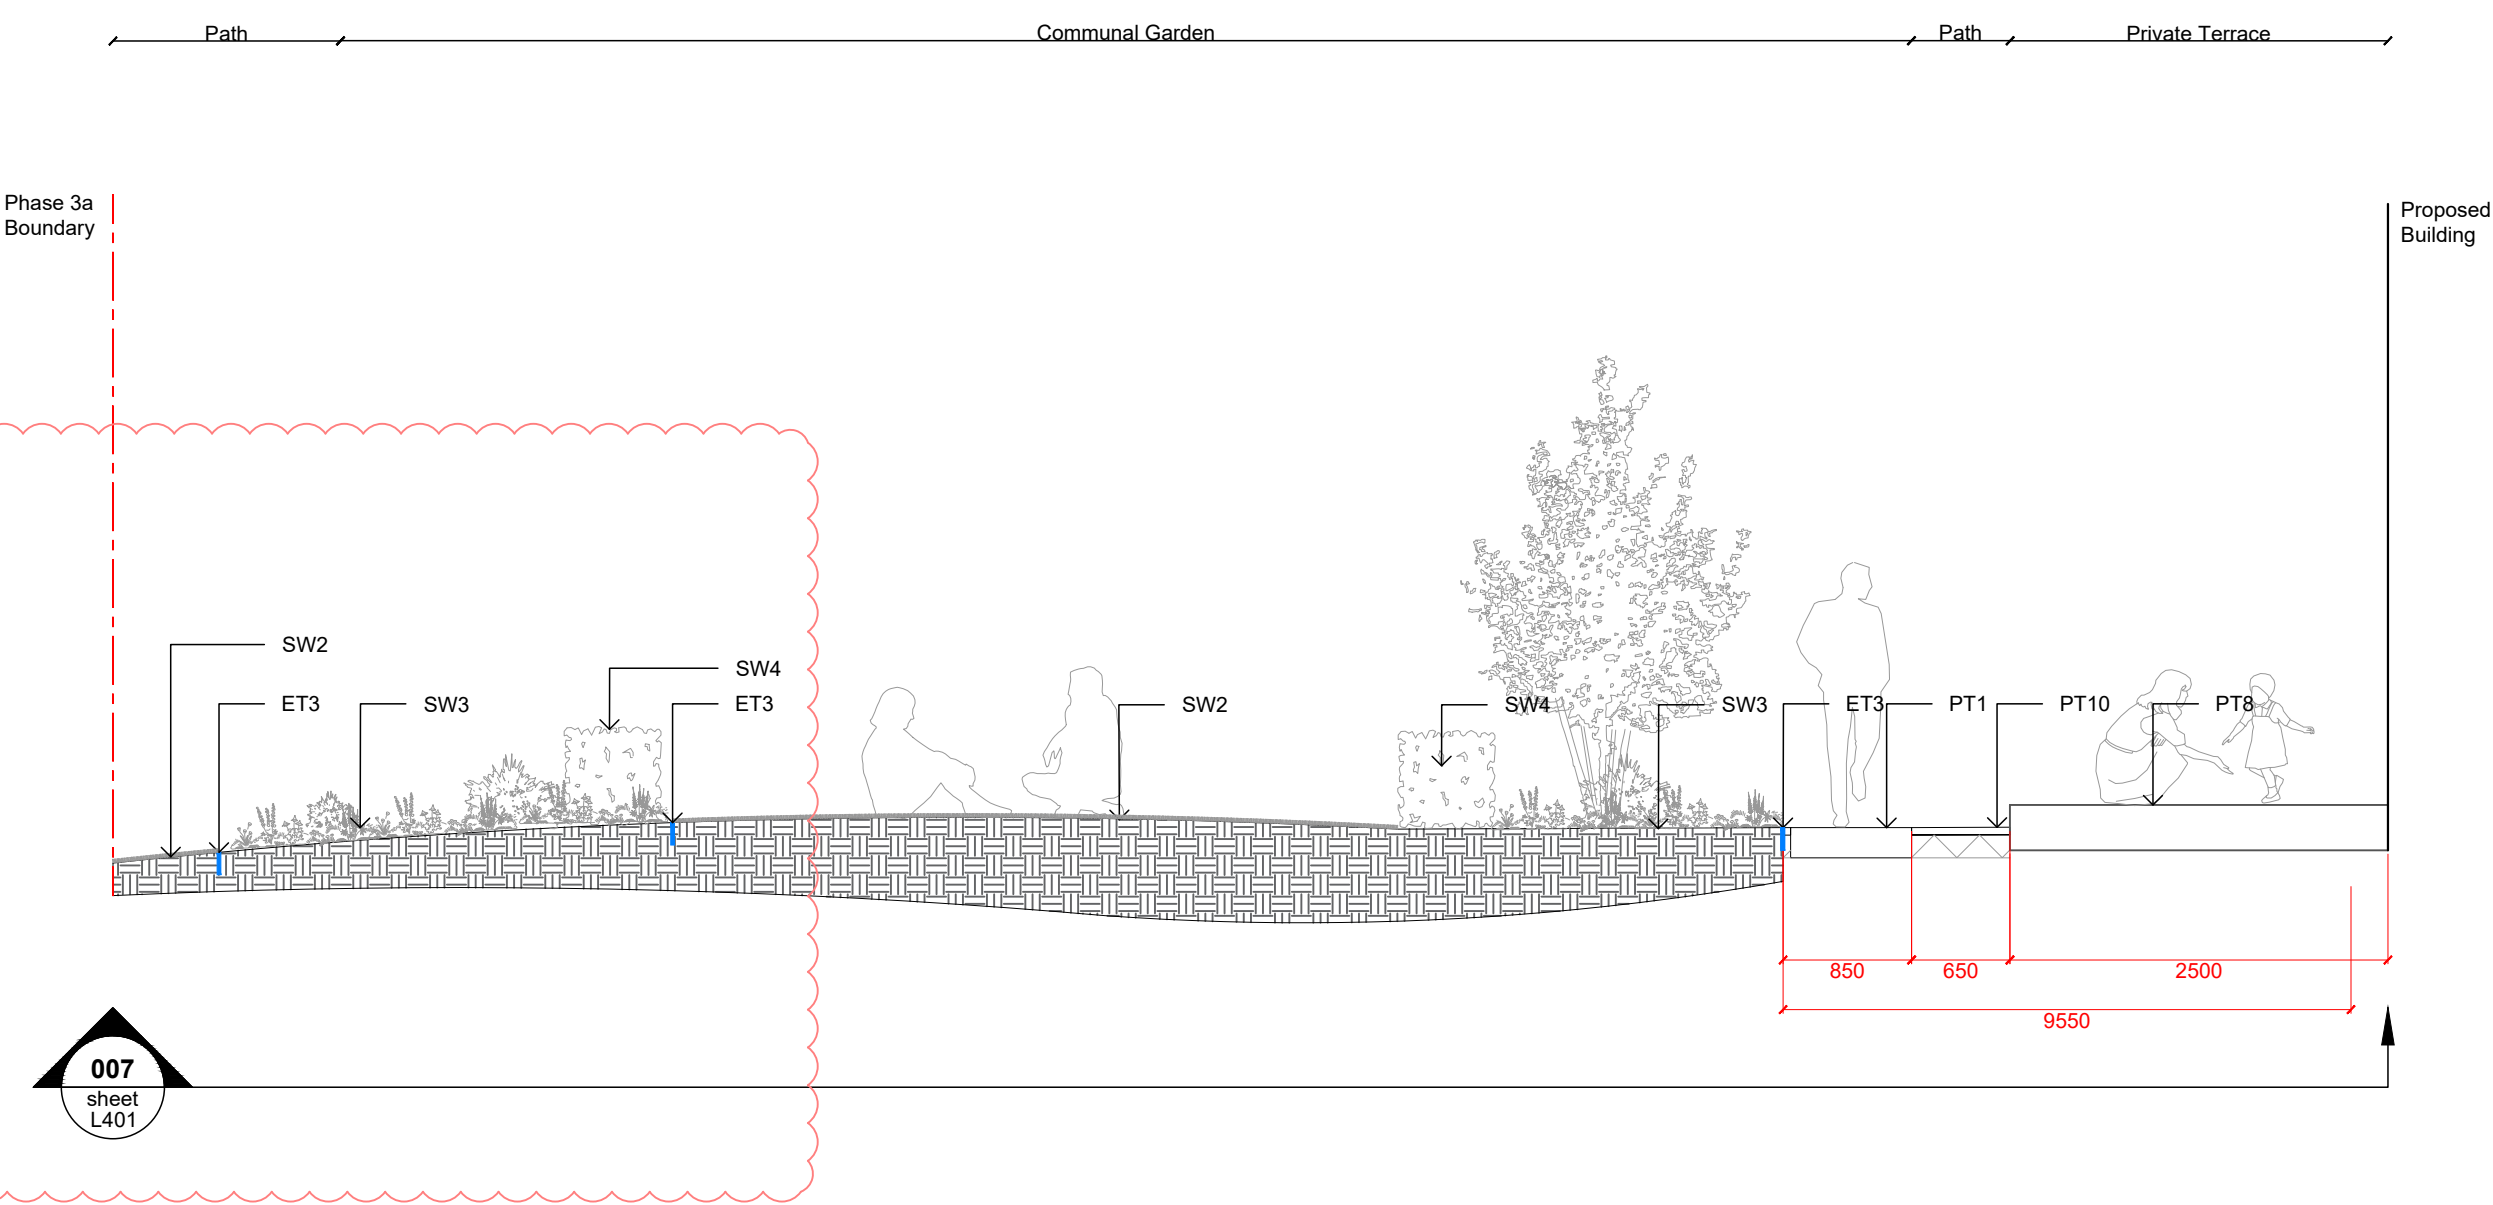


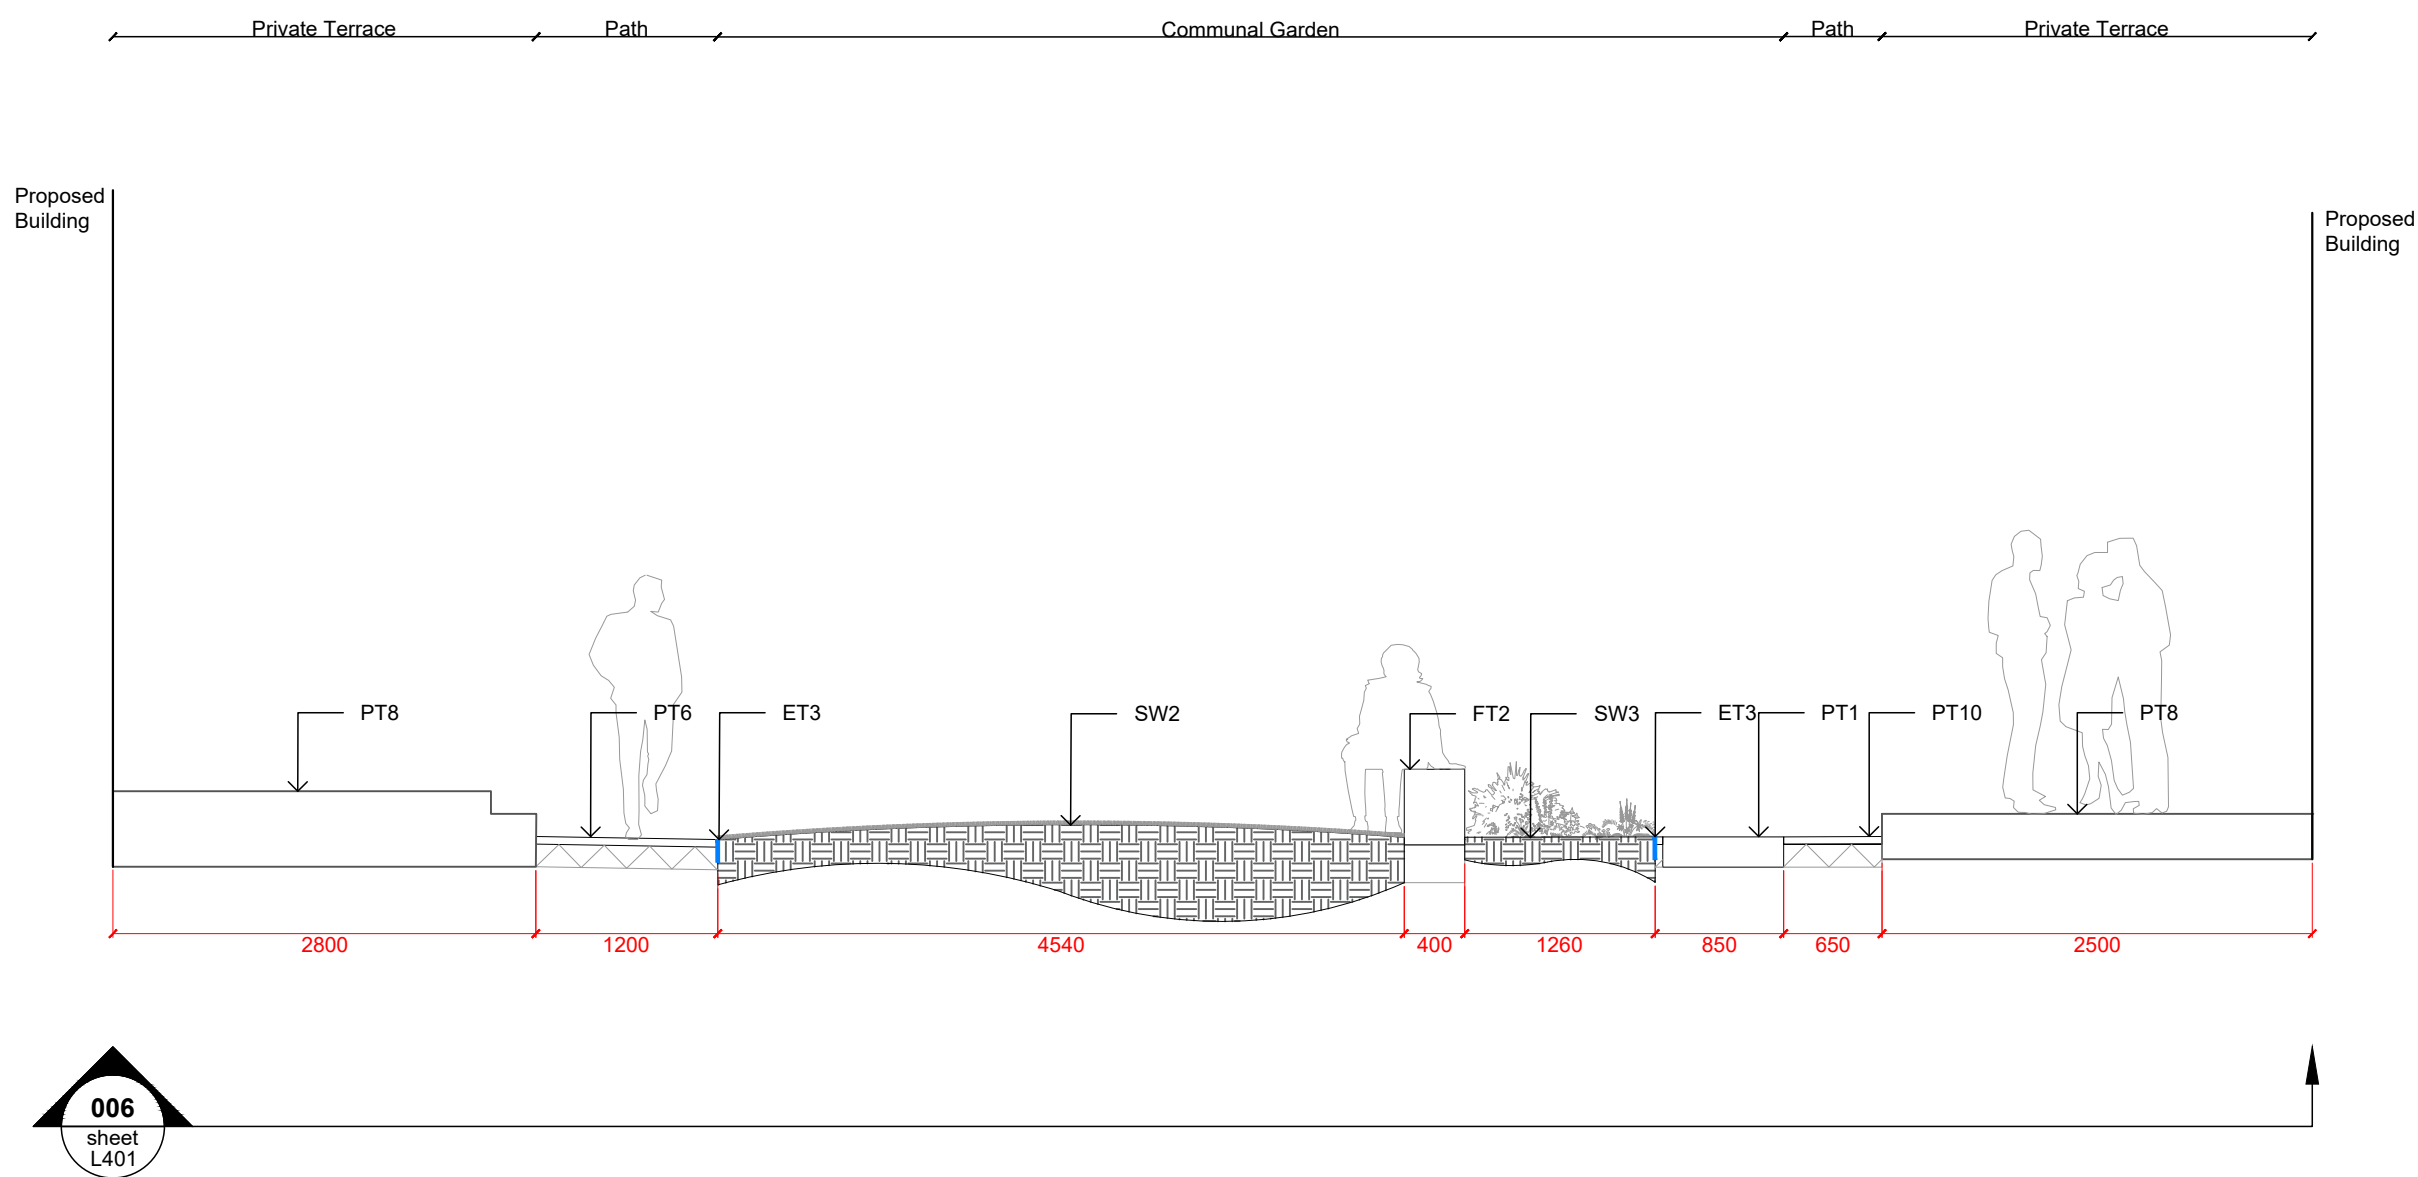

Section Location Plan

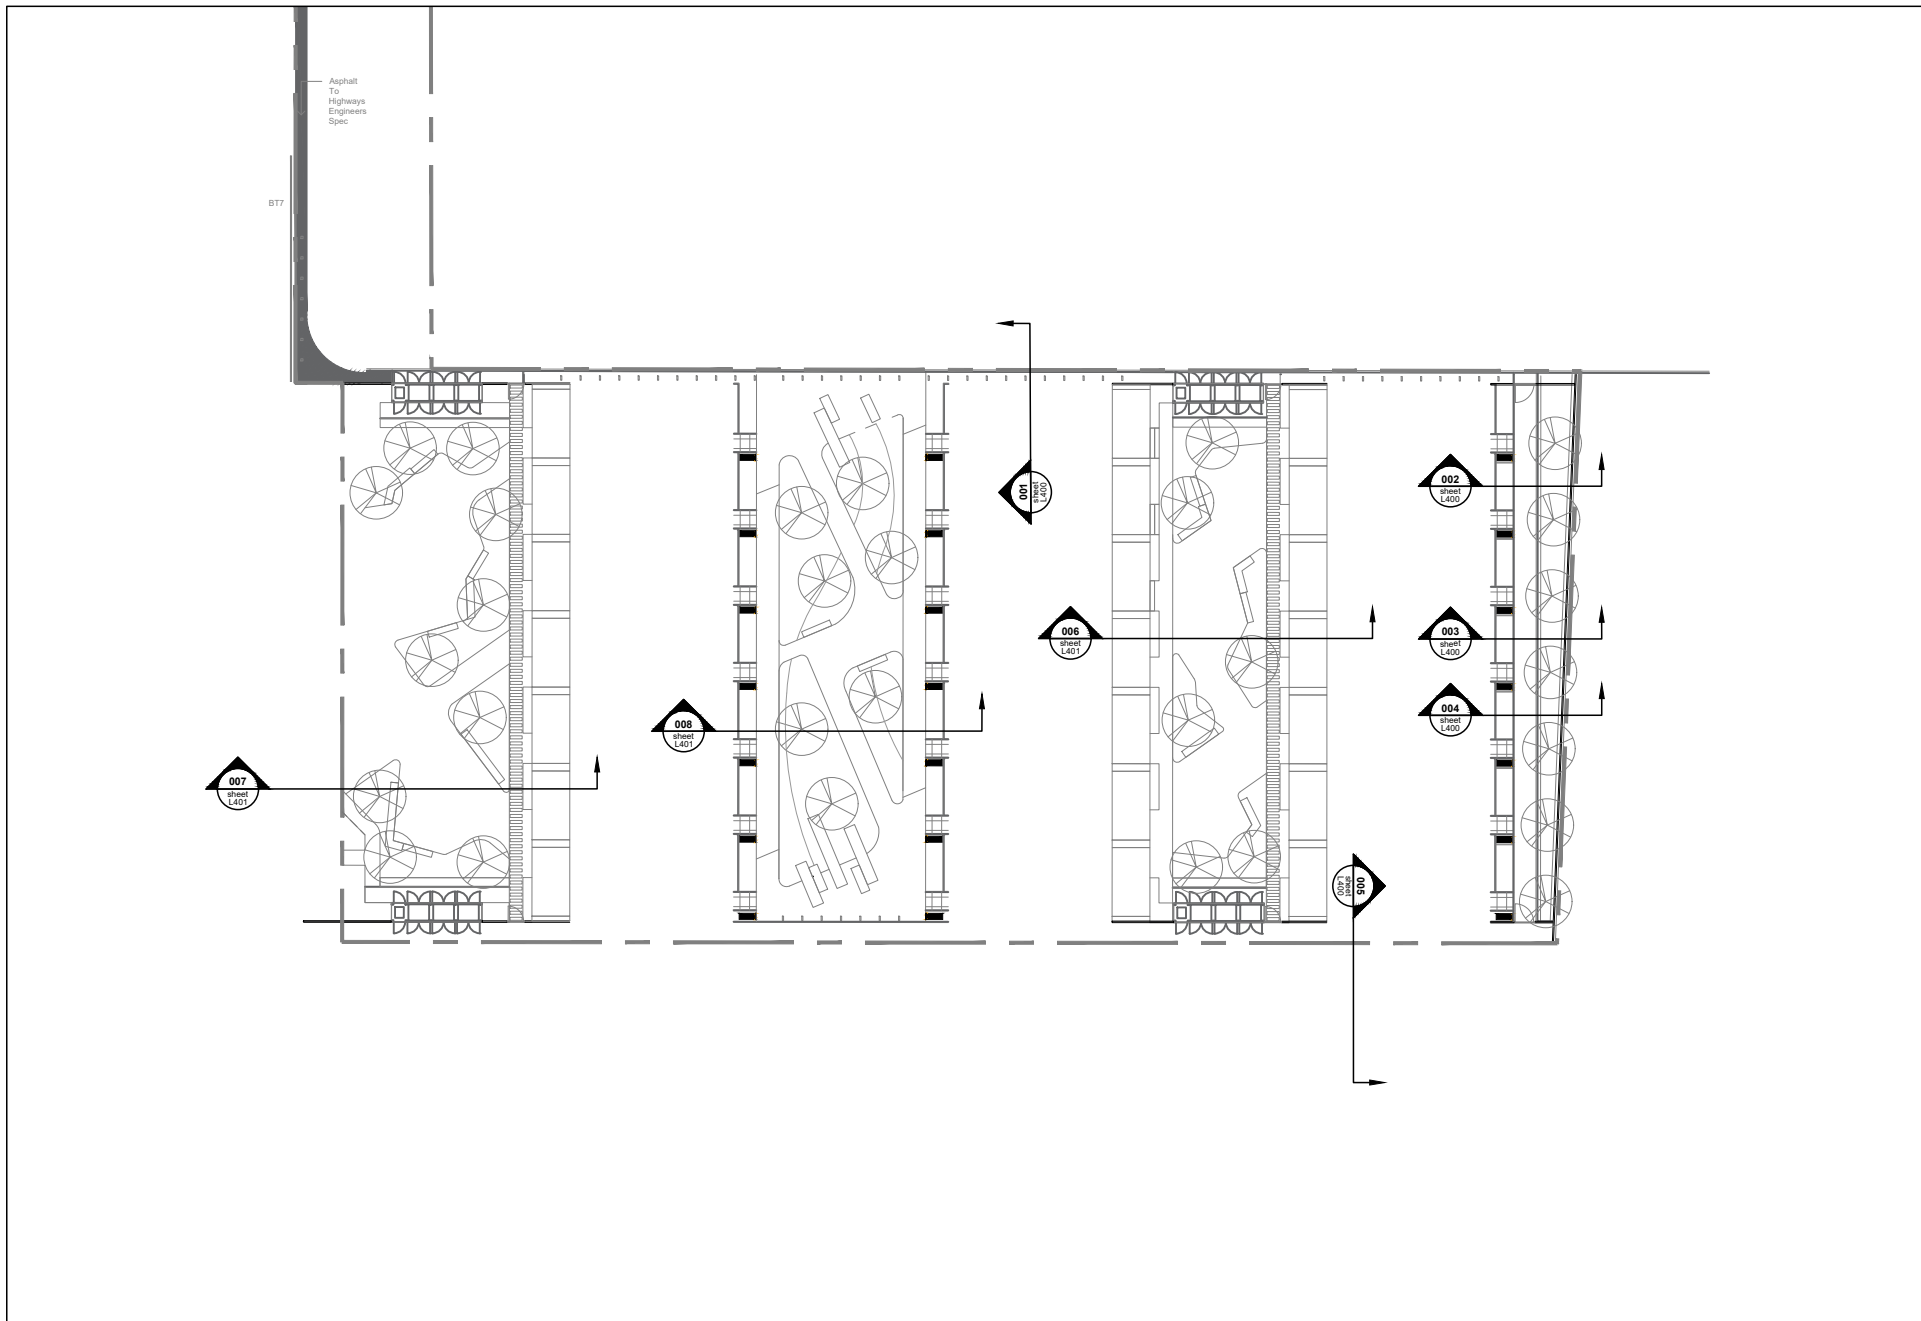

- NOTES
1. This drawing is to be read in conjunction with all other drawings and specifications.
 2. Do not scale off this drawing. Written dimensions to be taken only.
 3. Any discrepancies found between this drawing and other drawings and specifications in the construction documents must be referred to the Landscape Architect prior to work commencing.
 4. This drawing must not be copied in whole or in part without prior written consent of Optimised Environments Ltd.

Issue	Revision	Initial	Date
A	CONSTRUCTION ISSUE	CO	12.06.20

open
optimised environments ltd

EDINBURGH 2nd Floor | Quatermile Two | 2 Lister Square | Edinburgh | EH3 9GL
t 0131 221 9820 | e optimisedenvironments.com

LONDON Warford Court | 28 Throgmorton Street | London | EC2N 3AT
t 020 79474662 | e optimisedenvironments.com

MANCHESTER 13 Swan Street | Manchester | M4 5JJ
t 0161 696 7550 | e optimisedenvironments.com

Client
Urban Splash

Project
NEW ISLINGTON PHASE 3A
Manchester

Drawing Title
SITE SECTIONS
Page 2 of 2

Scale Bar
0.5m 1.0m 1.5m 2m 2.5m
North

Scale: 1:50@A1 Date: 13.03.20

By: CO Status: CONSTRUCTION

Checked: AW Approved: AW

Drawing Number
M80153_3A_L401

Rev
A

Computer File: R:\Projects\2018\M80153_New Islington\CAD\SHEET